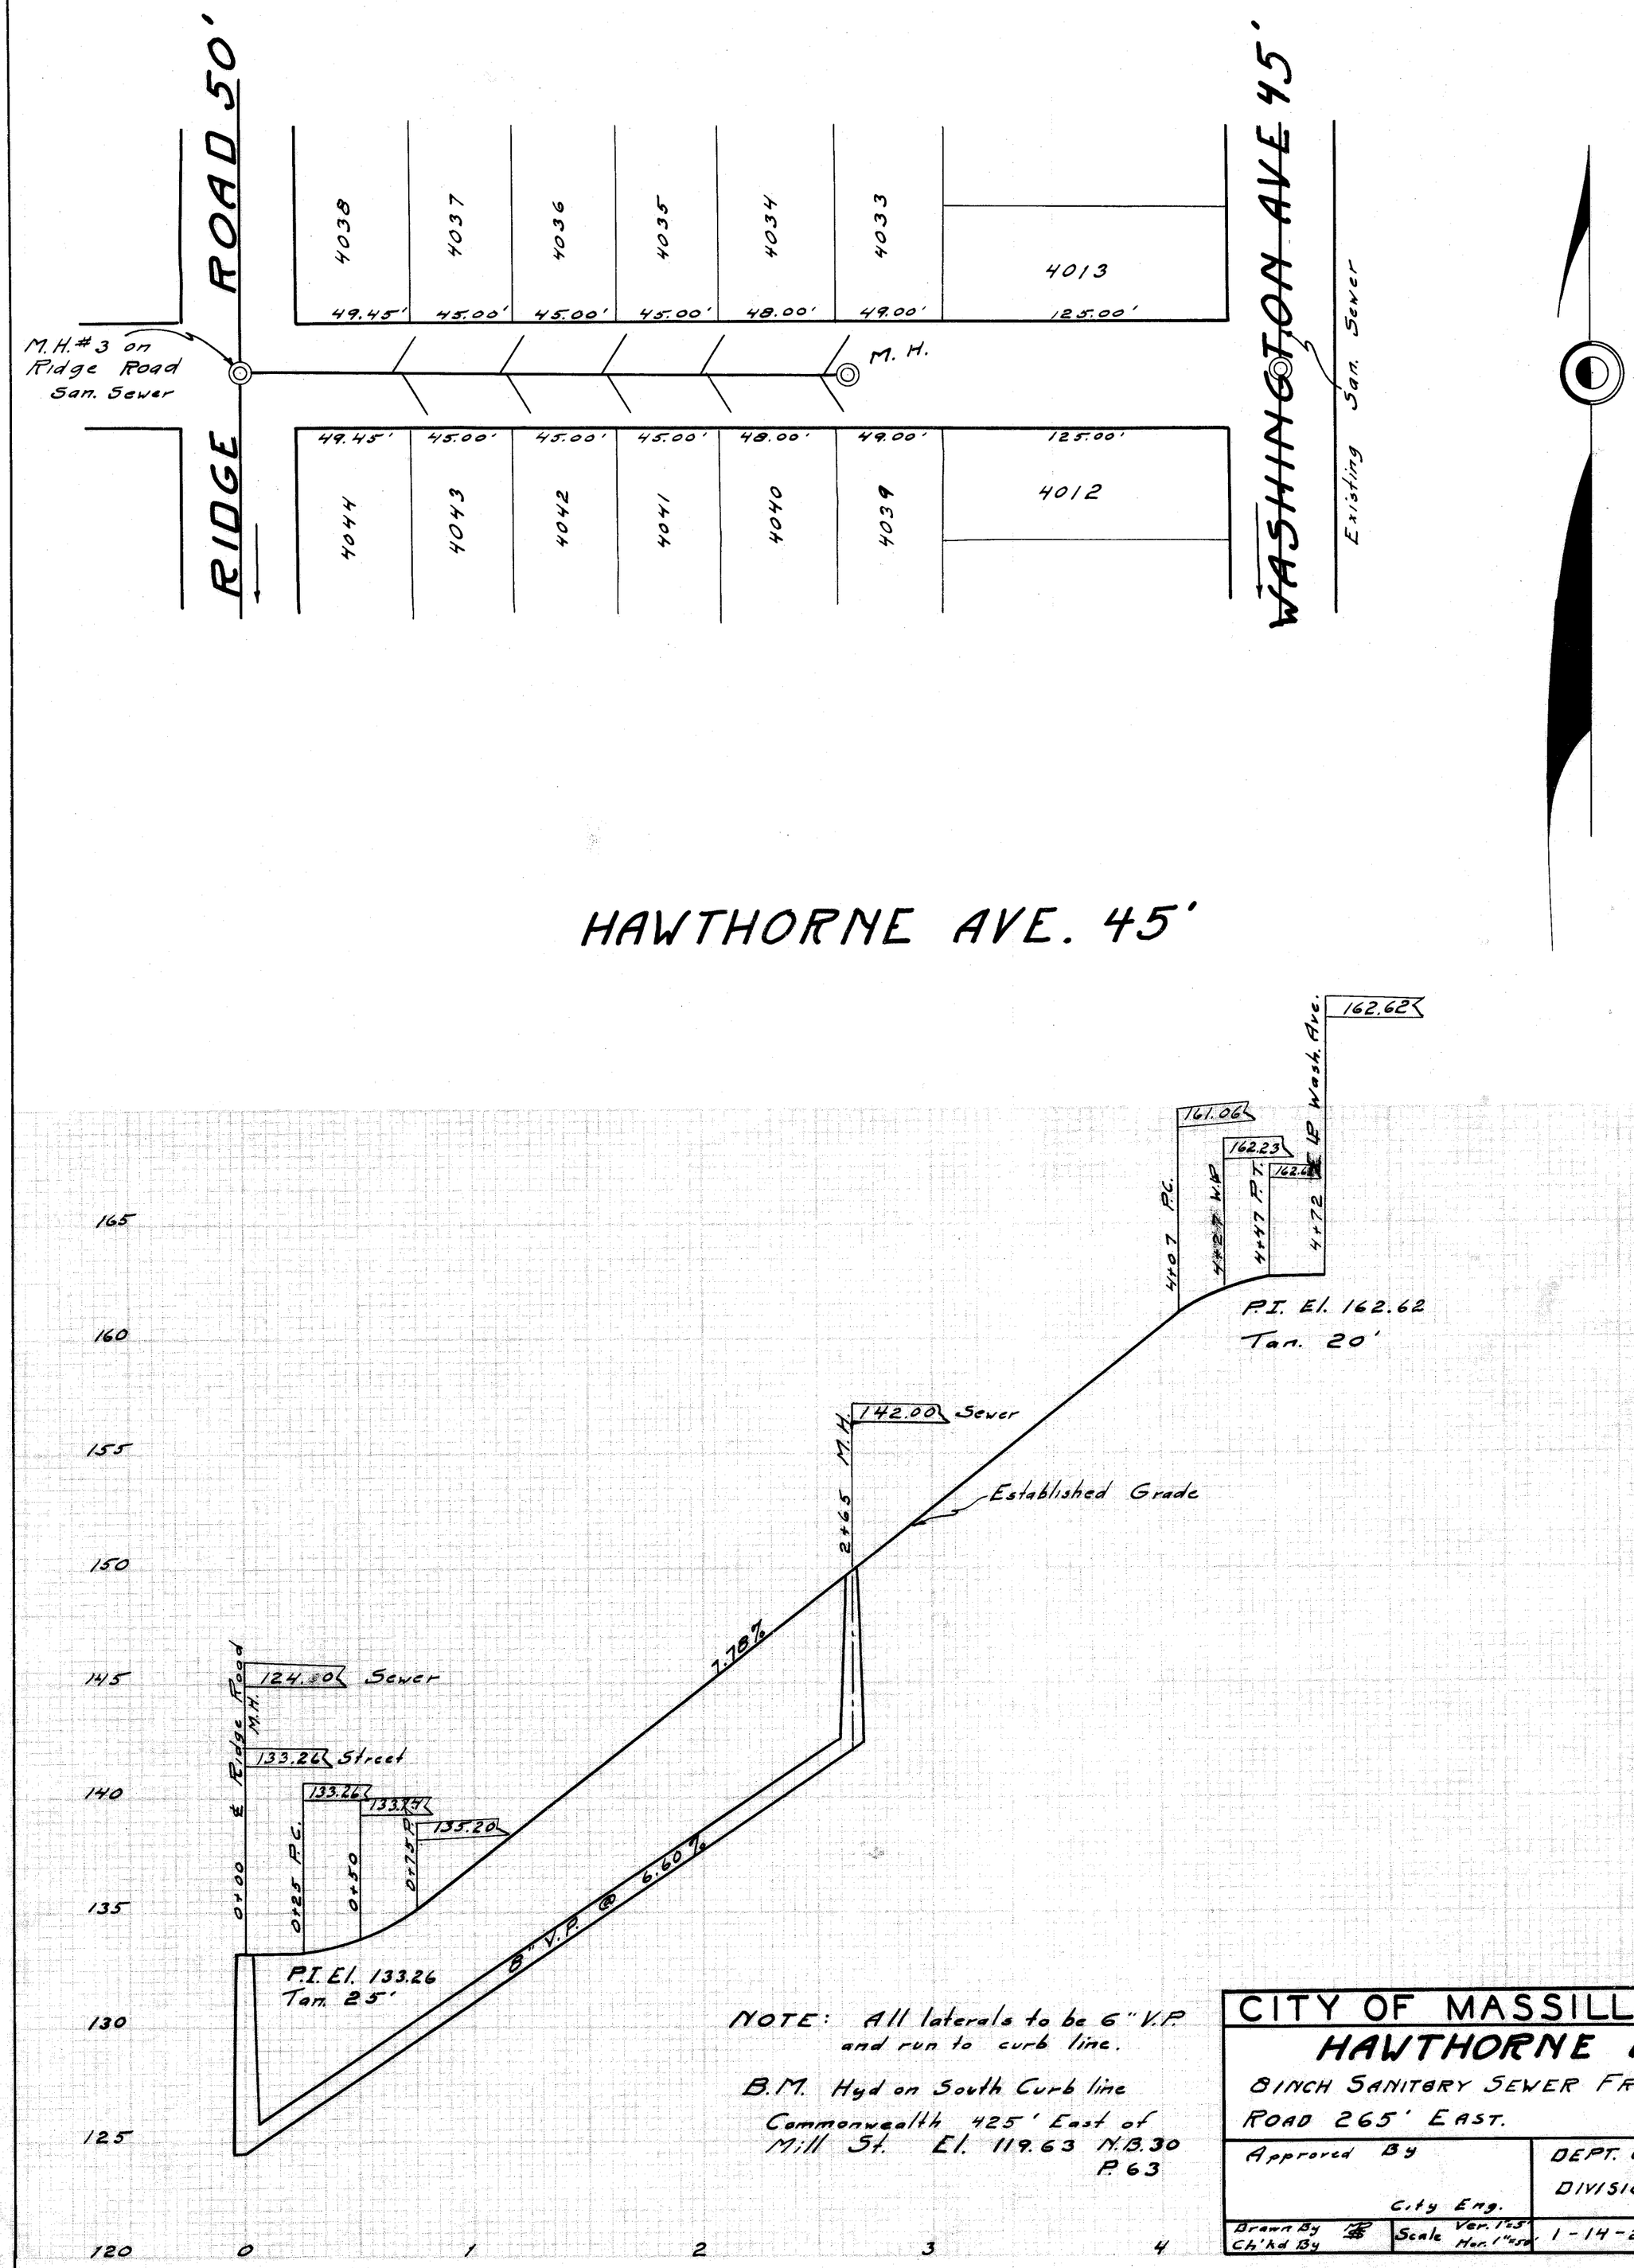

NOTE: All laterals to be 6" V.P. and run to curb line.

B.M. Hyd on South Curb line Commonwealth 425' East of Mill St. El. 119.63 N.B. 30 P. 63

CITY OF MASSILLON OHIO			
HAWTHORNE AVE.			
8 INCH SANITARY SEWER FROM RIDGE ROAD 265' EAST.			
Approved By City Eng.		DEPT. OF PUBLIC SER. DIVISION OF ENG.	
Drawn By Ch'kd By	Scale Ver. 1"=5' Hor. 1"=50'	1-14-25	N.B. 45

File No. SE 138
Acc. No. 509