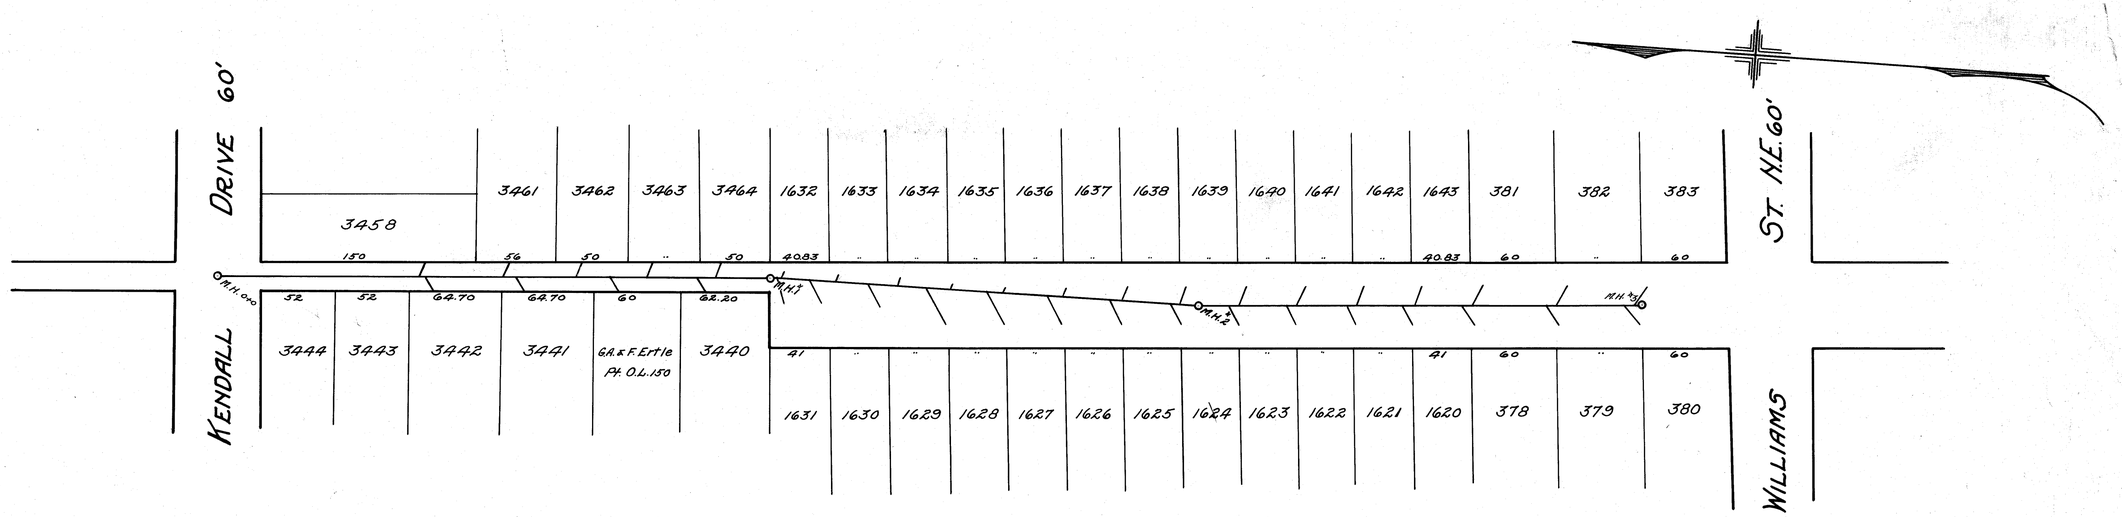

SECOND STREET N.E. 60'

B.M. = Hyd. Wales & Dam Road Elev. = 181.20

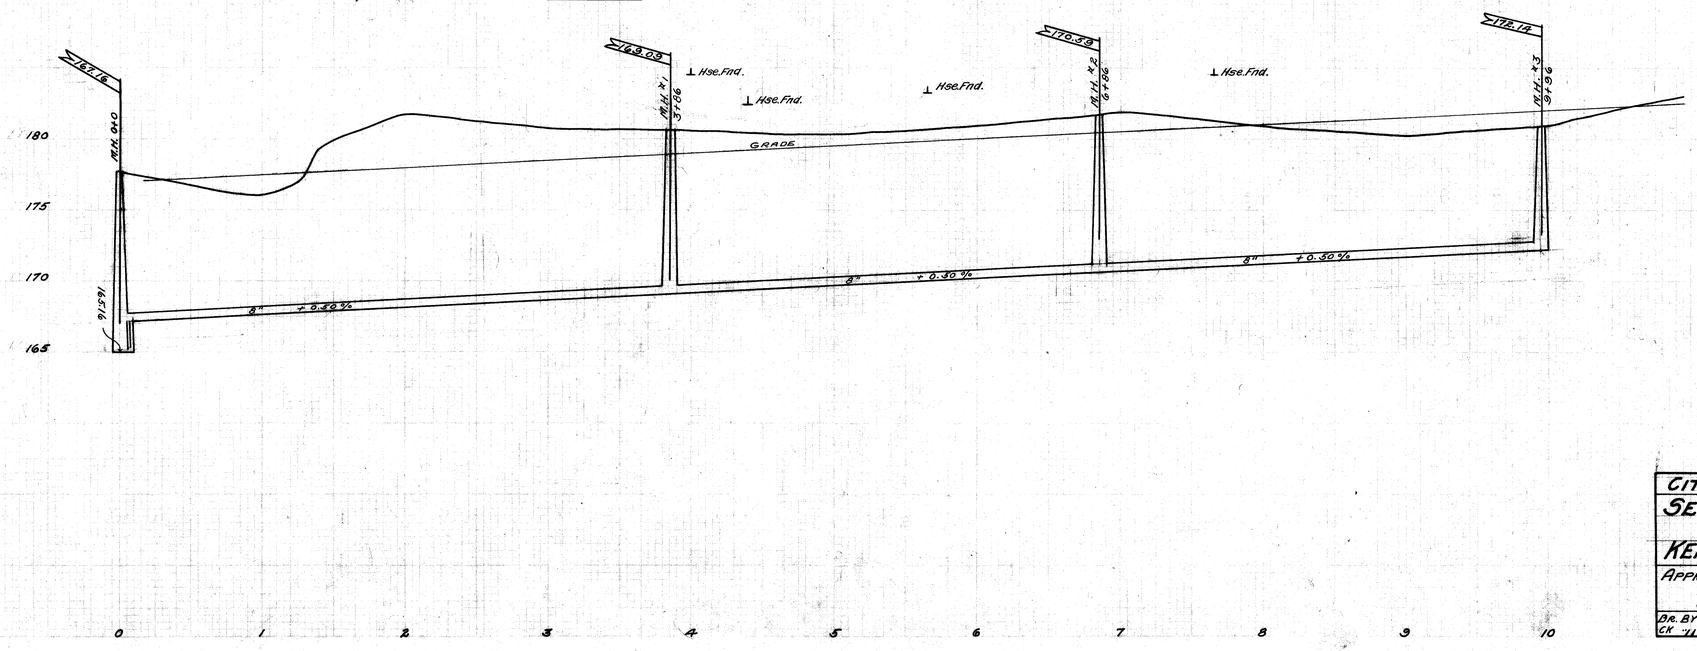

CITY OF MASSILLON OHIO	
SECOND ST. N.E. SANITARY SEWER FROM KENDALL DRIVE N.E.-WILLIAMS ST. N.E.	
APPROVED _____ _____	DEPT. OF PUBLIC SERVICE ENGINEERING DIVISION
DR. BY H.H.W. CK. " SCALE 1" = 5' VER. 1" = 50' HOR.	APRIL 7, 27 N.B. 68 P. 15

FILE No. S.E. 222
ACC. " 823