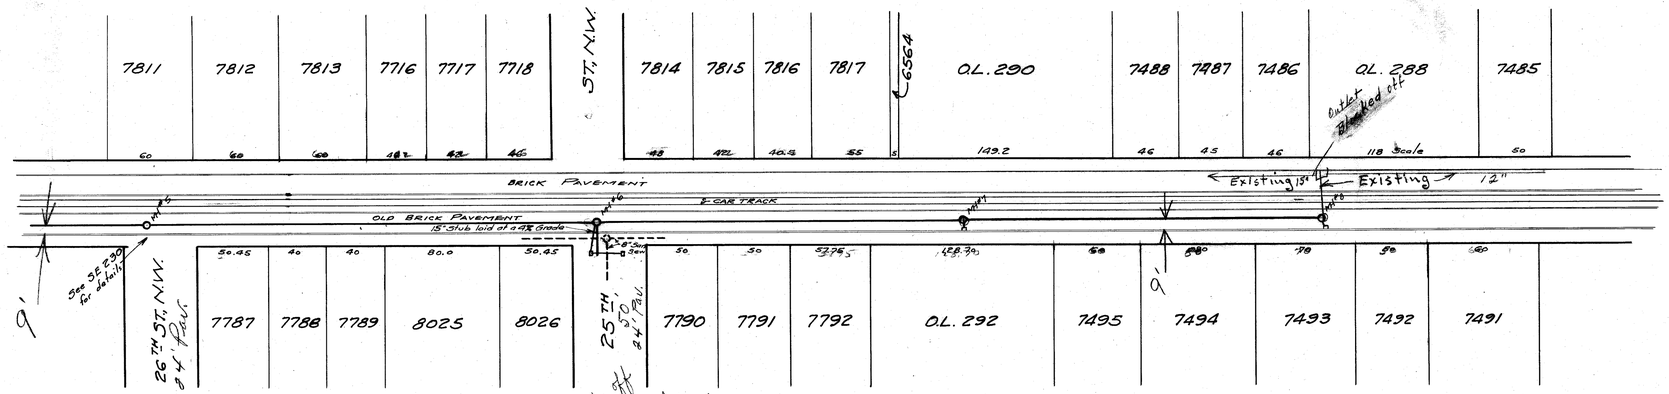

Note:- Water main 5 ft off West curb End of stub moved 2' East at Prop. line for 7' off curb

WOOSTER ROAD STORM SEWER

Engineer Note: Water Main laid about 6 ft from curb starts from sta 12± to end.

B.M:- Hyd. Cor. of Wooster Rd. and 26th St. N.W. - Elev. 226.80
" " " " " 25th " " " 228.13
" in front of House # 2415, Wooster Rd " 226.03
" cor. of Wooster Rd. and Howell Ave. N.W. " 227.09

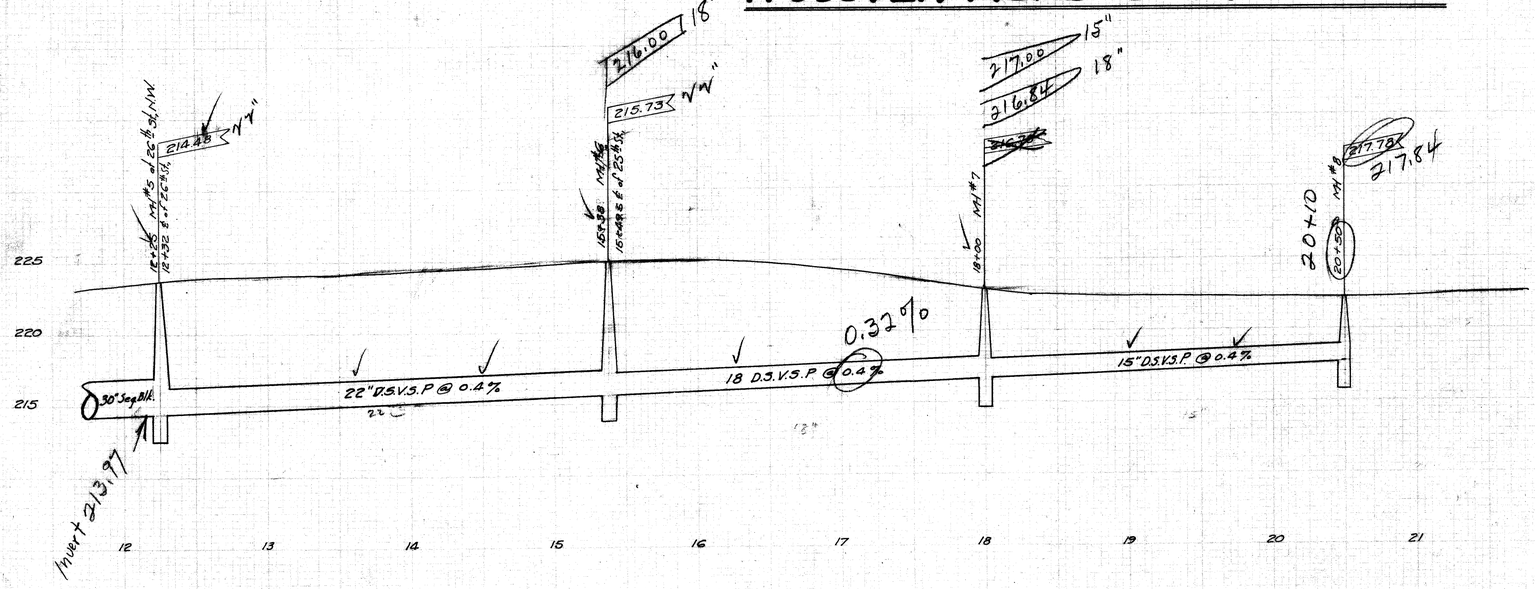

Note:- Corrections and additions from Const. & Final Meas. Notes
HB 83 P 6
HB 86 P 9

S.J.

CITY OF MASSILLON, OHIO.		
WOOSTER ROAD N.W. STORM SEWER - From 26th St. N.W. Easterly 825 Ft.		
APPROVED:- CITY ENGINEER		DEPT OF PUBLIC SERVICE ENGINEERING DIVISION
Dr. by. G.C. Wallace Ck by.	Scale. 1" = 5' Ver. 1" = 50' Hor.	Dec 28th 1927 HB. 76 P. Profile Taken from Paving Plan

FILE No SE 232
Acc No 881