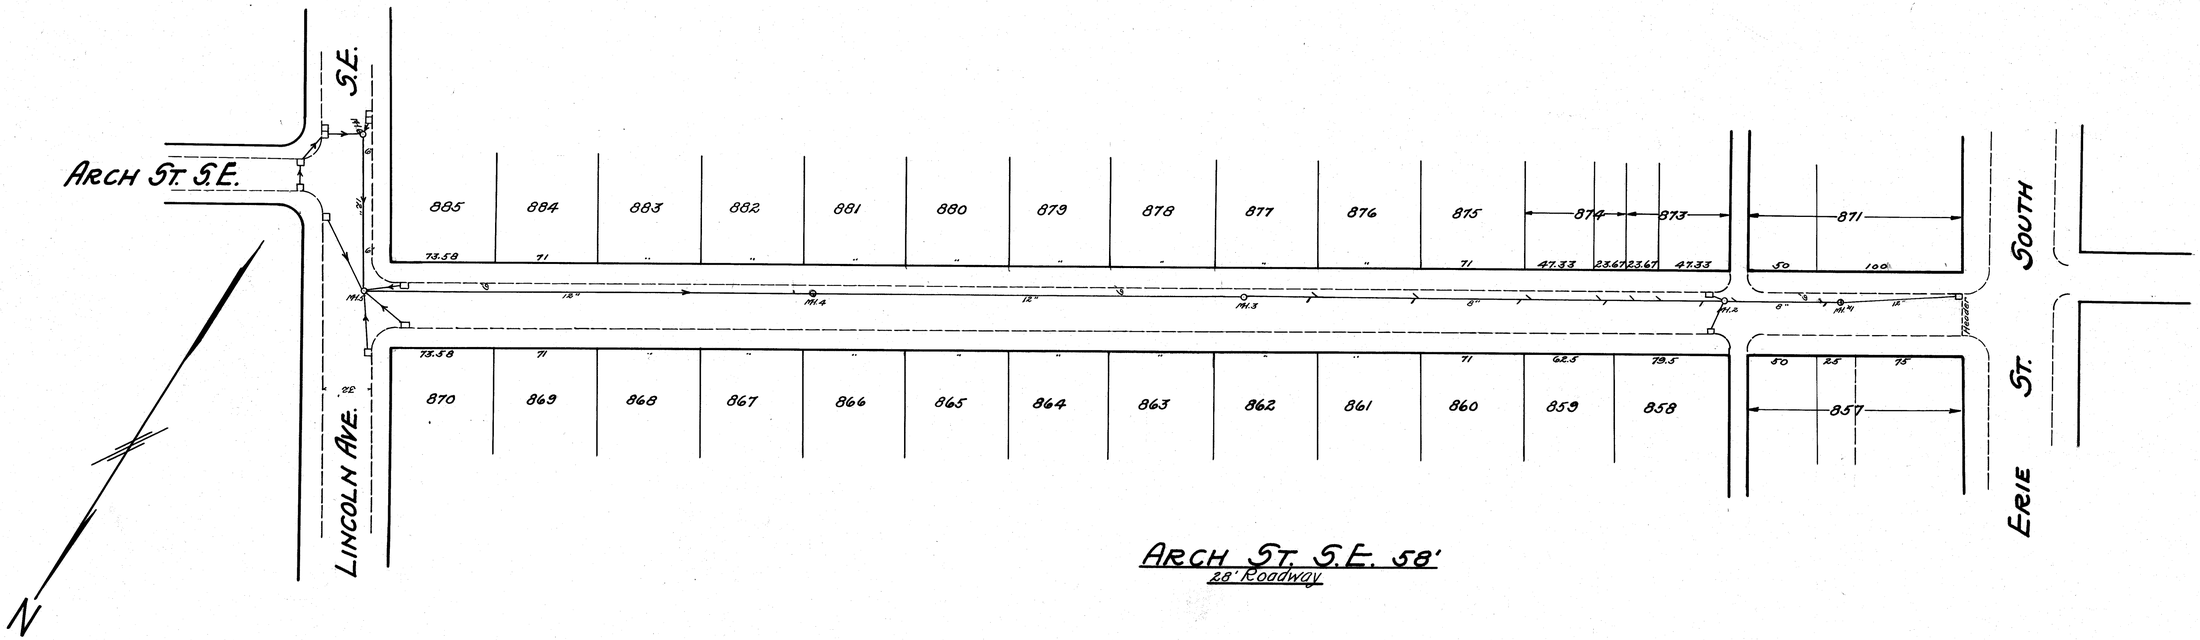

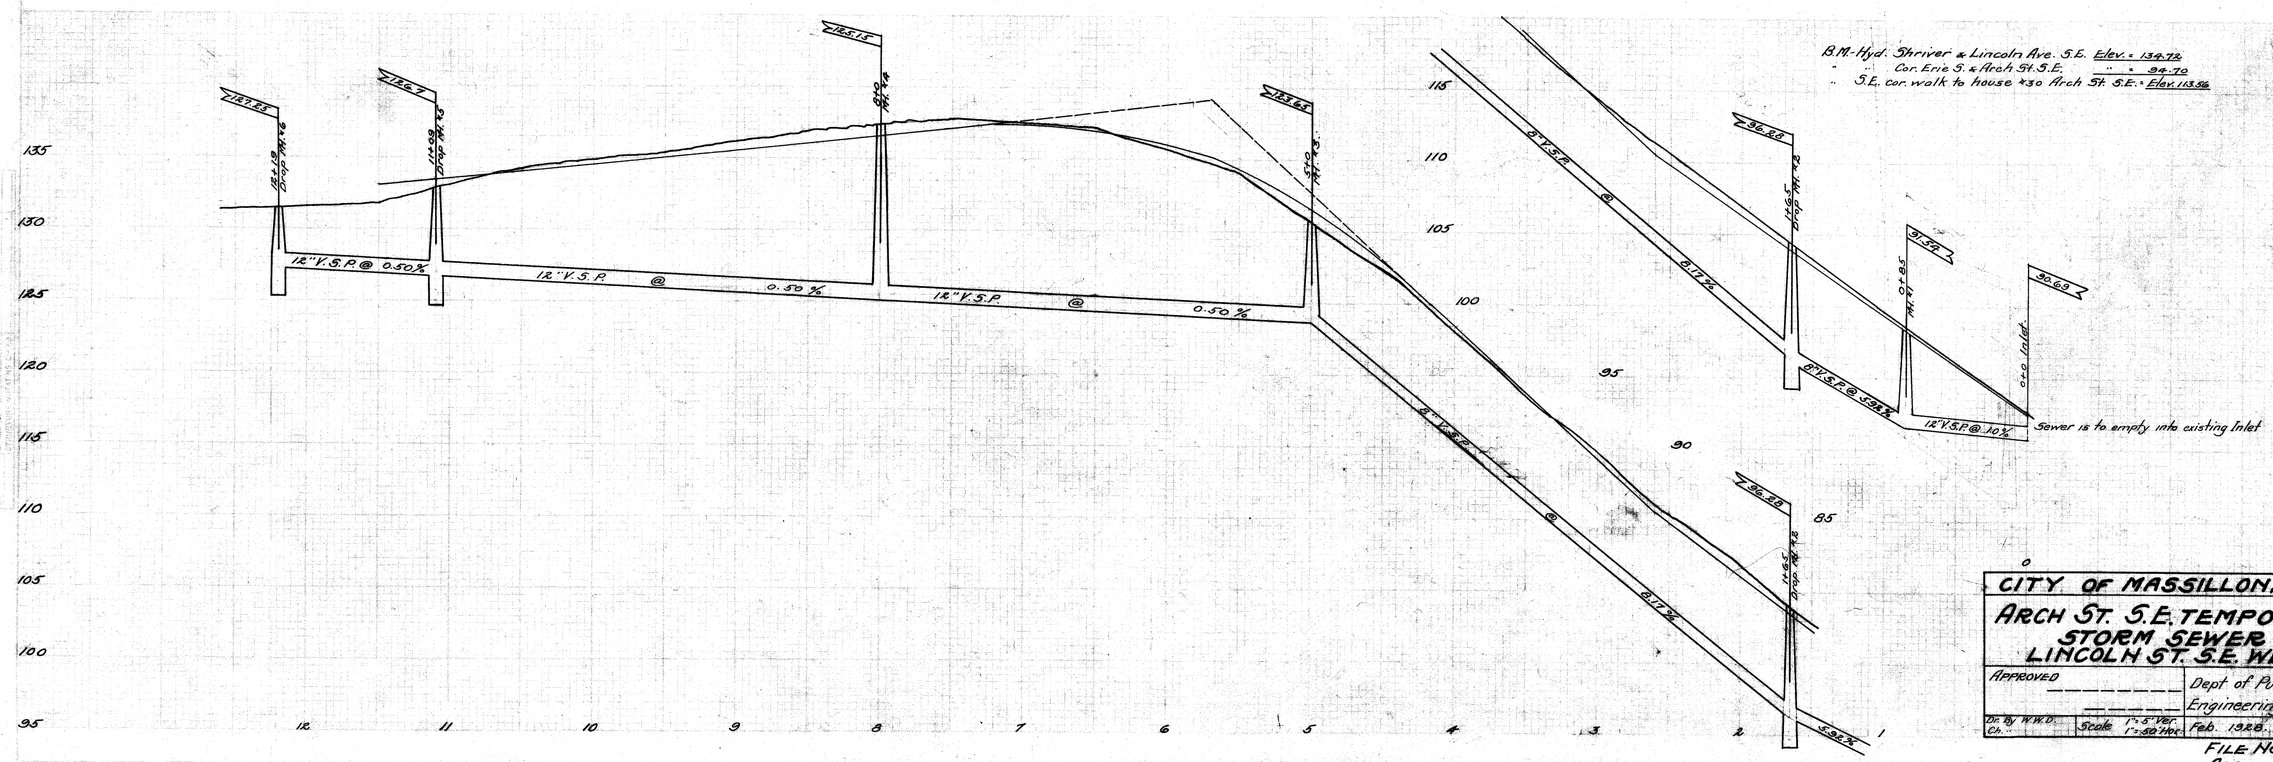

CITY OF MASSILLON, OHIO.

ARCH ST. S.E. TEMPORARY STORM SEWER LINCOLN ST. S.E. WEST

APPROVED _____ _____ Dept of Public Service Engineering Division

Dr. by W.W.D. Ch. " | Scale 1"=5' Ver. 1"=50' Hor. | Feb. 1928. | N.B. 80 P. 12, 15

FILE No. S.E. 238
Acc. " 915