



PLAN AND PROFILE
or
PROPOSED STORM SEWER
YOUNG ST^h ALLEY

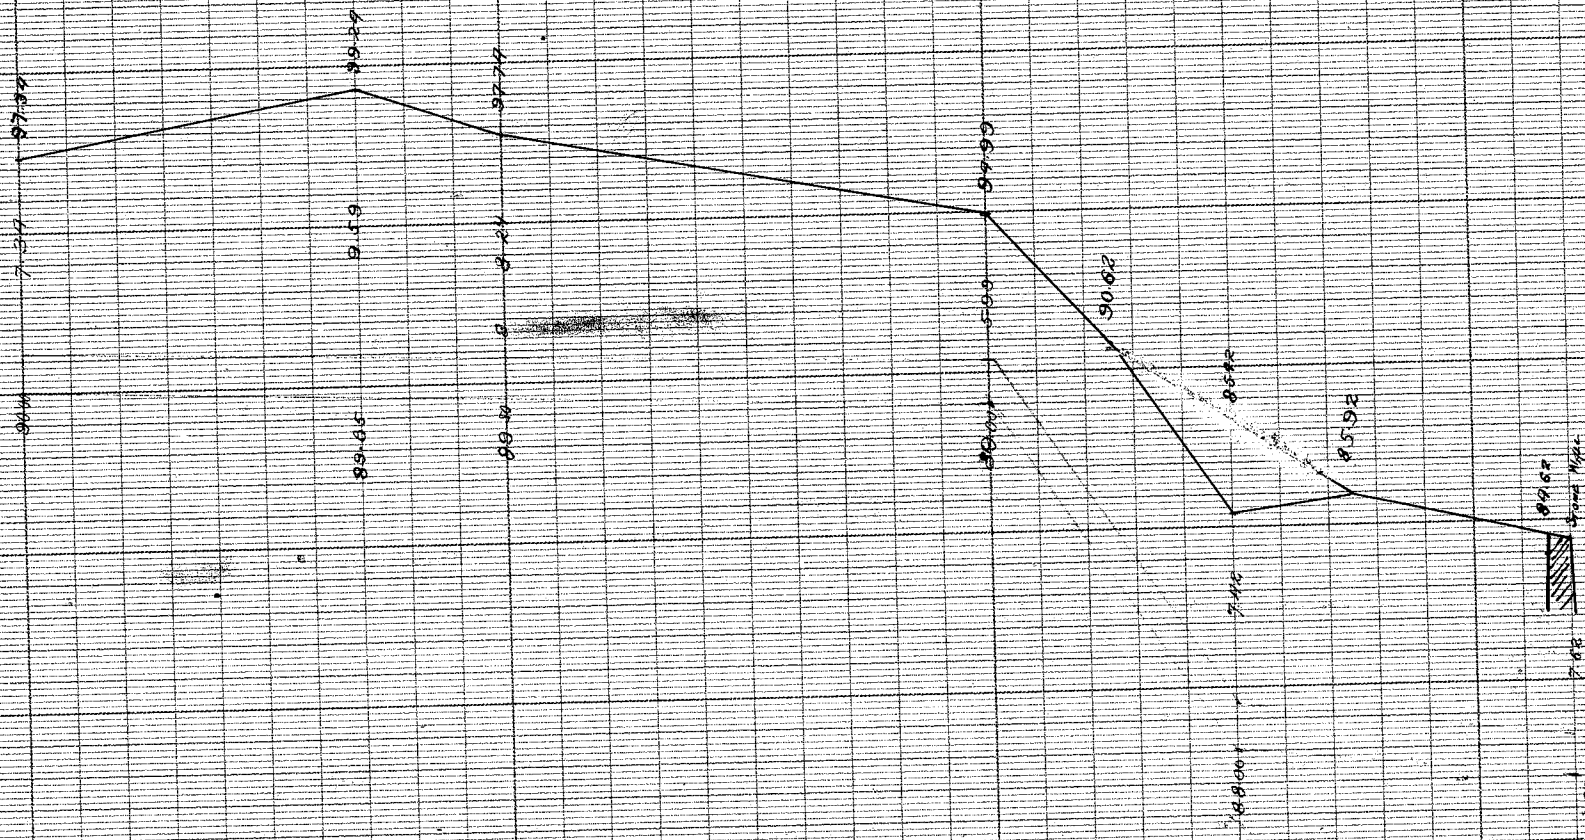

AVERAGE DEPTH 7.70'

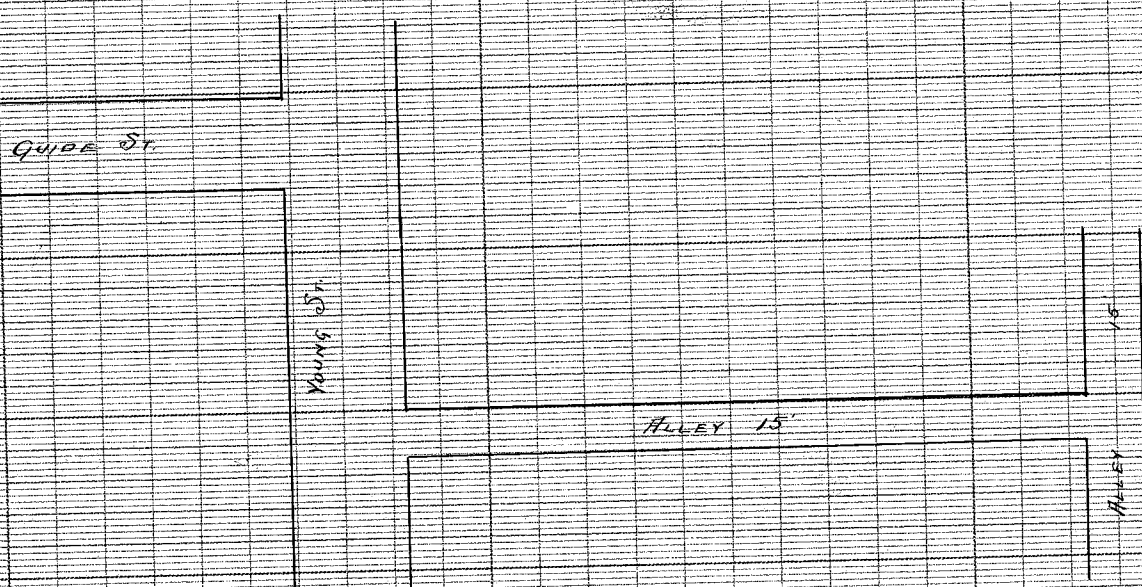

FILE NO SE 31
 ACC NO 125