

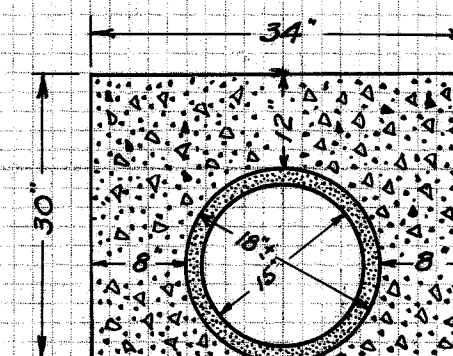


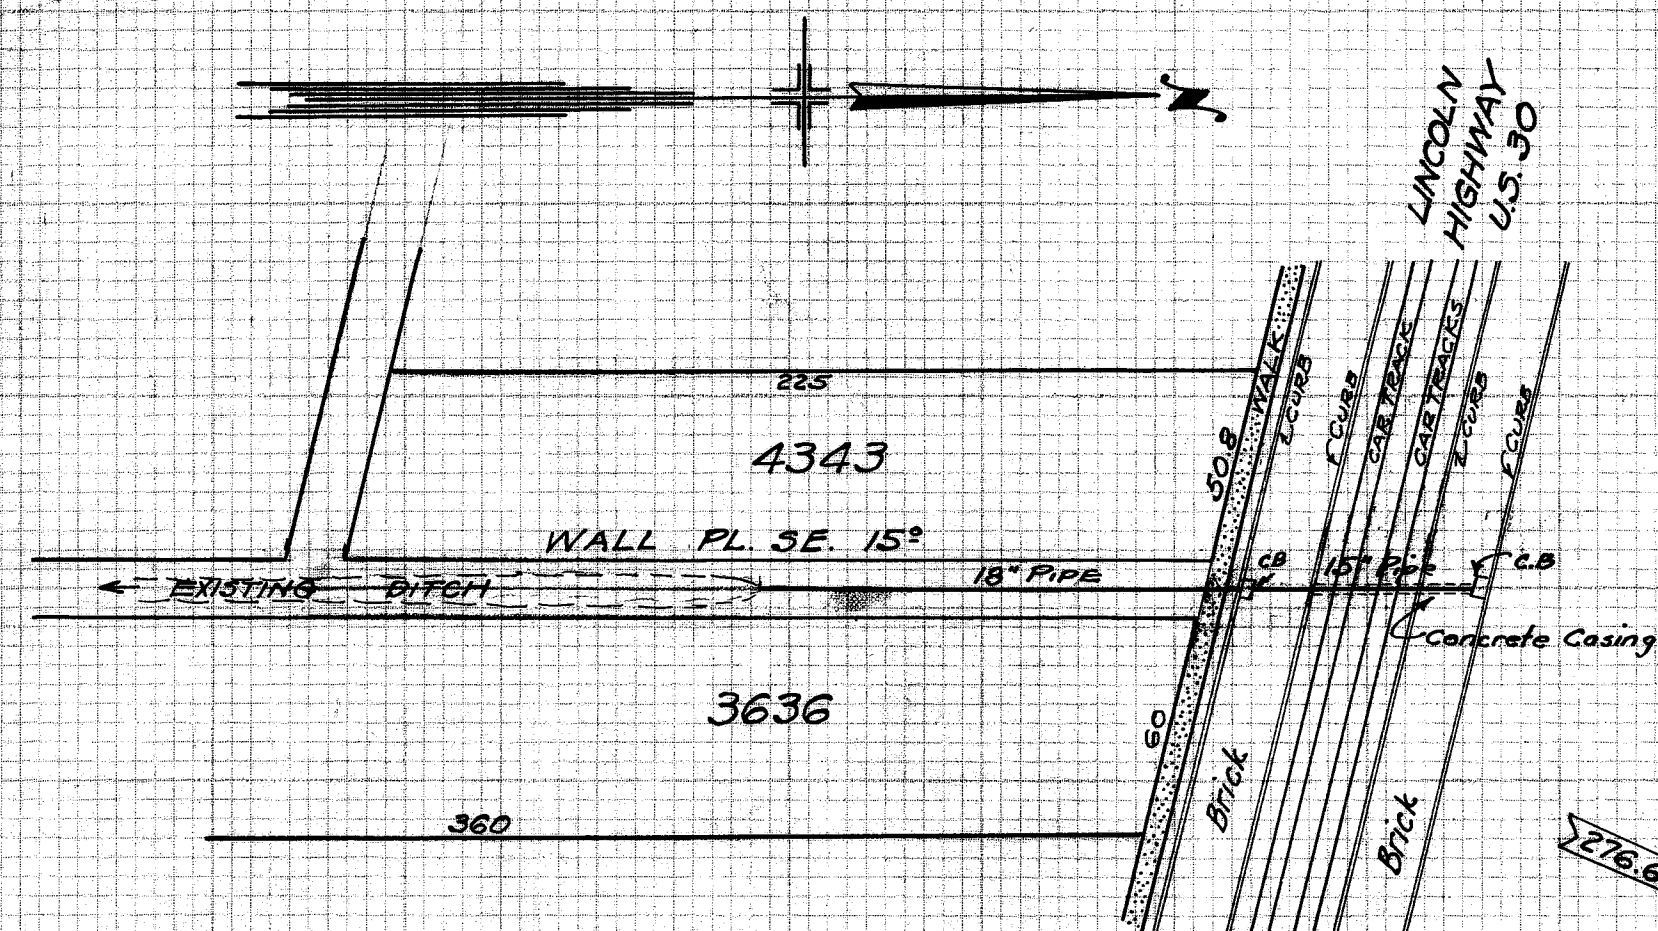

CONCRETE CASING

Concrete mixed dry for 3 minutes.
Tamp cement in place.
Std mix 4⁷⁵ sacks of cement per cu. yd. of finished work - under roadway, North side increase cement contents 50%

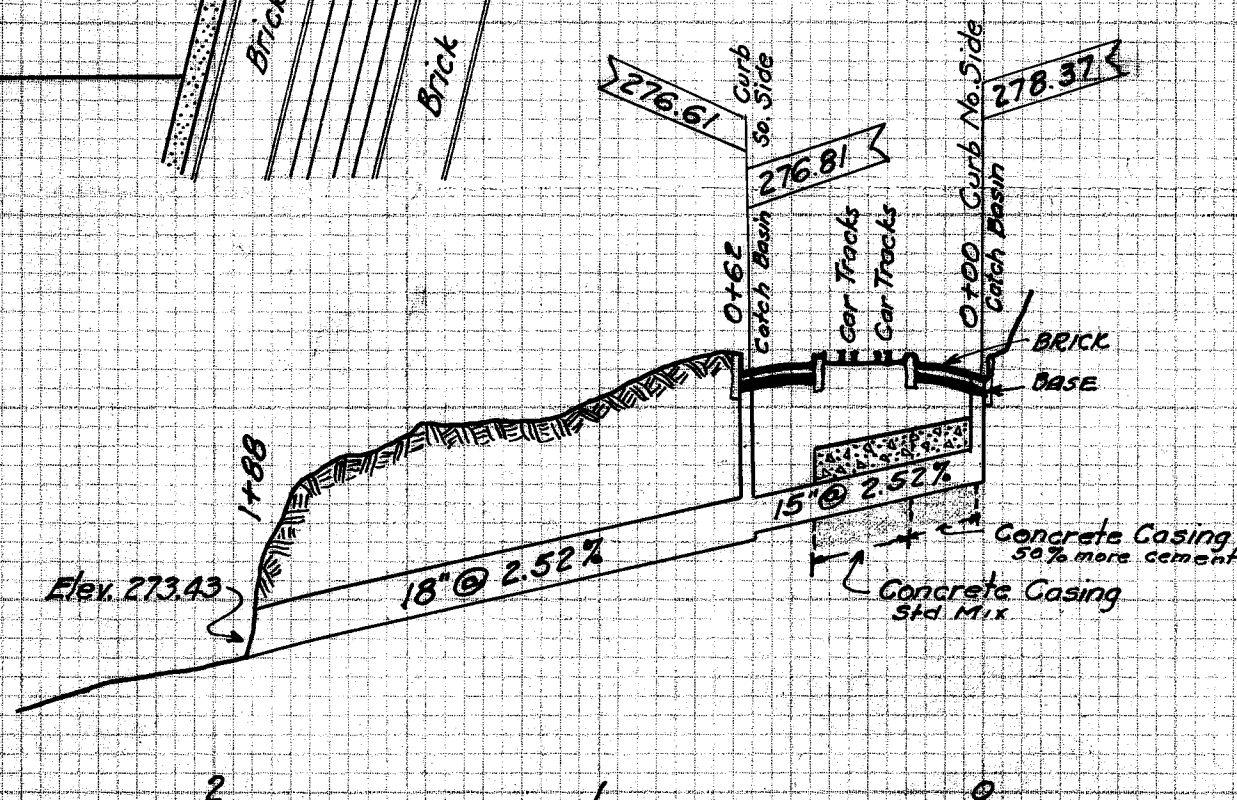

Back fill under roadway and car tracks
tamp in place in 6" layers.

Paving Base, use double amount of
cement to make base set quicker.

CITY OF MASSILLON, OHIO.
WALL PL SE STORM SEWER
From Lincoln Way East, Southerly 120 Feet.

APPROVED		DEPT OF PUBLIC SERVICE ENGINEERING DIVISION	
CITY ENGINEER			
Dr. By G.C. Wallace	Feb 13 th 1934	Scale	1" = 50' Hor 1" = 5' Ver
Chk. by			

FILE NO 329 ACC NO 1299