


÷ NOTE ÷

0+00 TO 5+00 4" GAS LINE 8' W. OF E. R.
5+00 TO 10+00 " " " 10' " " " "
10+00 TO CORP. LINE " " " 4' " " " "
0+00 TO 6+85 6" WATER LINE ONE SIDE ST. FROM LINCOLN WAY TO HOUSE #956 - 8' W. OF CURB BOX

NOTE:
Install 8"x6" Wyes on Main and 6" laterals to Lot lines at residences or where owner desires.

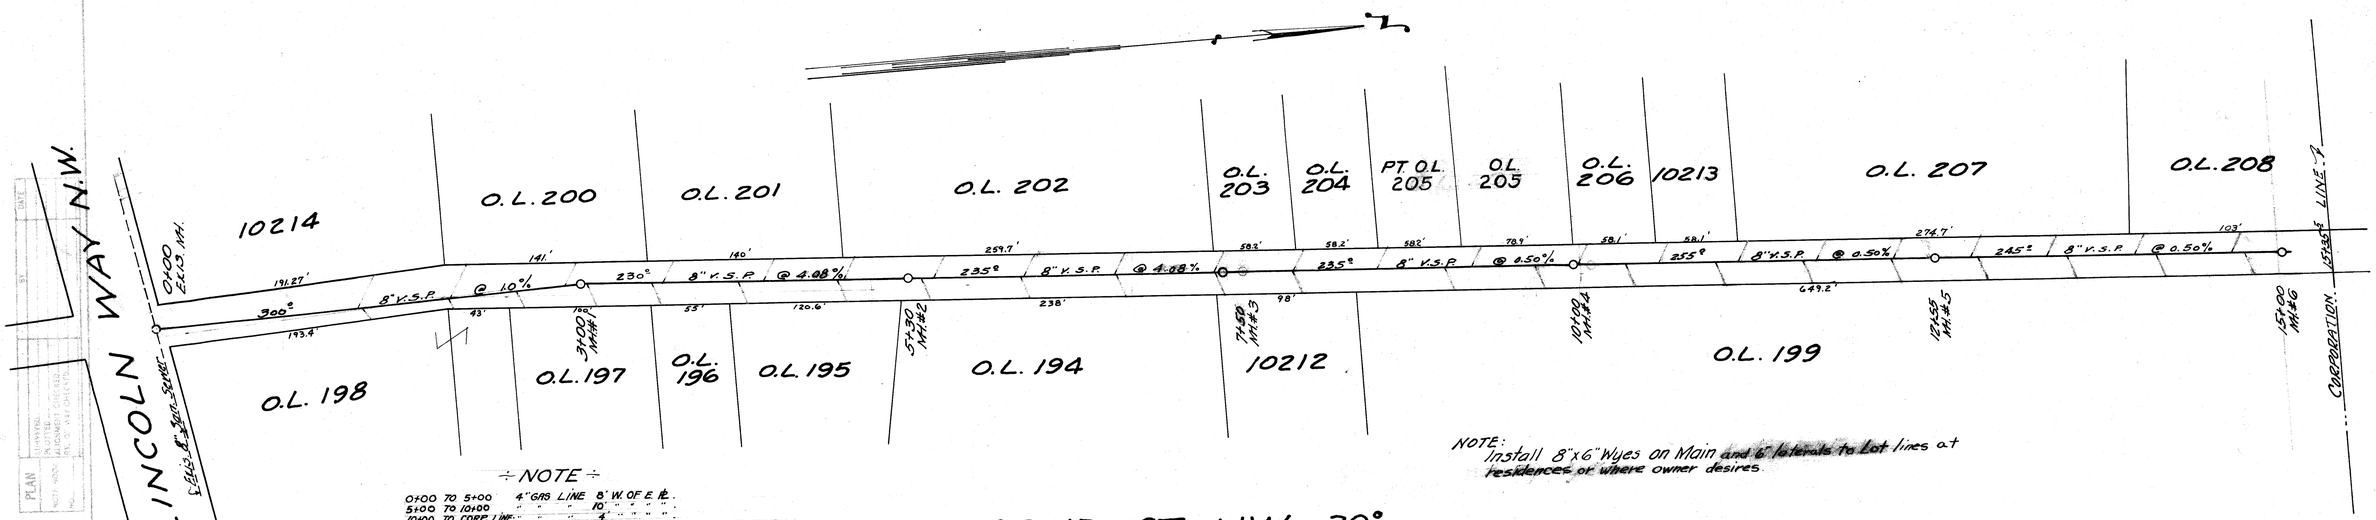


Note:

1. All pipe to be Class 2; joints to be slipseal or equal.
2. Manholes to be plastered on outside with 1/2" 1:2 mortar.
3. Manholes to be constructed according to Massillon Standard practice.
4. Trenches to be kept backfilled a maximum distance of 50' back of machine.
5. Laterals (6") to be constructed to curb line ~~where residences exist~~.
6. Trenches to be puddled where ordered by the Engineer.
7. Contractor to be responsible for all damage to private property.
8. Maintenance of traffic to be held at a maximum at all times.
9. All unused dirt to be removed from street by contractor.
10. All work on streets & private land to be neatly returned as near as possible to its original condition under the Inspectors supervision. Final acceptance by the city will be held up until this item is complied with.
11. Top 12" of main & lateral ditches to be filled with Bank Run Gravel suitable to the Engineer. (cost to be included in price per foot of 8" main or 6" laterals.)

CITY OF MASSILLON, OHIO.

32ND ST. N.W.
SANITARY SEWER
FROM LINCOLN WAY N.W. TO N. CORP. LINE

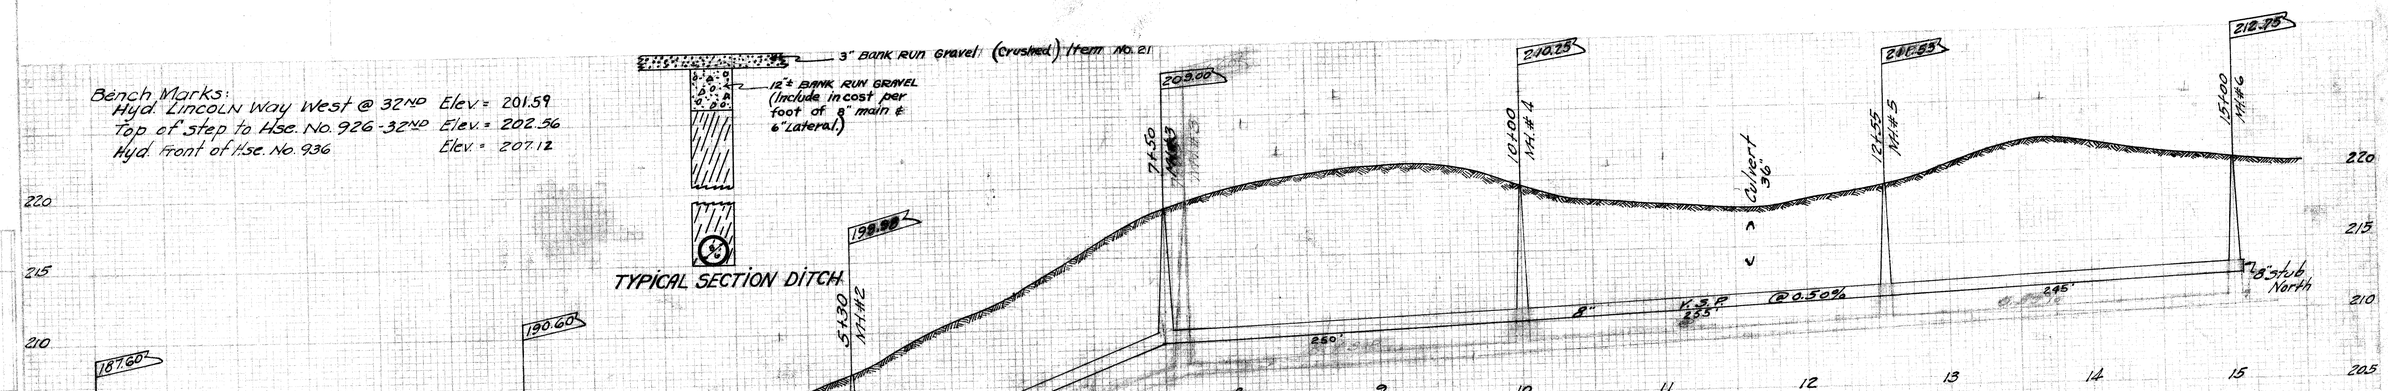Approved: N. Fr. Gilber, City Engineer

DEPT OF PUBLIC SERVICE
ENGINEERING DIVISION

Dr. by H. Piper Ch. by
DEC. 1949
Scale: 1"=5 Ver. 1"=50 Hor.
N.B. 134 P29

FILE NO. SE 337 ACC. NO. 1320