

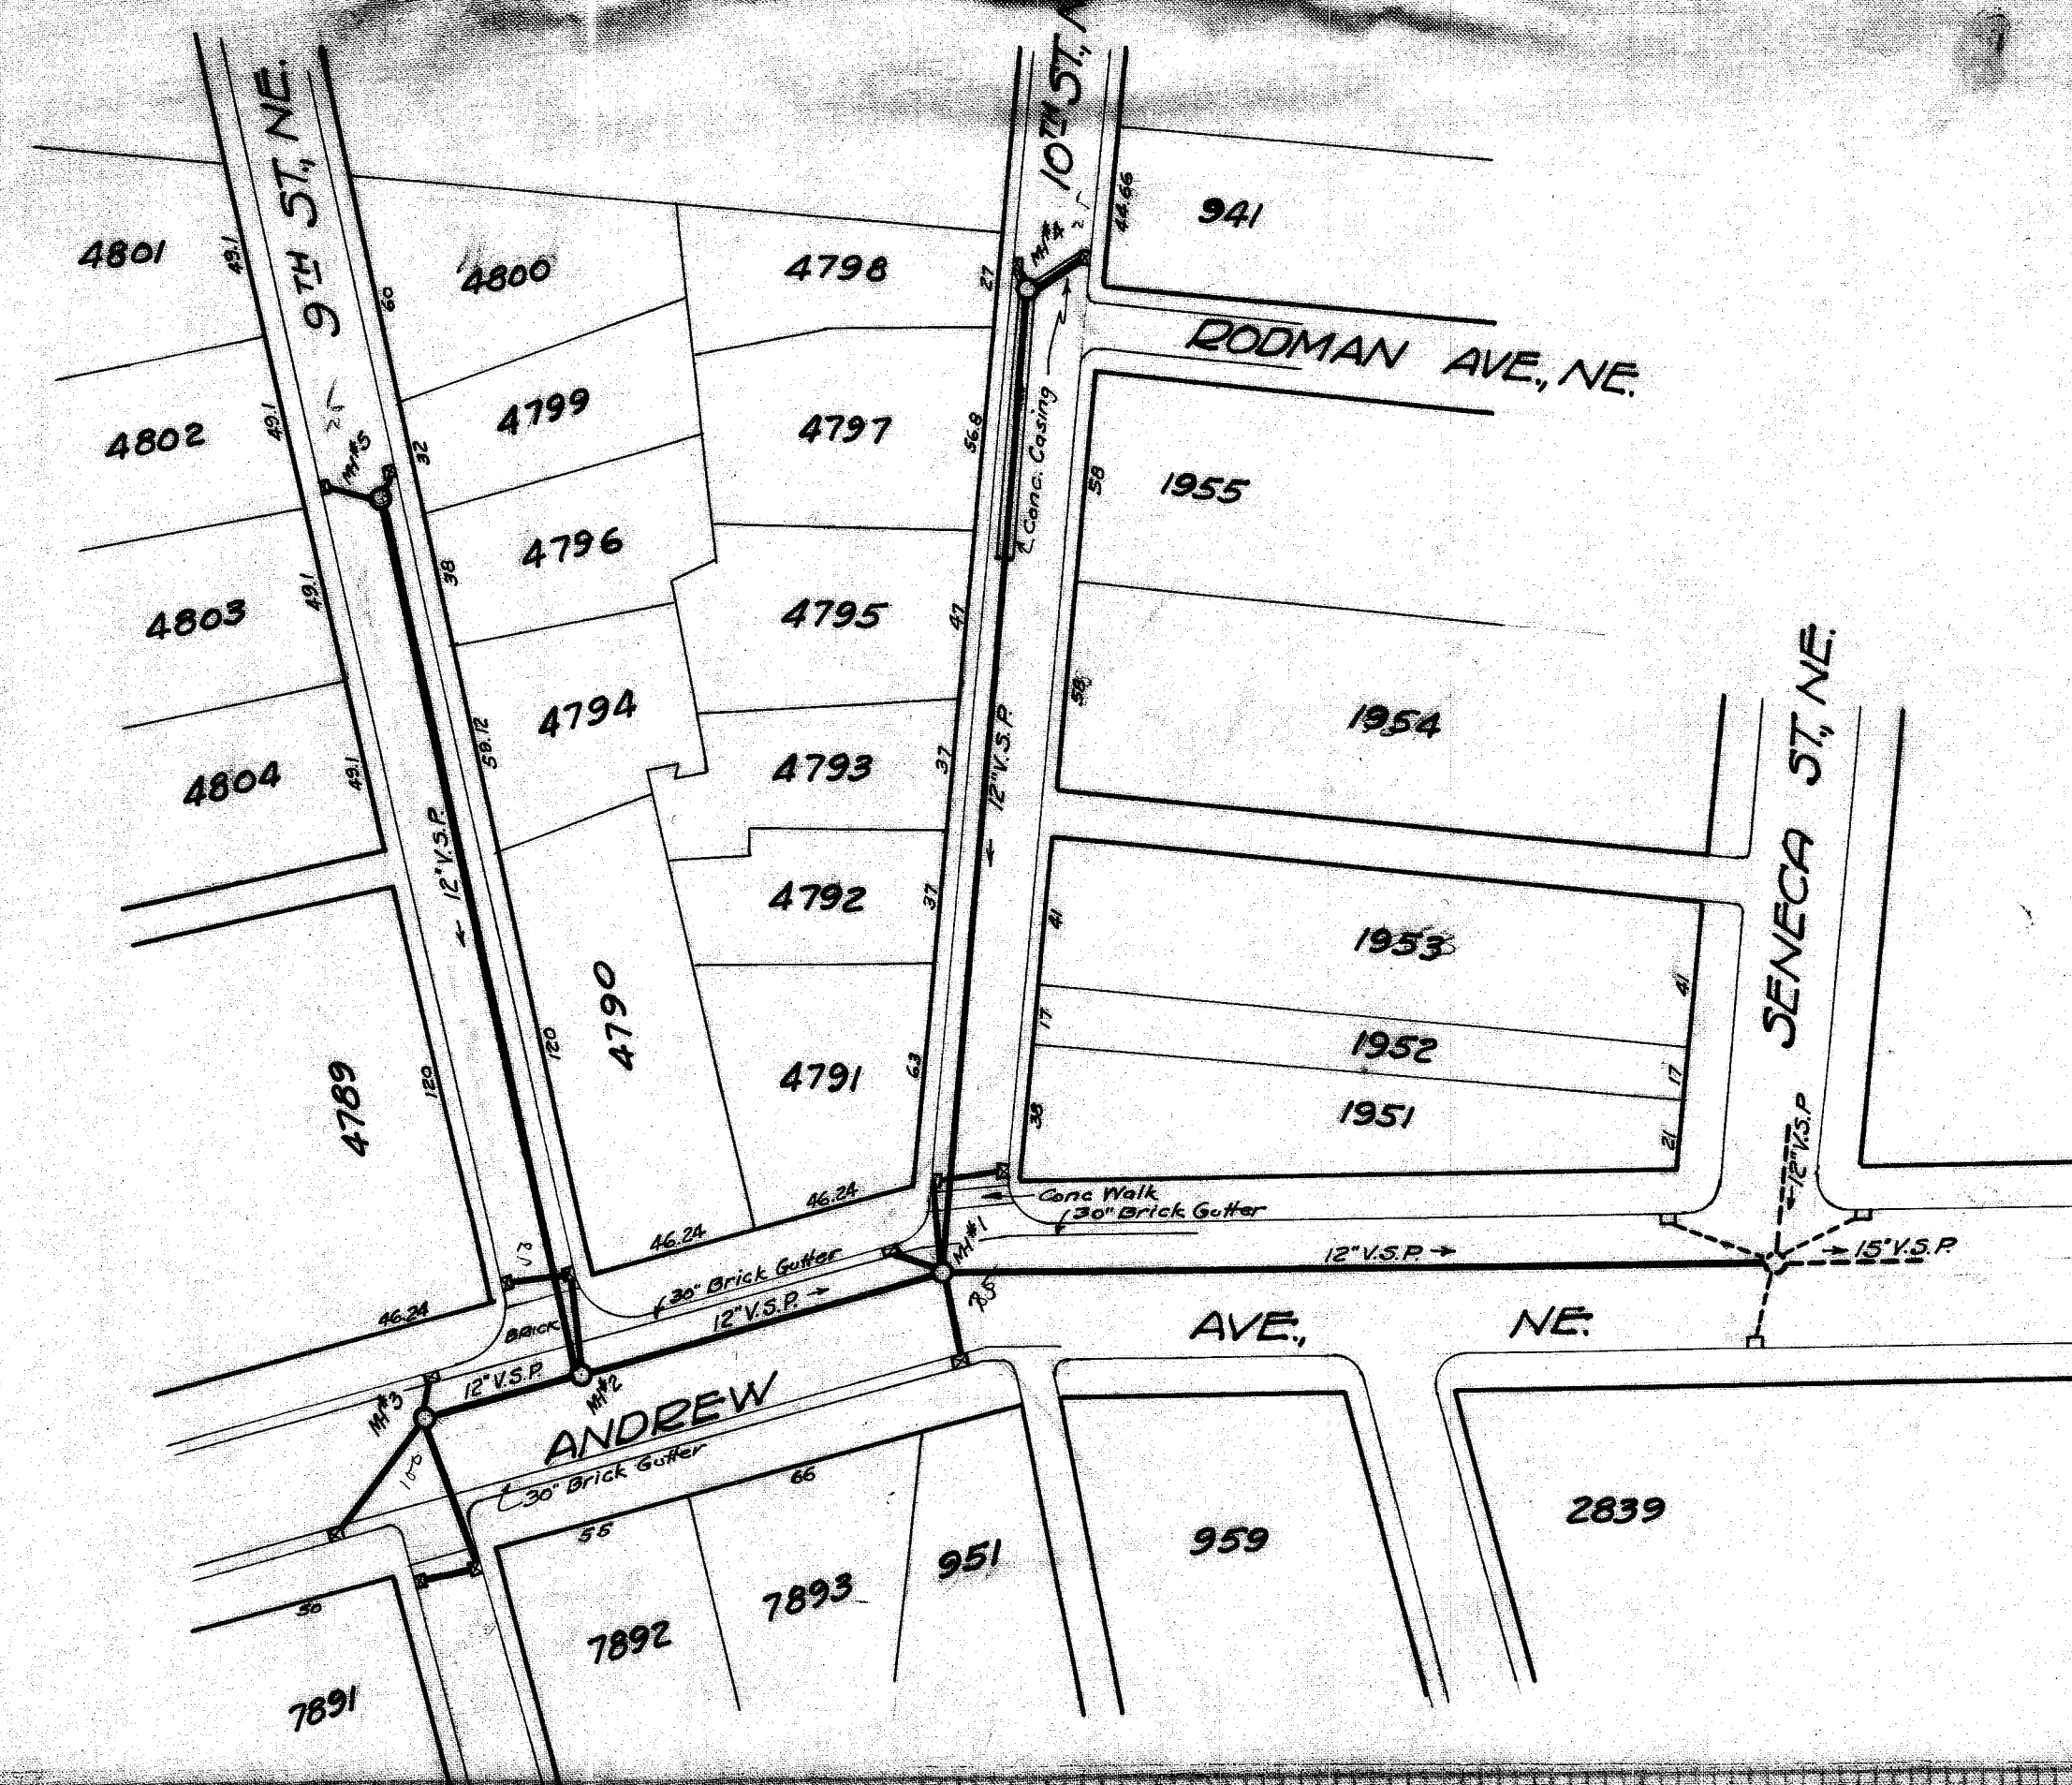
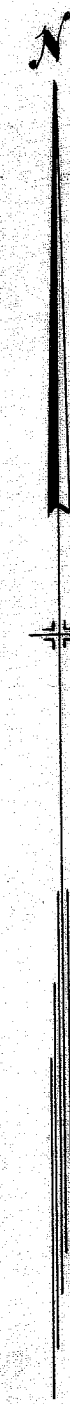


|           |          |         |
|-----------|----------|---------|
| PLAN      | DESIGNED | FLUTTER |
| NOTE BOOK | ALIGNED  | CHECKED |
| NO.       | DATE     | BY      |

|           |          |         |
|-----------|----------|---------|
| PROFILE   | DESIGNED | FLUTTER |
| NOTE BOOK | ALIGNED  | CHECKED |
| NO.       | DATE     | BY      |

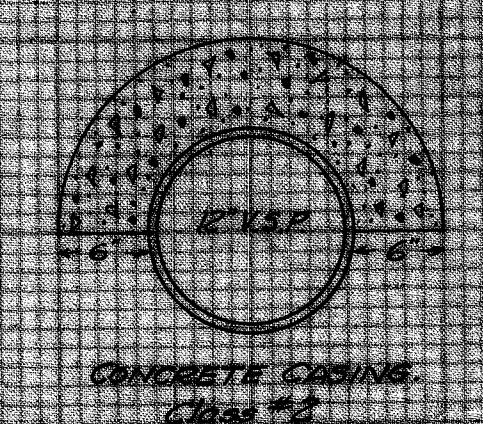

B.M. Hyd. Corner Andrew & Seneca Elev. 171.06

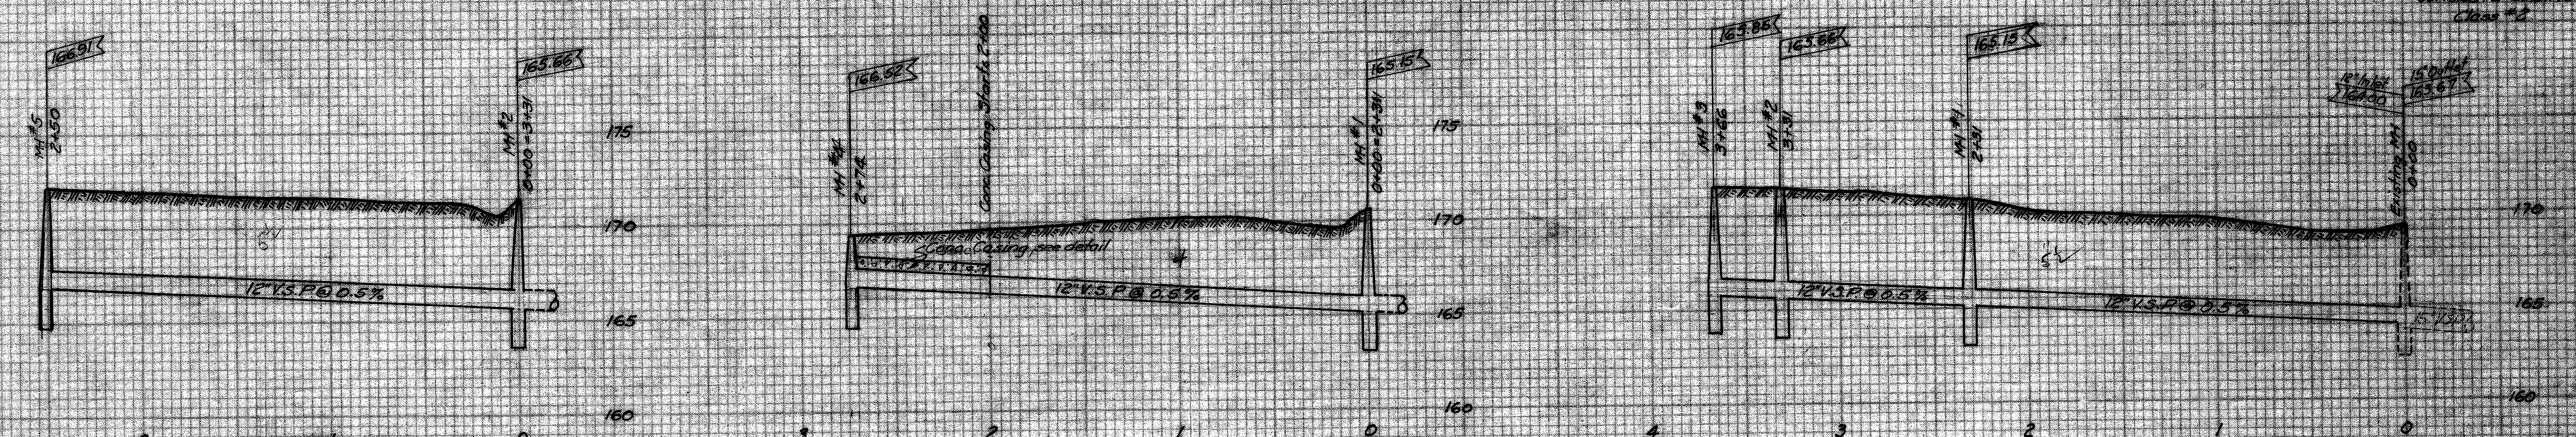

Approved By State Board Health  
Columbus, O.  
5-13-38

|                                          |                         |
|------------------------------------------|-------------------------|
| THE CITY OF MASSILLON, OHIO.             |                         |
| STORM SEWERS ON<br>9th-10th & ANDREW NE. |                         |
| APPROVED                                 | DEPT. OF PUBLIC SERVICE |
| CITY ENGINEER                            | ENGINEERING DIVISION    |
| By: E. E. Nelson                         | May 11 1938             |
| Scale: 1" = 50' HORIZ.                   | 1" = 5' VERT.           |
| File No SE 353                           | Doc No 1343             |