


486
168
318

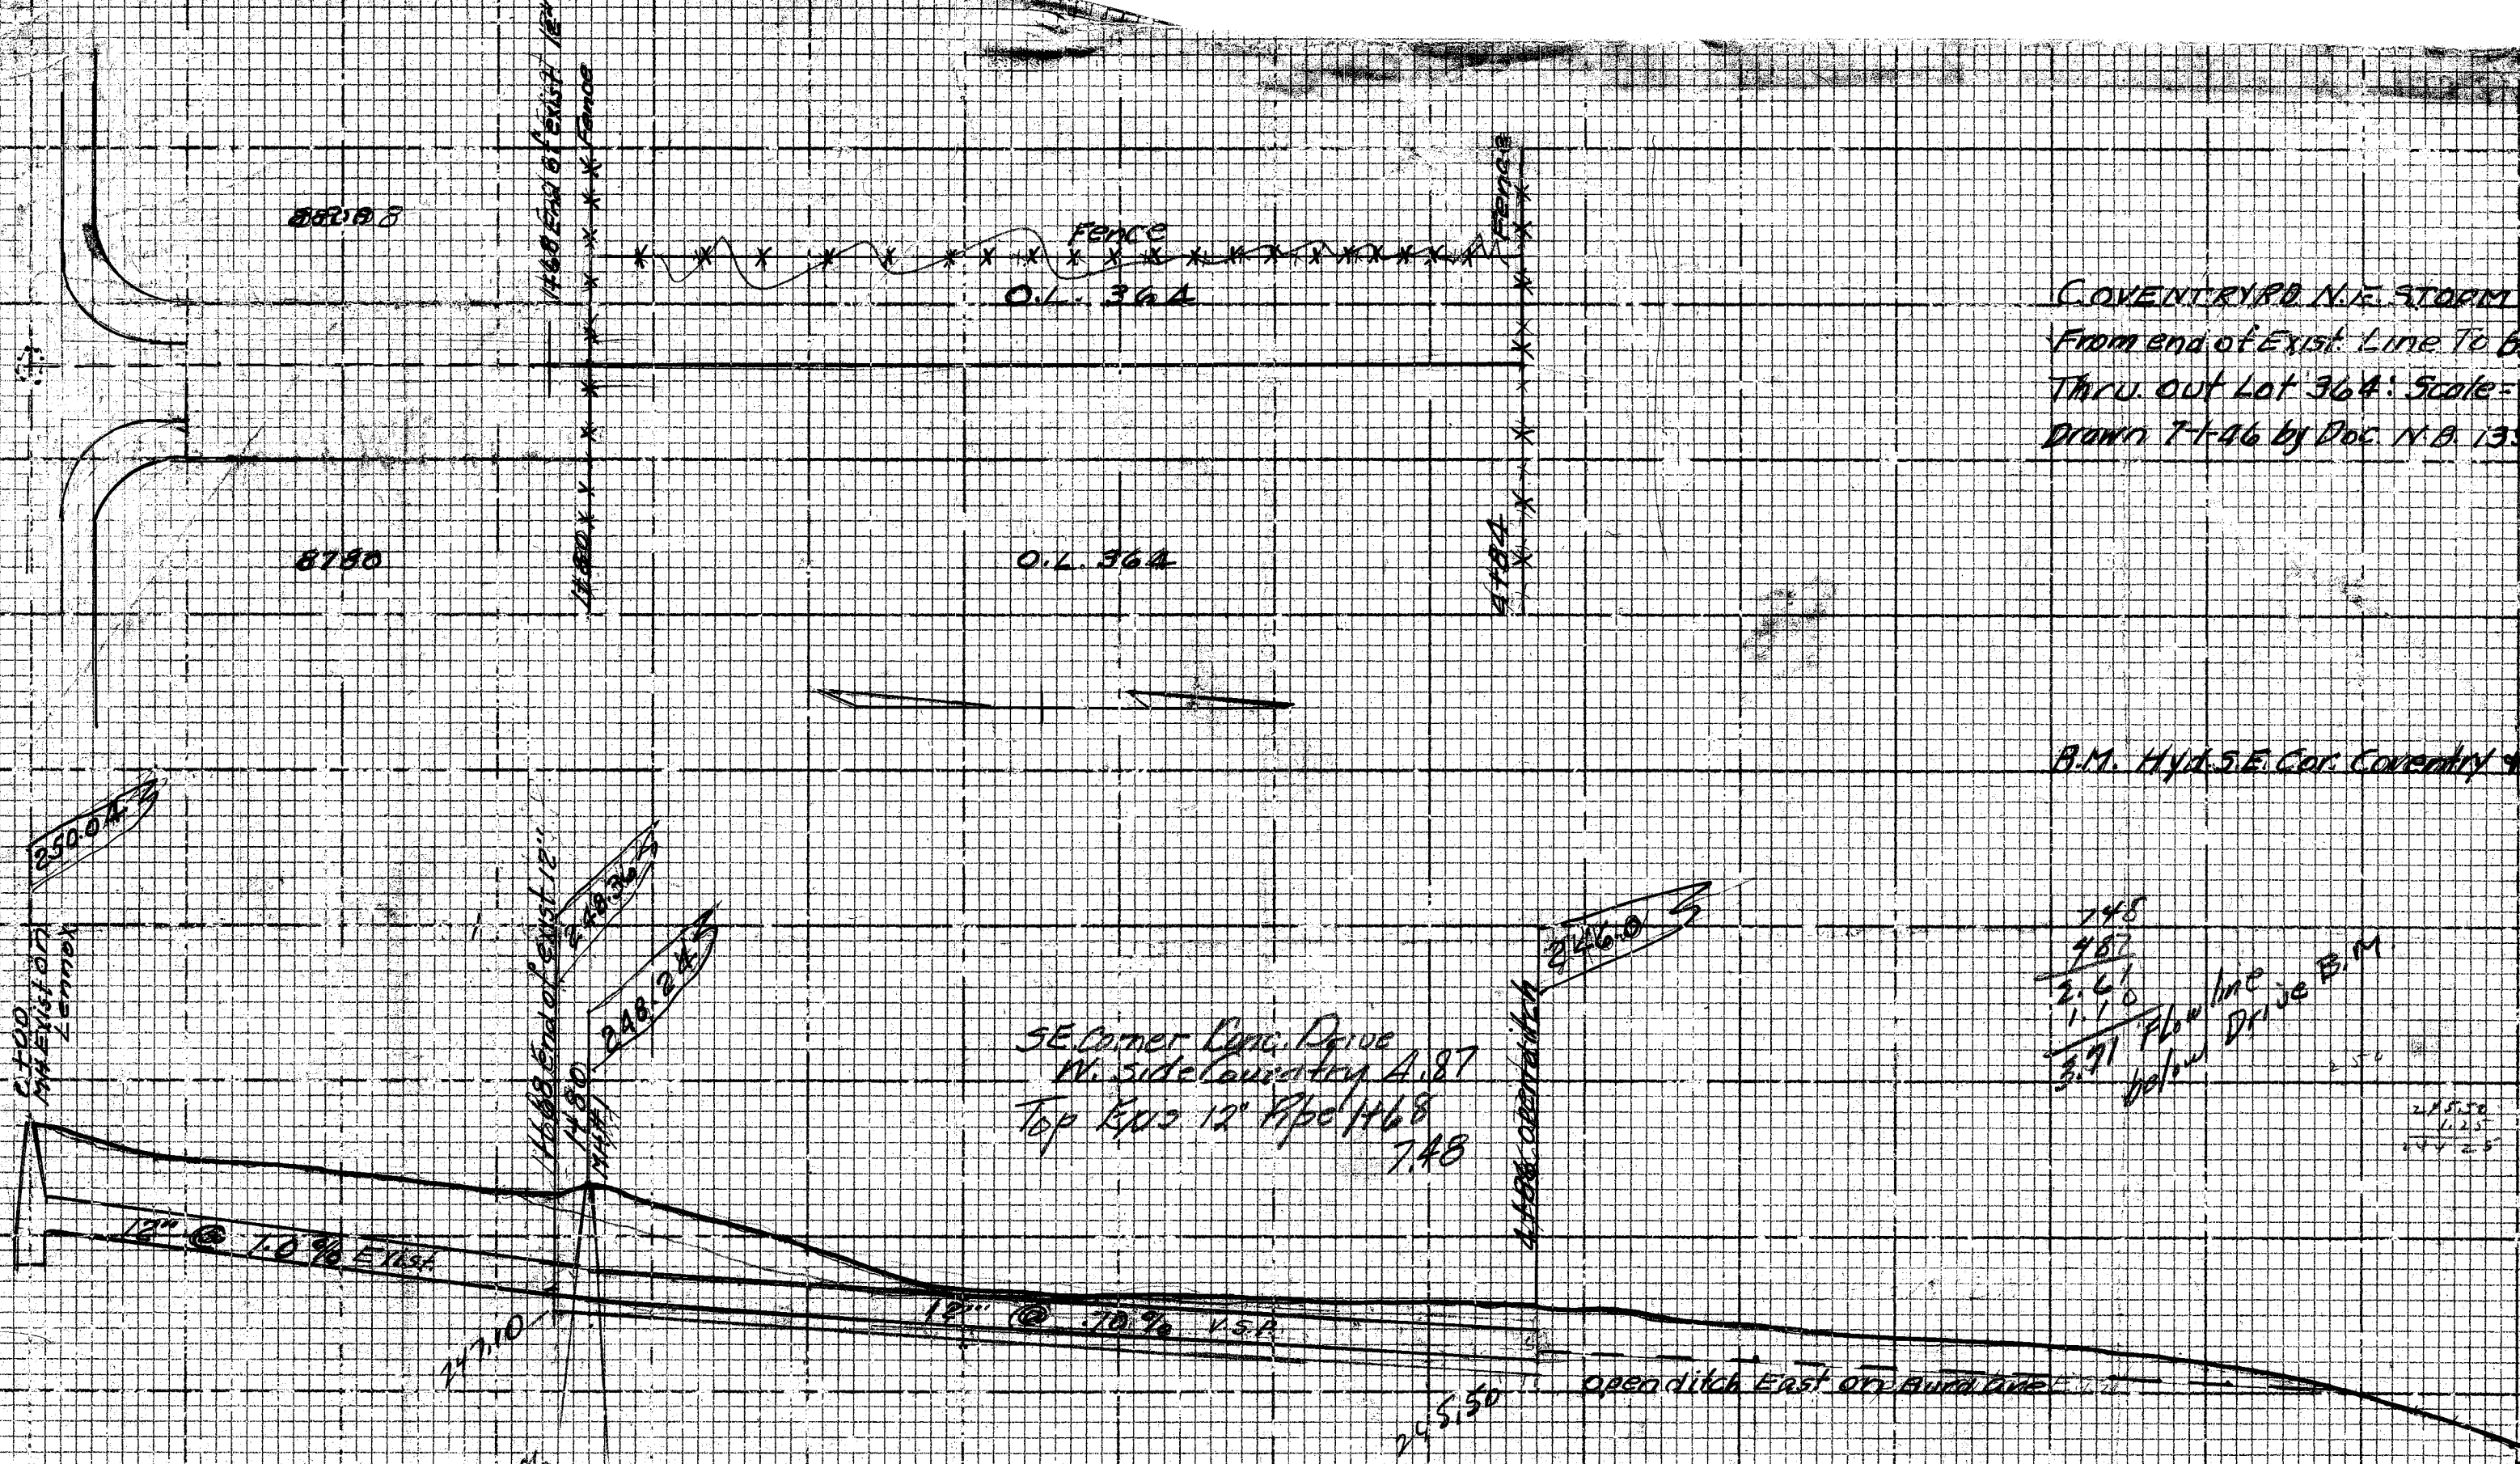

COVENTRY RD N.E. STORM SEWER EXTENSION
From end of Exst. Line To Board AVE. N.E.
Thru. out Lot 364: Scale = 1" = 5' Ver. 1" = 50' Hor.
Drawn 7-1-46 by Doc. N.B. 139 Page 15.

B.M. HYD. S.E. Cor. Coventry & Lennox 257.25

148
487
2.61
1.10
3.71 Flow line
below Drive B.M.

245.50
1.25
244.25

486
168
318