



DATE	BY
SHOWN	DATE
PLATTED	DATE
FILED	DATE
NO.	NO.


DATE	BY
SHOWN	DATE
PLATTED	DATE
FILED	DATE
NO.	NO.

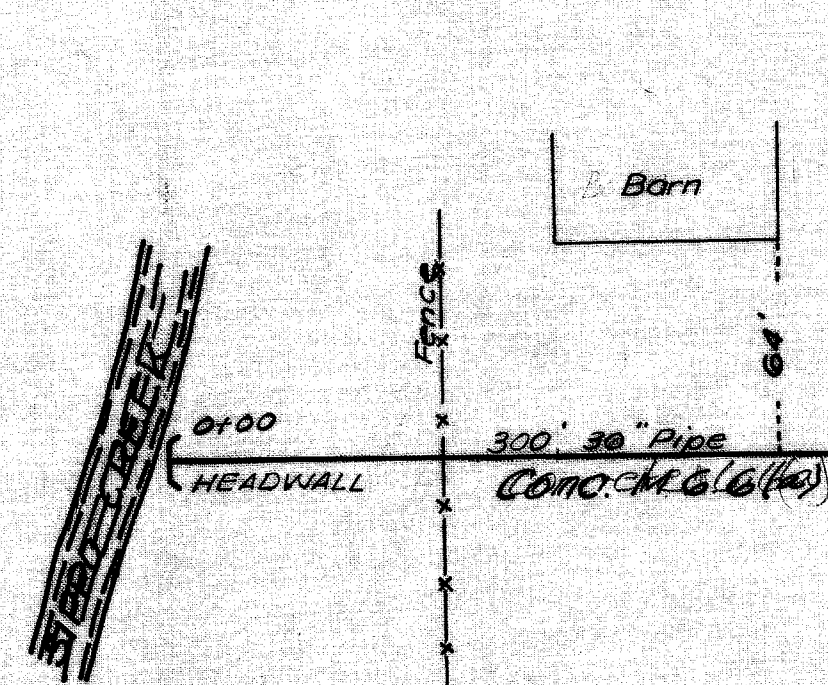



S.W. 1/4 SECTION 4
PERRY TOWNSHIP
M. M. HOFFMAN

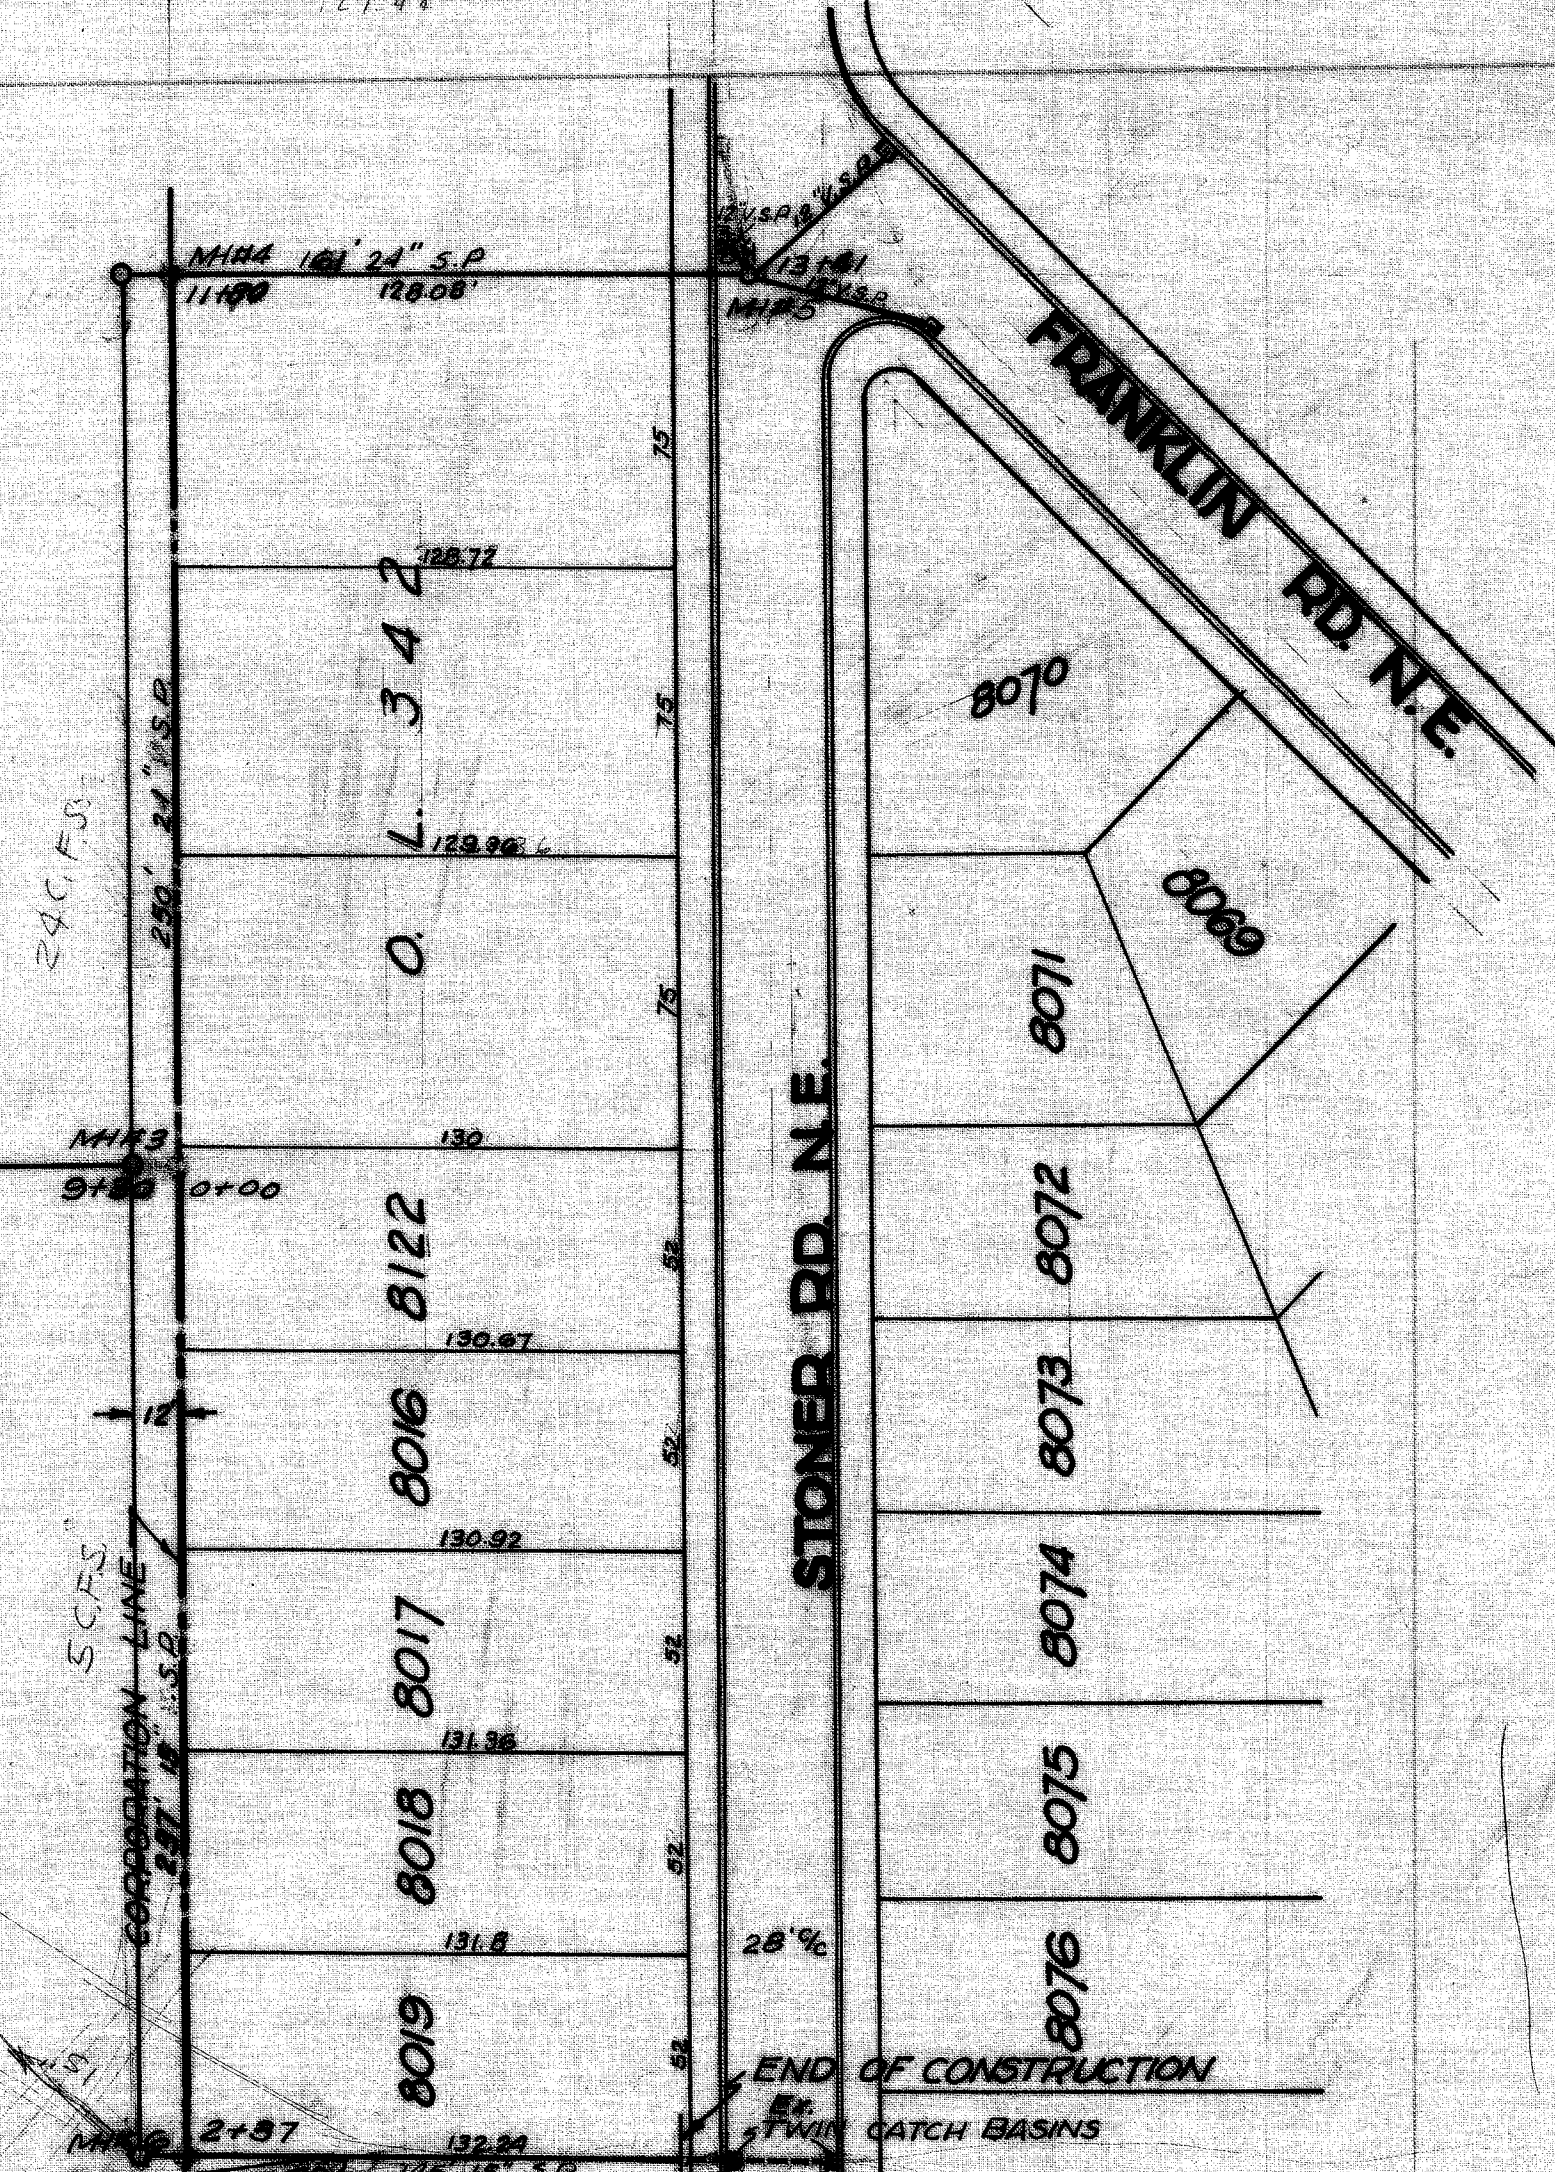

BM H.W. 3+48 on Stoner Ave. N.E. 177.80
Insulating knob on 6"x4" D.P. tie
Post 20' south of N.W. line Barn 163.76
Iron Pin S.W. corner Stoner/Franklin 186.24

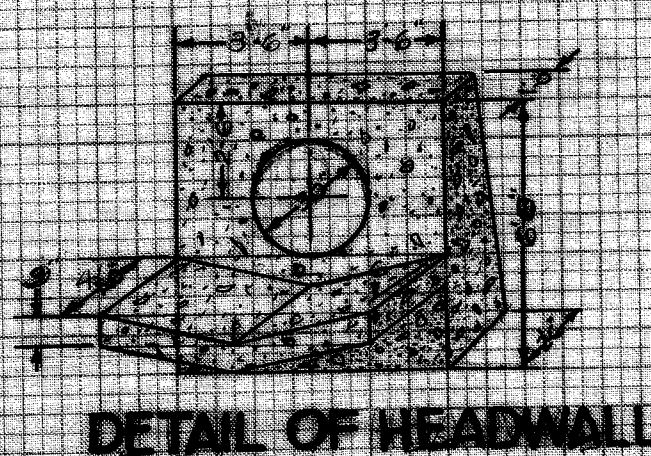

- NOTE:
- 1- All sewer pipe to be Class 1 and meet state specifications.
 - 2- Manhole castings to be Massillon Standard furnished by contractor, cost to be included in price per vertical foot of manhole.
 - 3- Catch Basin castings to be Massillon Standard Type B (32"x32") furnished by contractor. Cost to be included in cost per basin.
 - 4- Manholes may be constructed with brick or concrete manhole block.
 - 5- Trench to be kept backfilled a maximum distance of 50' back of manhole.
 - 6- Top 2' of all trenches to be filled with gravel (in roadways only).
 - 7- Trenches to be puddled to the satisfaction of the inspector and must be maintained by the contractor for a period of one year or until ailed (roadway only) by the City.
 - 8- 21" 15" 12" pipe may be vitrified or concrete M.C. 50.
 - 9- Joints may be 1-2 mortar or approved asphaltic. Jute must be used with mortar on bell and spigot pipe.
 - 10- Project to be left in a neat and orderly condition before final acceptance by city.

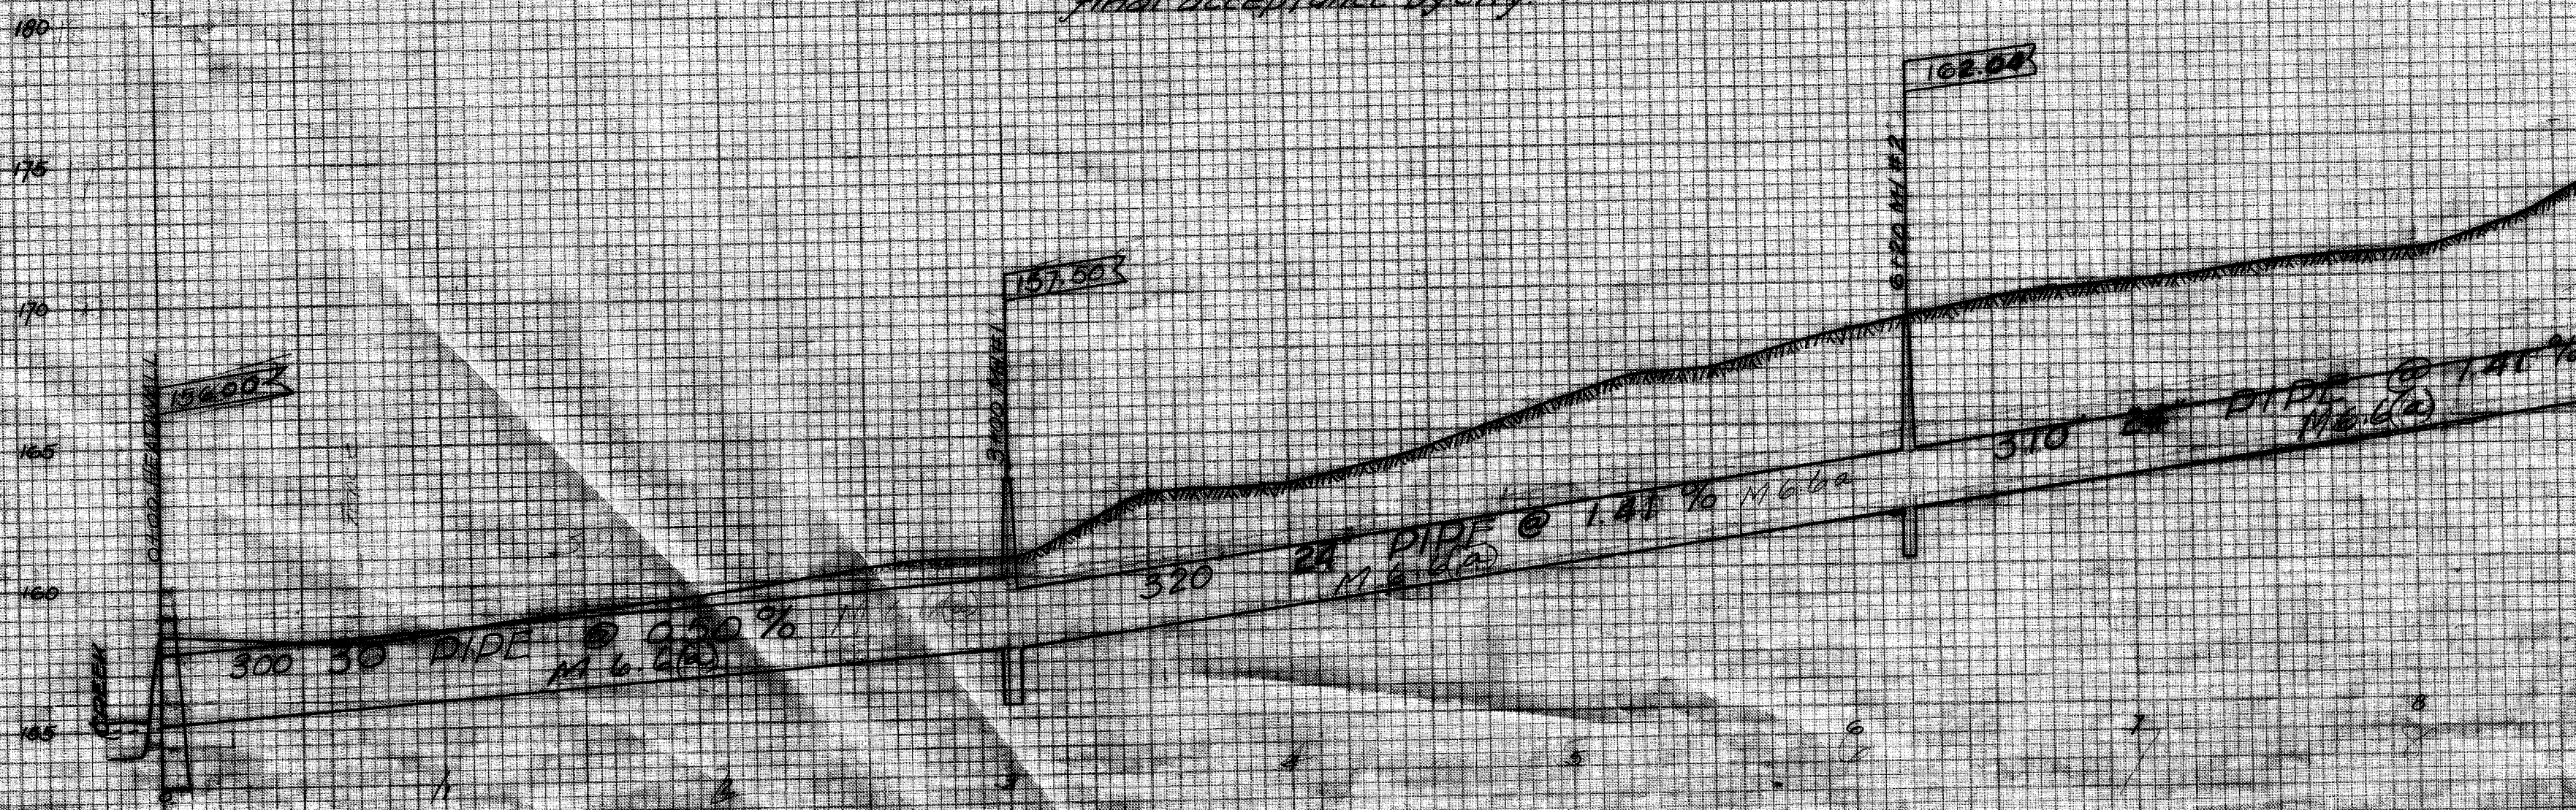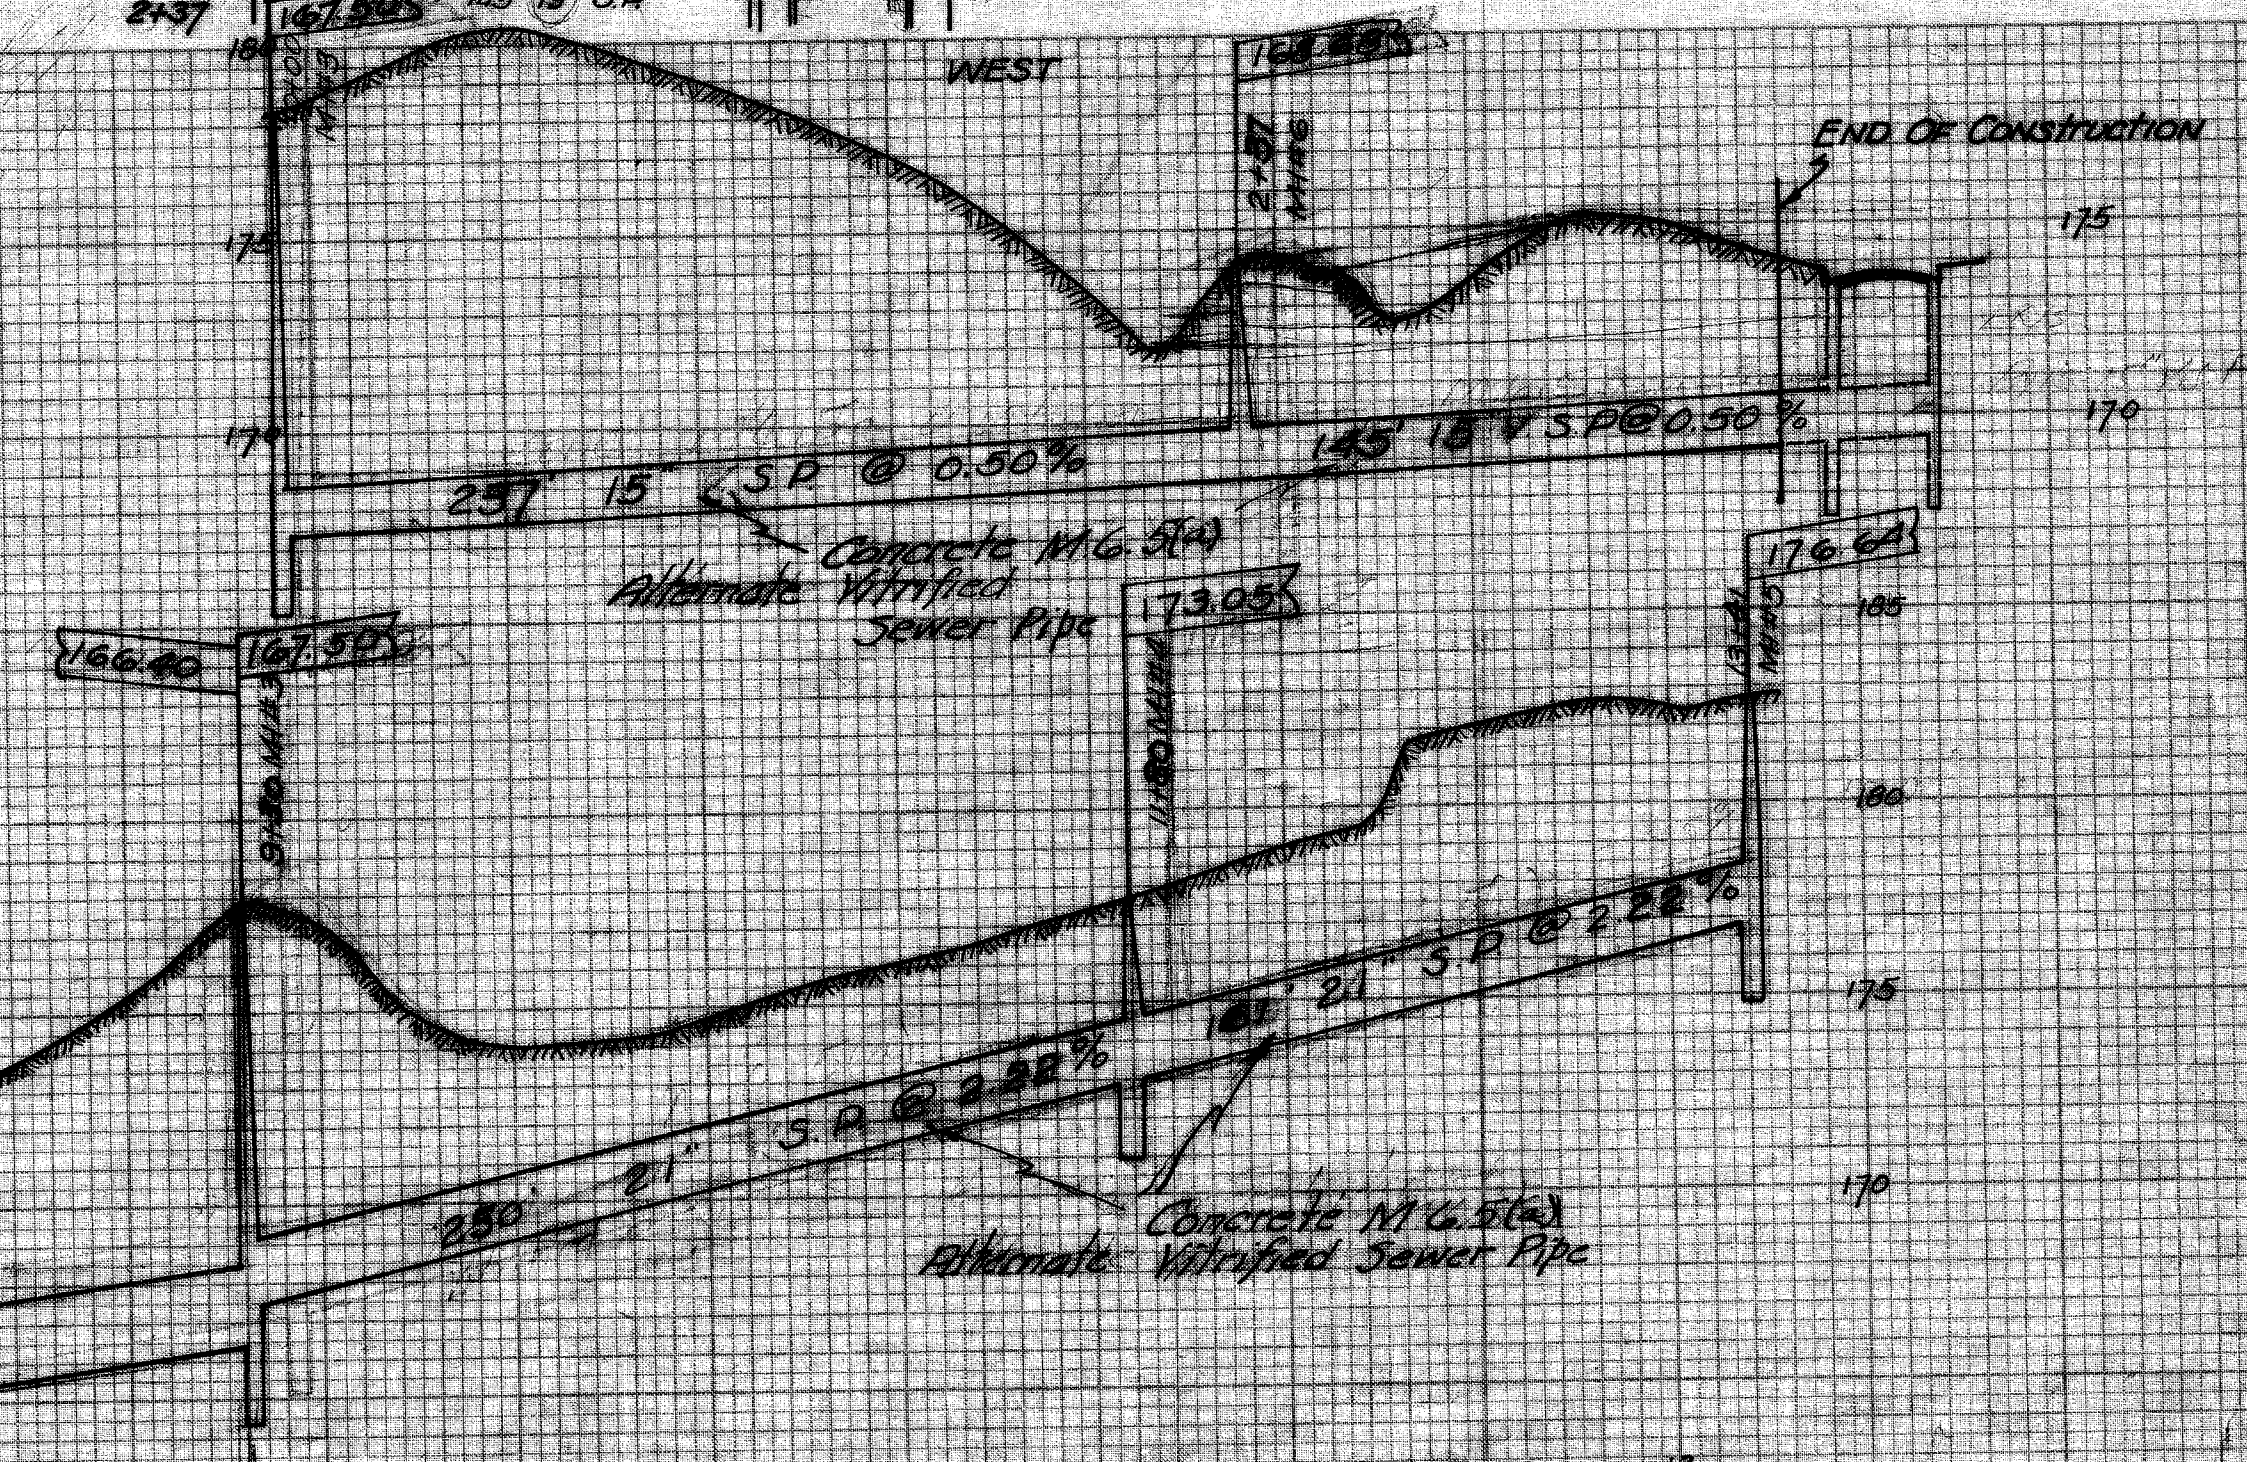

CITY OF MASSILLON, OHIO	
STONER DONE	
STORM SEWER	
FROM SIDDO CREEK TO STONER DRIVE	
Approved by	City Engineer
By	City Engineer
Date	July 4, 1928
File No.	5-E-4576-7
Doc. No.	1000