


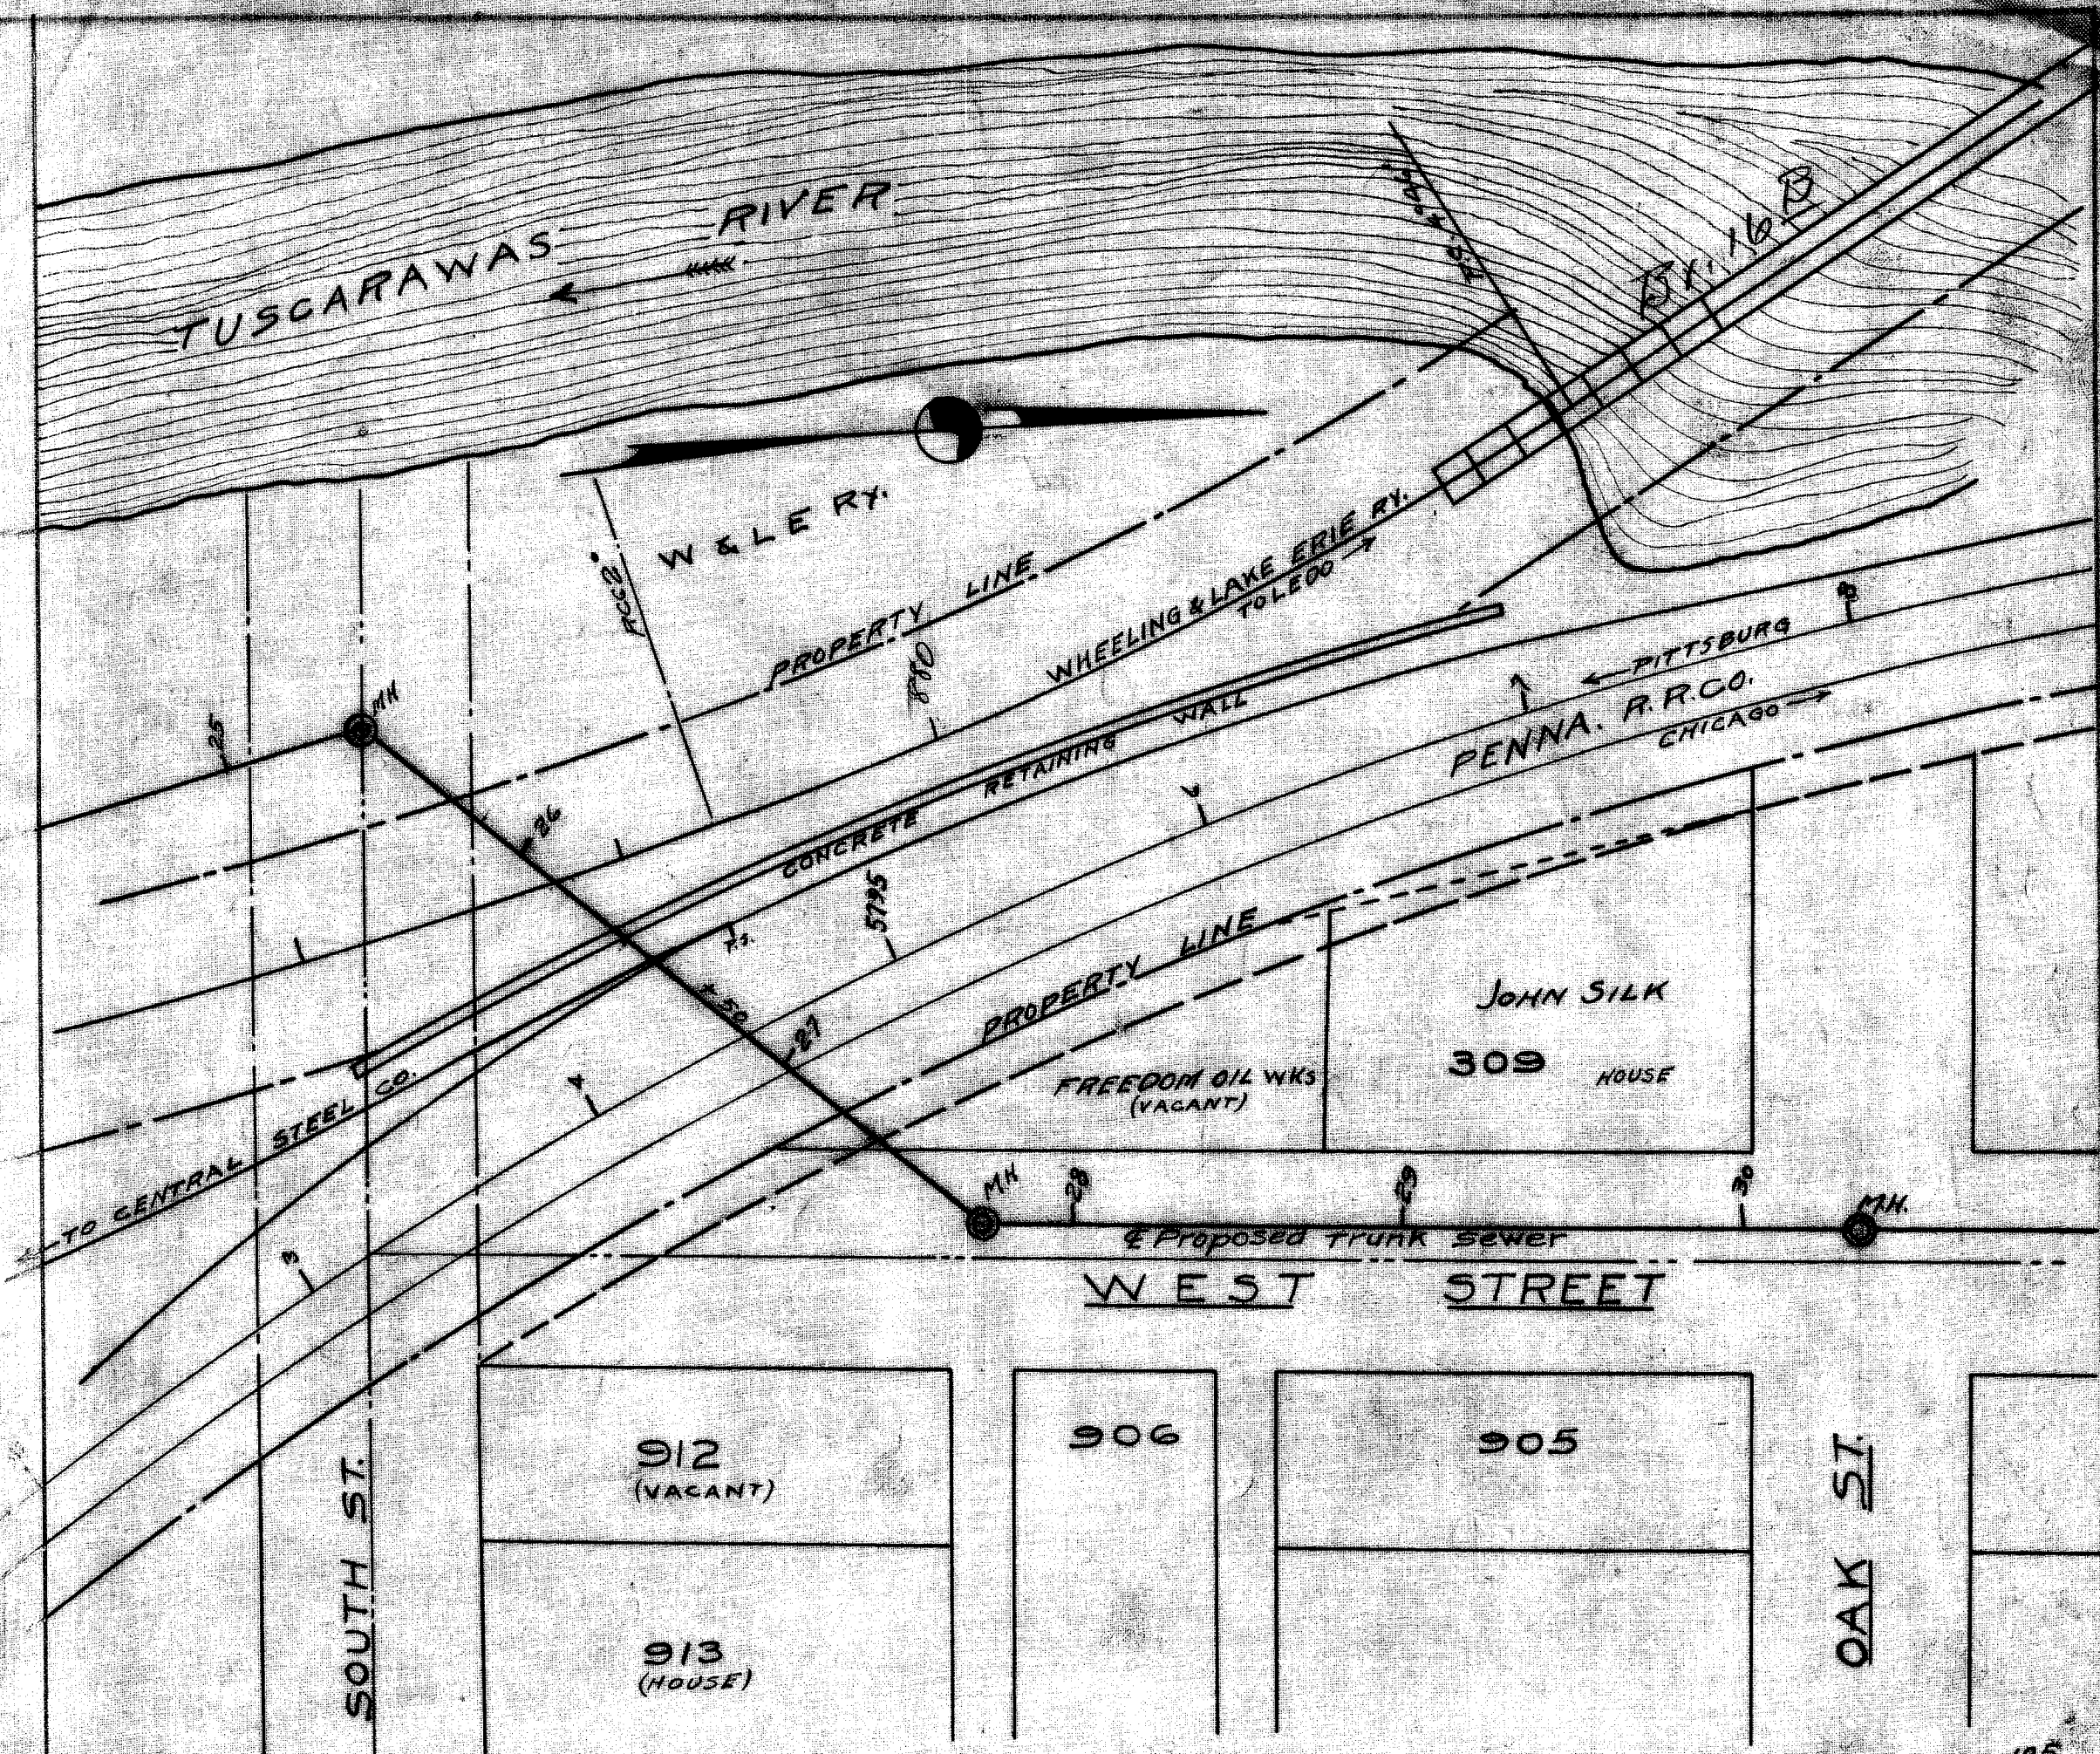

B.M. Elev. 94.06 Top of concrete parapet S.W. Cor. Penna. Co. Court, South of Tremont St. City Datum 0.00 = 842.53 U.S.G.S.		CITY OF MASSILLON, OHIO. TUSCARAWAS SANITARY TRUNK SEWER AT PENNA. RY CROSSING	
APPROVED:- DR. BY S. J. H. B. JAN 23, 1924 CH. BY E. B. C. JAN 24, 1924.		DEPARTMENT OF PUBLIC SERVICE ENGINEERING DIVISION VERT. 1" = 5' SCALE HOR. 1" = 30' N.B. 36 P. 20	
ACC. No. 310 FILE No. SE55			