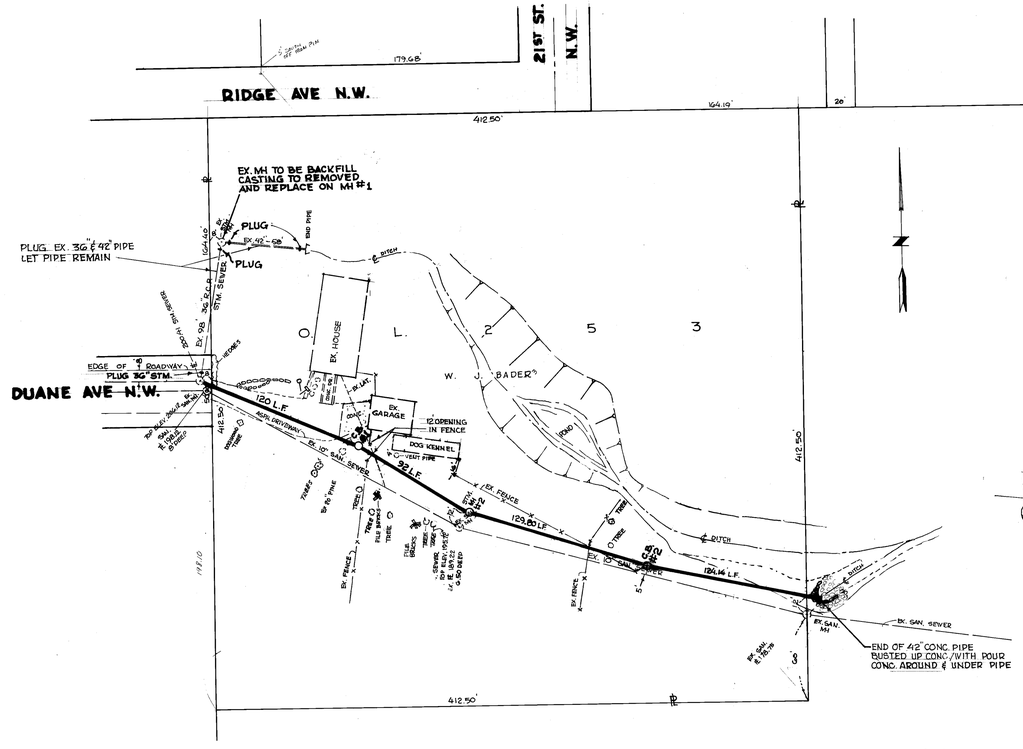

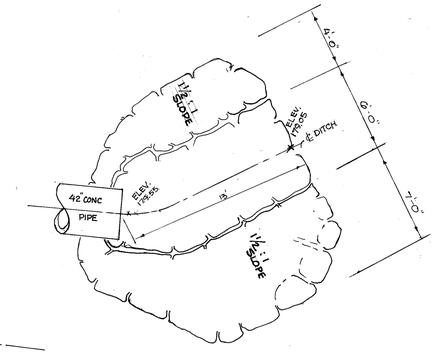

RIPRAP BROKEN CONCRETE

GENERAL NOTES

* All construction to be City of Massillon specifications and standards, and the latest edition of the State of Ohio, Department of Transportation, Construction and Material Specifications.
* A preconstruction meeting shall be held with the contractor, subcontractors, City Engineer, Safety & Service Director, and the E.E.O. Director.
* The E.E.O. Director shall receive the required weekly and monthly reports on this project.
* When conflicts arise over the interpretation of notes and details in the drawings, the drawings take preference over general provisions and specifications that appear in the contracts.
* The manhole that is to be abandoned by filling the existing manhole with concrete past the top of the pipes. Then backfilled, with the extra soil left from the excavation, to the bottom of the casting. The casting is to be removed and place on the new manhole. The rest of the void is to be filled with top soil and seeded to the satisfaction of the Inspector.
* All excess soil is to be used to cover the pipes and used as a base for the pipe length after catch basin #2, also to fill the existing manhole to be abandoned.
* The contractor is responsible for having all the utilities marked by there respected companies.
* Concrete castings are to be placed as directed by the Inspector.
* All top soil is to be removed and replaced on top of the ditch after backfilling.
* Bushes in the vicinity of the work are to be removed, heeled and replanted under the direction of the Inspector.
* Manholes and catch basins are to be plastered on outside with 1/2"- 1:2 mortar.
* Trenches are to be backfilled no less than 50 feet from the trenching machine.
* All laterals to be 6" V.S.P. laid under the direction of the Inspector.
* All work on street and private land is to be neatly returned as near as possible to its original condition under the inspectors supervision. Final acceptance by the City will be held up until this item is complied with.
* The Contractor is to be responsible for any damage on property outside storm and sanitary sewers easement.

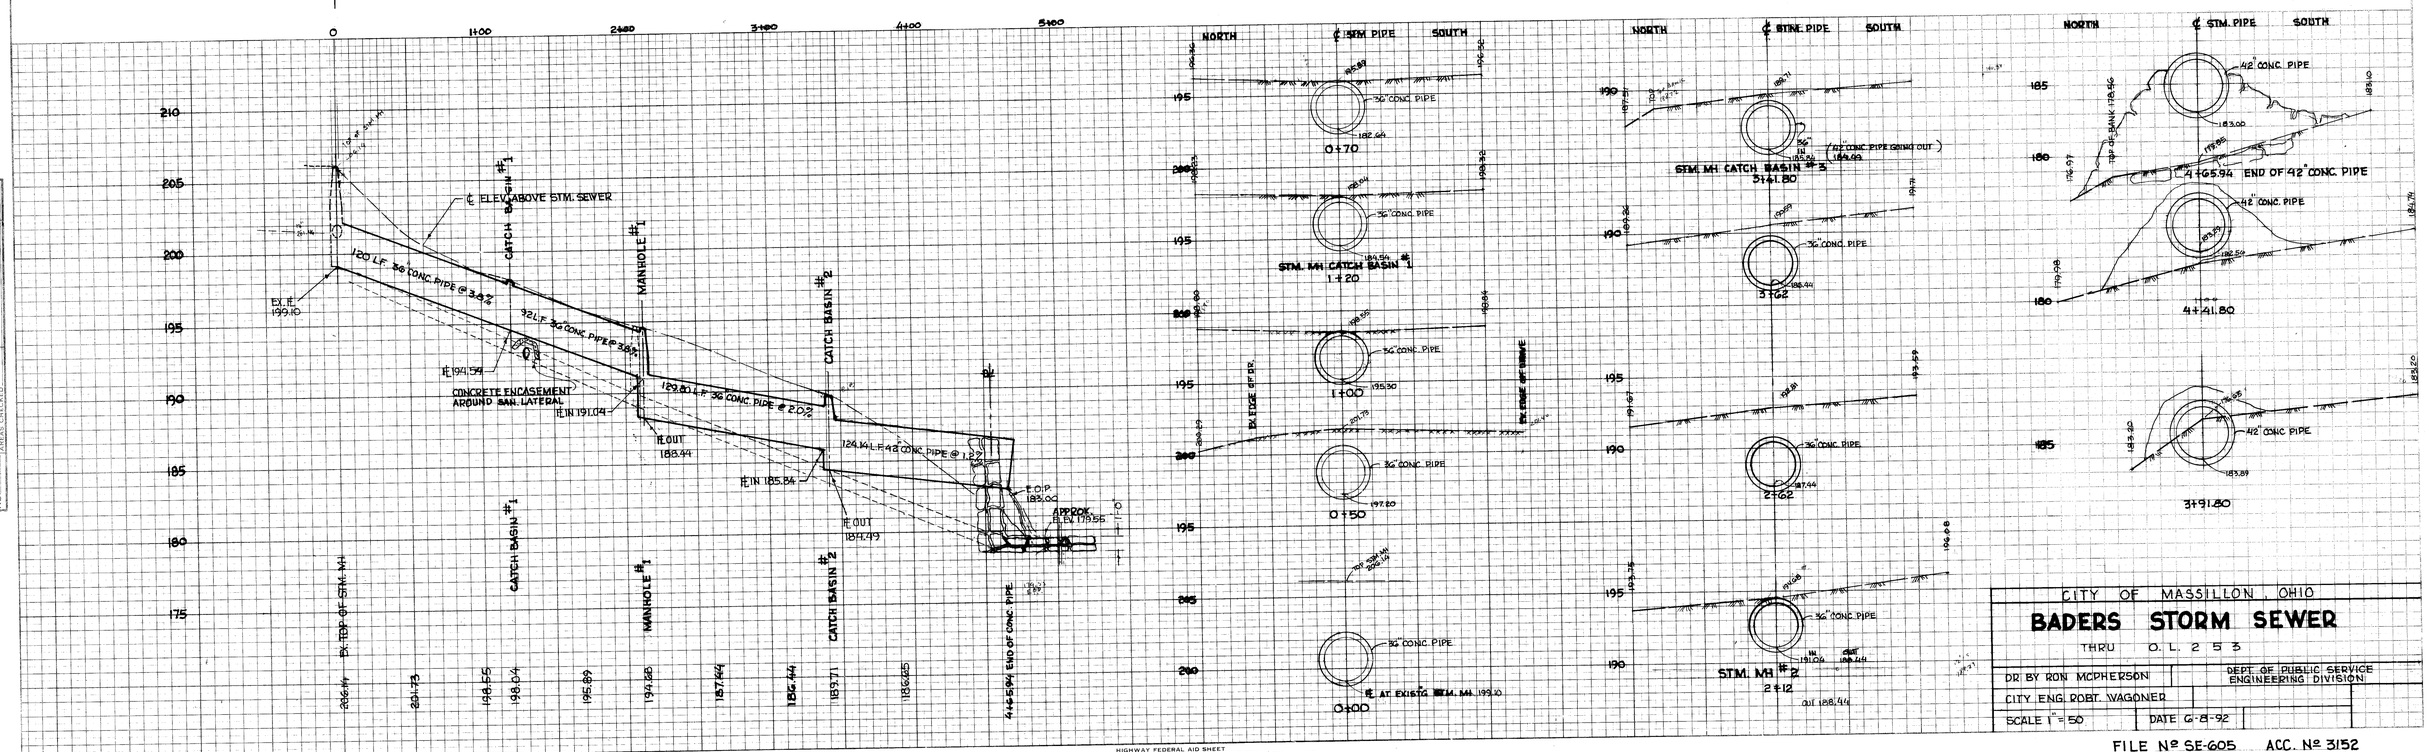

CITY OF MASSILLON, OHIO	
BADERS STORM SEWER	
THRU O. L. 2 5 3	
DR. BY RON MCPHERSON	DEPT. OF PUBLIC SERVICE ENGINEERING DIVISION
CITY ENG. ROBT. WAGONER	
SCALE 1" = 50	DATE 6-8-92

FILE Nº SE-605 ACC. Nº 3152

FINAL SURVEY — NOTE BOOK NO. — BY — DATE — SURVEYED — PLOTTED — TEMPLATE — AREAS — AREAS CHECKED

ORIGINAL SURVEY — NOTE BOOK NO. — BY — DATE — SURVEYED — PLOTTED — TEMPLATE — AREAS — AREAS CHECKED

HIGHWAY FEDERAL AID SHEET
PLATE 4-SINGLE PLAN AND CROSS SECTION-FULL LINE
NO. TELEDYNE
PRINTED IN U.S.A.