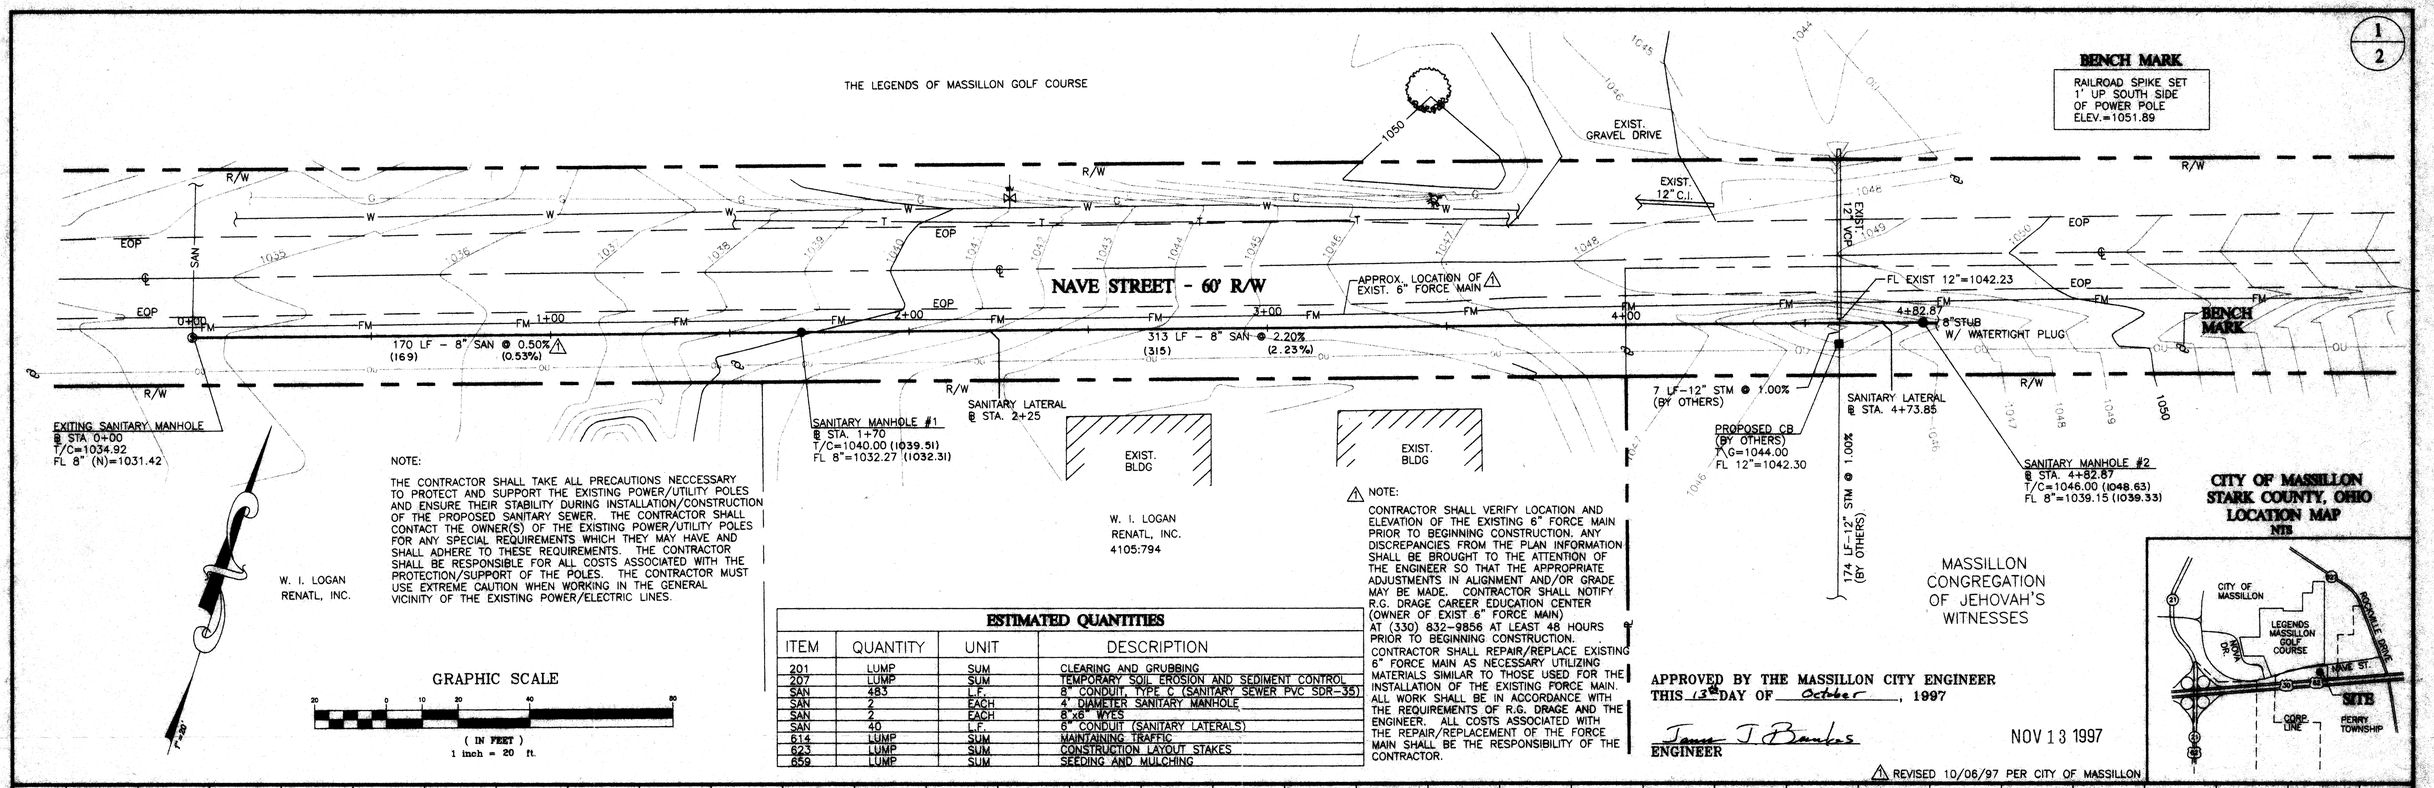

NOTE:

THE CONTRACTOR SHALL TAKE ALL PRECAUTIONS NECCESSARY TO PROTECT AND SUPPORT THE EXISTING POWER/UTILITY POLES AND ENSURE THEIR STABILITY DURING INSTALLATION/CONSTRUCTION OF THE PROPOSED SANITARY SEWER. THE CONTRACTOR SHALL CONTACT THE OWNER(S) OF THE EXISTING POWER/UTILITY POLES FOR ANY SPECIAL REQUIREMENTS WHICH THEY MAY HAVE AND SHALL ADHERE TO THESE REQUIREMENTS. THE CONTRACTOR SHALL BE RESPONSIBLE FOR ALL COSTS ASSOCIATED WITH THE PROTECTION/SUPPORT OF THE POLES. THE CONTRACTOR MUST USE EXTREME CAUTION WHEN WORKING IN THE GENERAL VICINITY OF THE EXISTING POWER/ELECTRIC LINES.

ESTIMATED QUANTITIES

ITEM	QUANTITY	UNIT	DESCRIPTION
201	LUMP	SUM	CLEARING AND GRUBBING
207	LUMP	SUM	TEMPORARY SOIL EROSION AND SEDIMENT CONTROL
SAN	485	L.F.	8" CONDUIT, TYPE C (SANITARY SEWER PVC SDR-35)
SAN	2	EACH	4' DIAMETER SANITARY MANHOLE
SAN	2	EACH	8"x8" WYES
SAN	40	L.F.	6" CONDUIT (SANITARY LATERALS)
614	LUMP	SUM	MAINTAINING TRAFFIC
623	LUMP	SUM	CONSTRUCTION LAYOUT STAKES
659	LUMP	SUM	SEEDING AND MULCHING

⚠ NOTE:

CONTRACTOR SHALL VERIFY LOCATION AND ELEVATION OF THE EXISTING 6" FORCE MAIN PRIOR TO BEGINNING CONSTRUCTION. ANY DISCREPANCIES FROM THE PLAN INFORMATION SHALL BE BROUGHT TO THE ATTENTION OF THE ENGINEER SO THAT THE APPROPRIATE ADJUSTMENTS IN ALIGNMENT AND/OR GRADE MAY BE MADE. CONTRACTOR SHALL NOTIFY R.G. DRAGE CAREER EDUCATION CENTER (OWNER OF EXIST 6" FORCE MAIN) AT (330) 832-9856 AT LEAST 48 HOURS PRIOR TO BEGINNING CONSTRUCTION. CONTRACTOR SHALL REPAIR/REPLACE EXISTING 6" FORCE MAIN AS NECESSARY UTILIZING MATERIALS SIMILAR TO THOSE USED FOR THE INSTALLATION OF THE EXISTING FORCE MAIN. ALL WORK SHALL BE IN ACCORDANCE WITH THE REQUIREMENTS OF R.G. DRAGE AND THE ENGINEER. ALL COSTS ASSOCIATED WITH THE REPAIR/REPLACEMENT OF THE FORCE MAIN SHALL BE THE RESPONSIBILITY OF THE CONTRACTOR.

APPROVED BY THE MASSILLON CITY ENGINEER
THIS 13TH DAY OF October, 1997

James J. Bankes
ENGINEER

NOV 13 1997

⚠ REVISED 10/06/97 PER CITY OF MASSILLON

CITY OF MASSILLON
STARK COUNTY, OHIO
LOCATION MAP
NTS

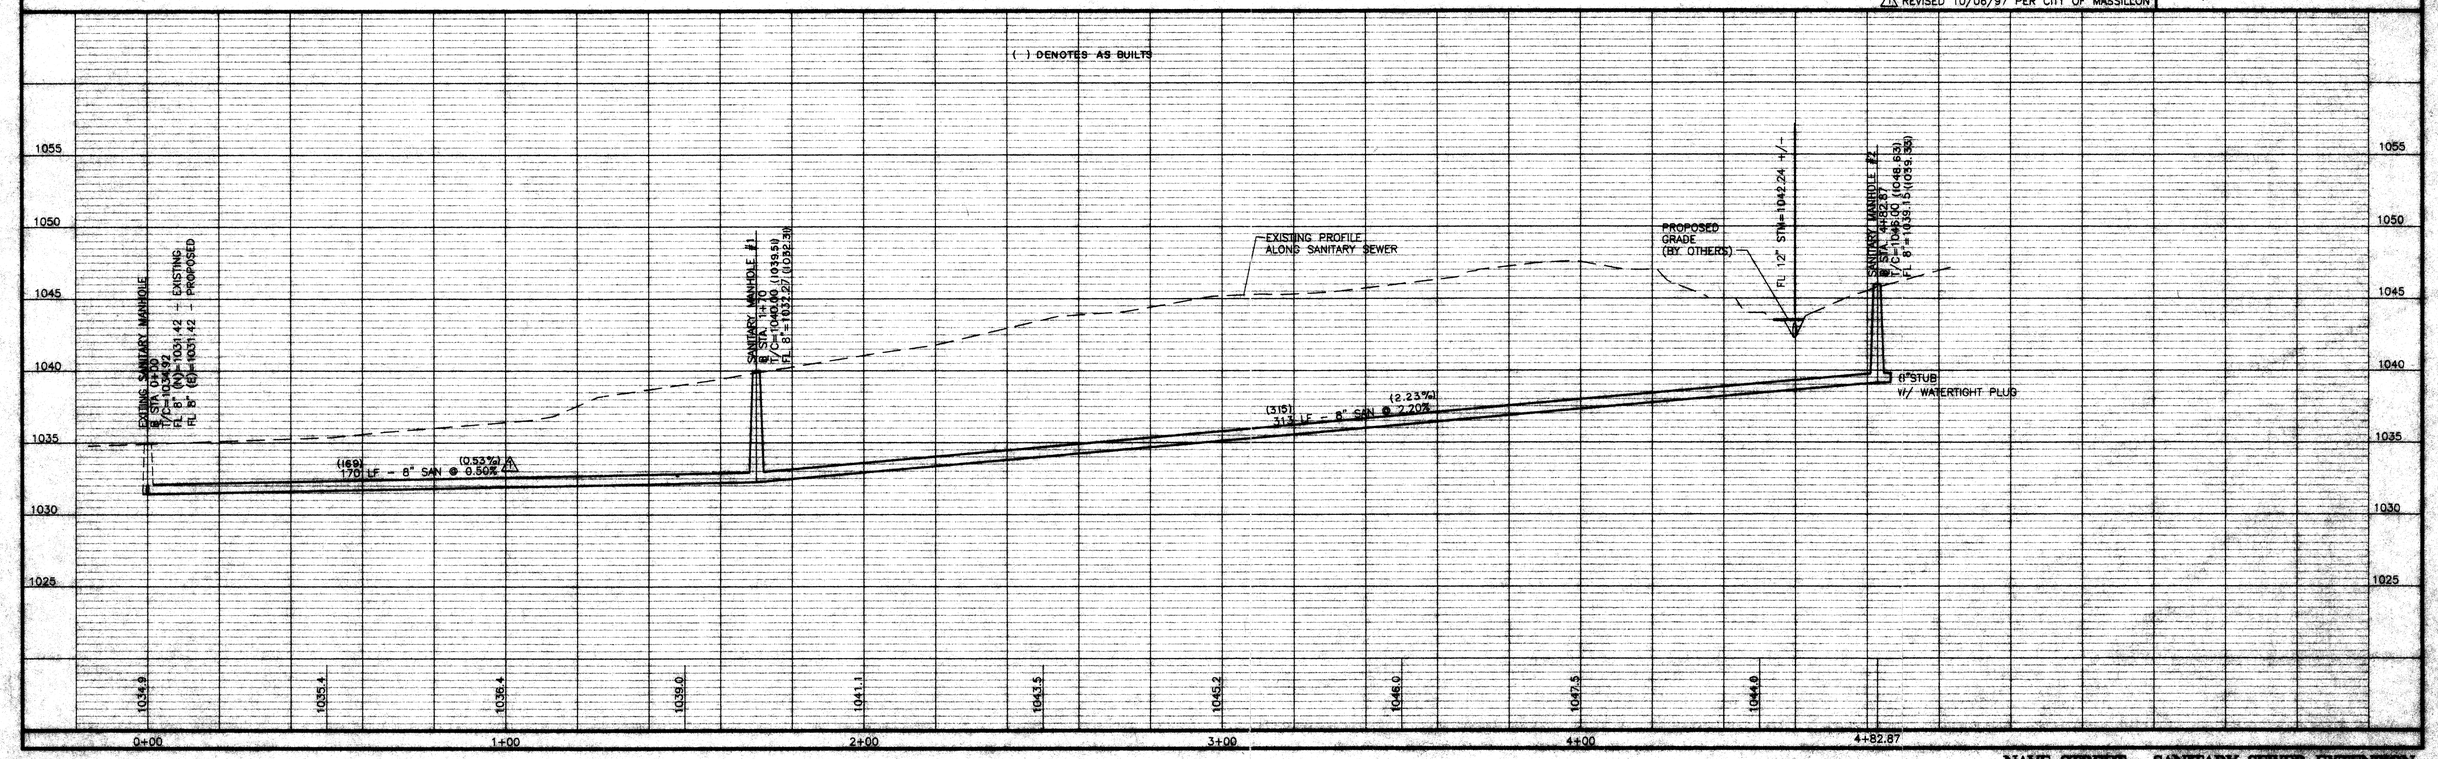

NAVE STREET - SANITARY SEWER EXTENSION

97-482P1.DWG

SE 650 Acc No. 3371