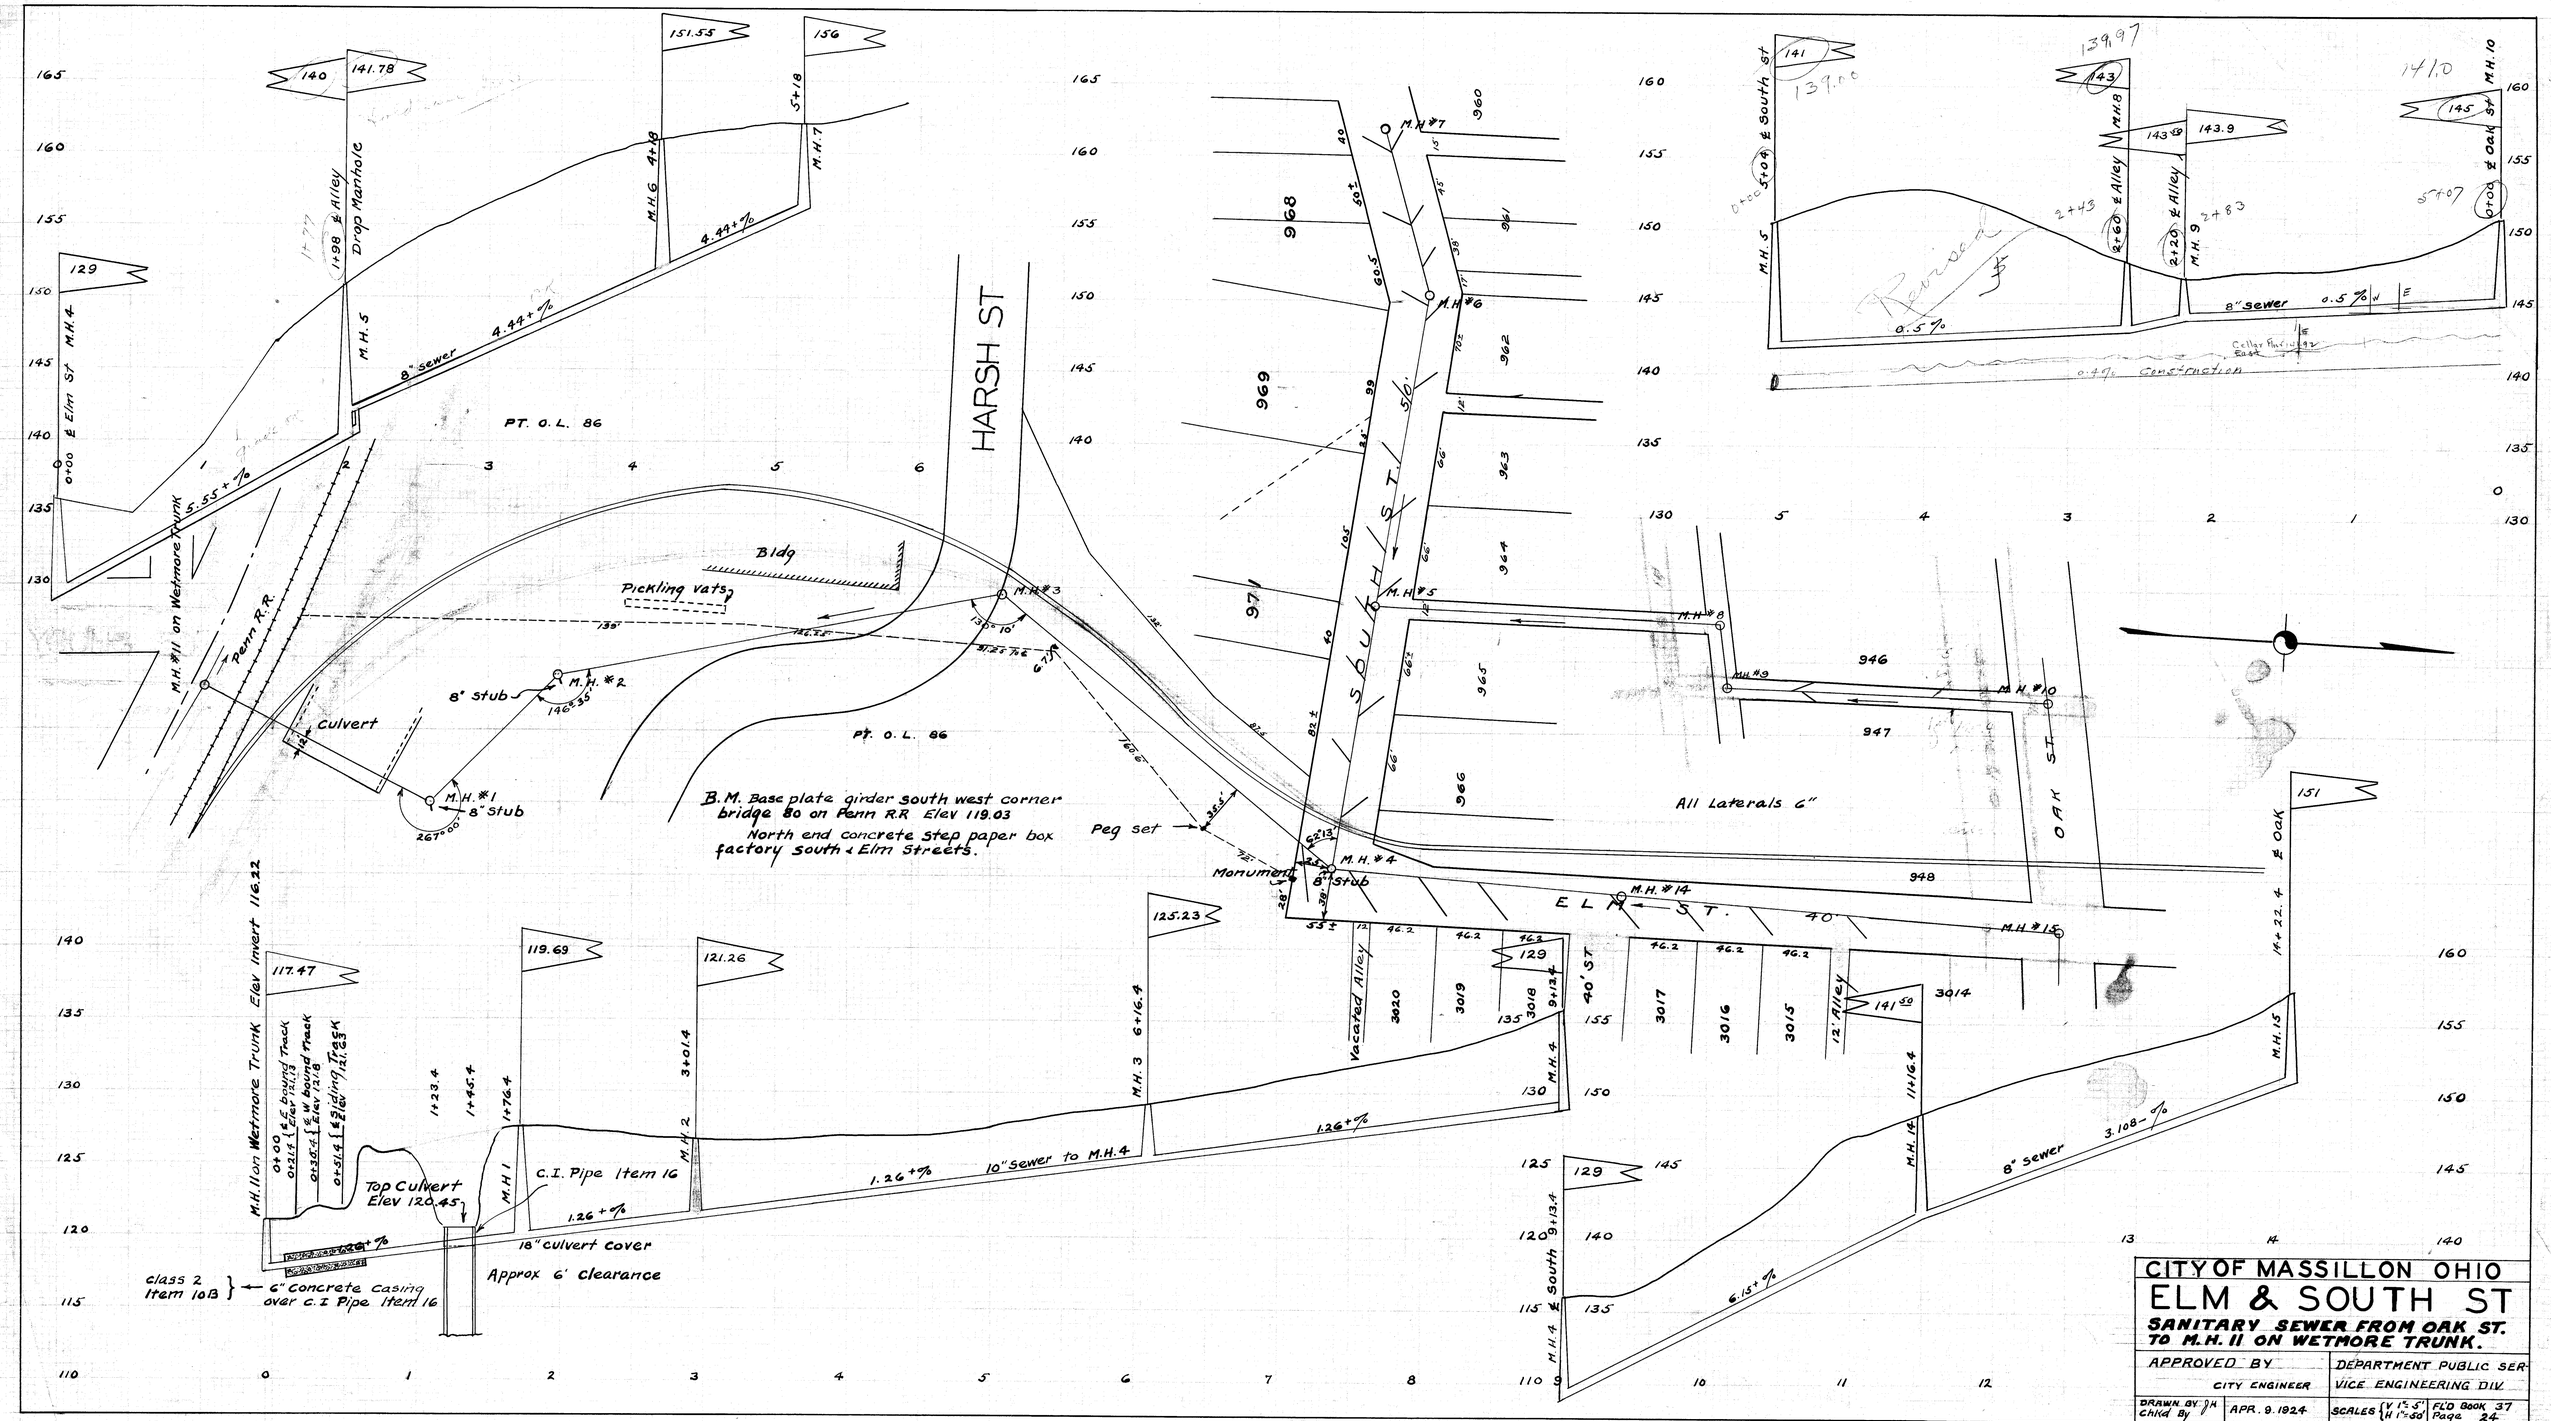
CITY OF MASSILLON OHIO
ELM & SOUTH ST
SANITARY SEWER FROM OAK ST. TO M.H. 11 ON WETMORE TRUNK.
APPROVED BY
CITY ENGINEER
DEPARTMENT PUBLIC SERVICE ENGINEERING DIV.
DRAWN BY
CHKD BY
APR. 9. 1924
SCALES V 1"=5' H 1"=50'
FLD BOOK 37 Page 24
FILE NO SE-94
HARSH ST
SOUTH ST.
ELM ST.
OAK ST.
PT. O.L. 86
Bldg
Pickling vats
Penn R.R.
Culvert
8" stub
B.M. Base plate girder south west corner bridge 80 on Penn R.R Elev 119.03
North end concrete step paper box factory south & Elm Streets.
Peg set
Monument
All Laterals 6"
Vacated Alley
Top Culvert Elev 120.45
C.I. Pipe Item 16
18" culvert cover
Approx 6' clearance
class 2 Item 10B
6" Concrete casing over C.I. Pipe Item 16
10" sewer to M.H. 4
8" sewer
M.H. 11 on Wetmore Trunk Elev Invert 116.22
Drop Manhole
Revised
Construction