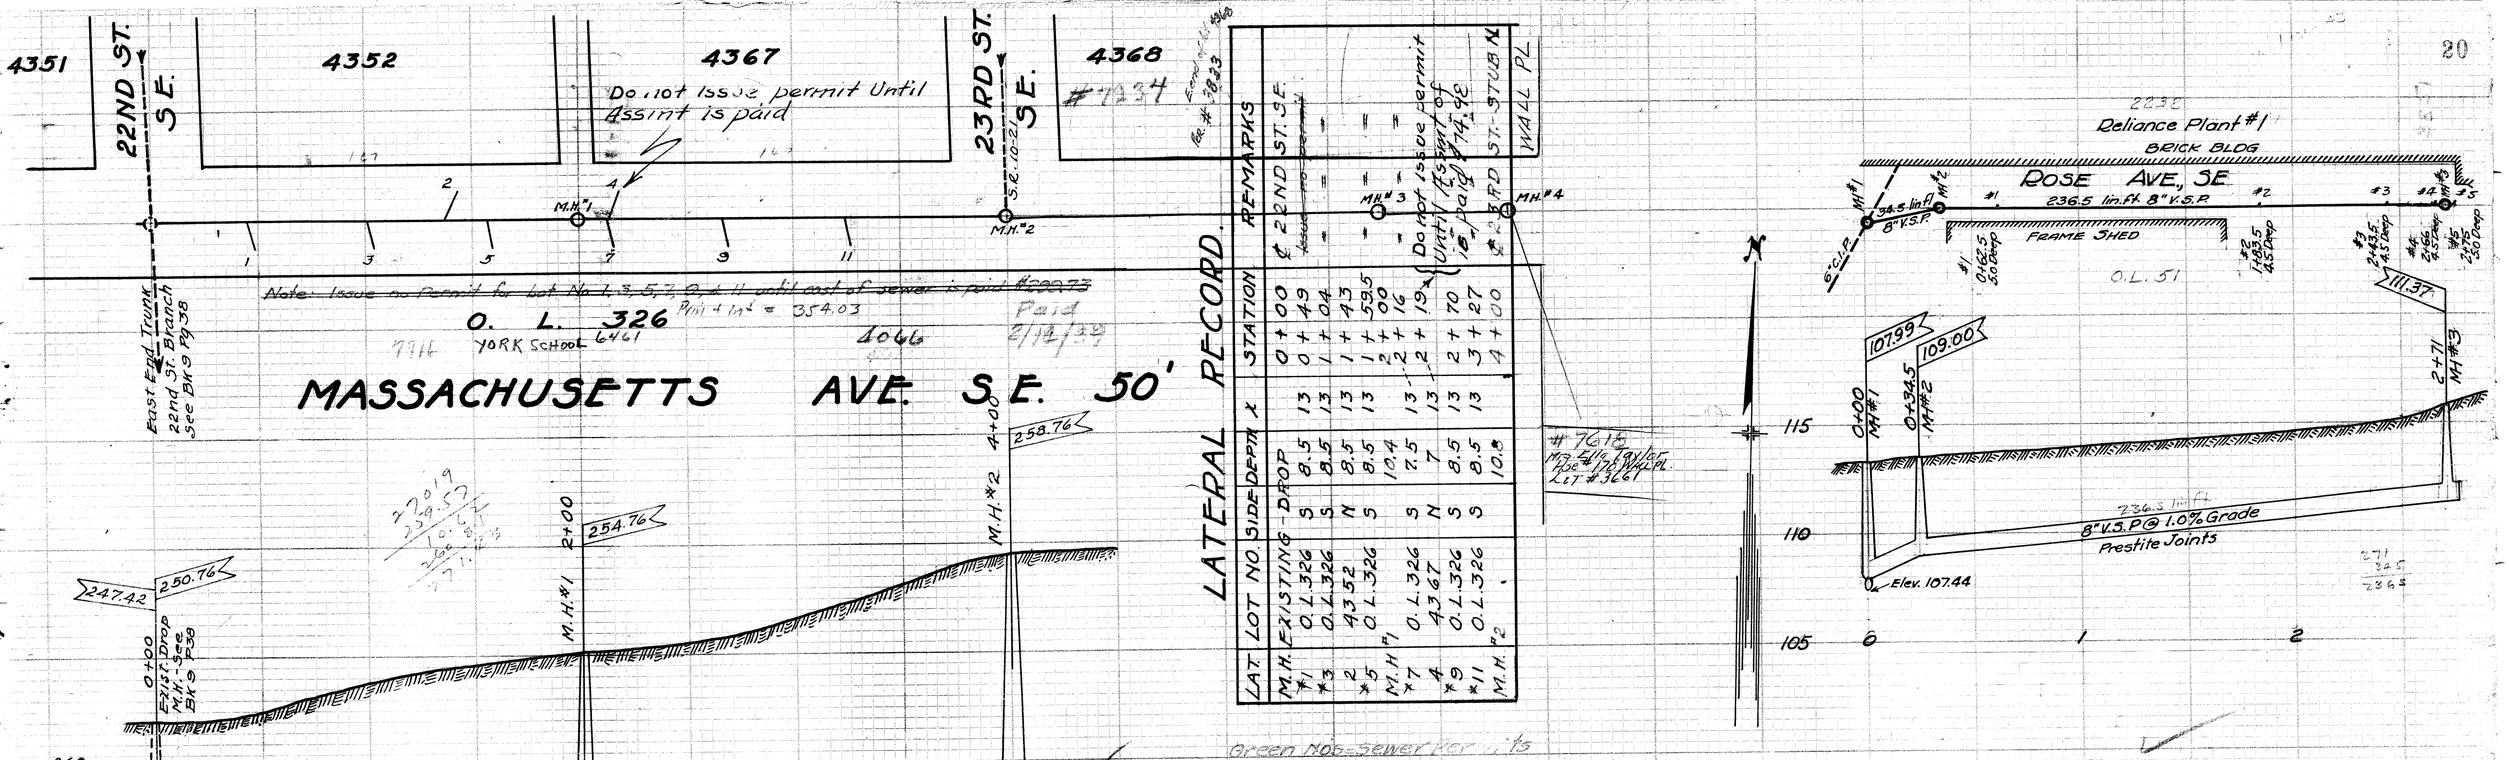

LATERAL RECORD.

LAT	LOT	NO	SIDE	DEPTH	X	STATION	REMARKS
M.H.	EXISTING			DROP			
*1	O.L.	326	S	8.5	13	0+00	& 2ND ST. S.E.
*3	O.L.	326	S	8.5	13	0+49	Issue no Permit
	O.L.	326	N	8.5	13	1+04	" "
	4352			8.5	13	1+43	" "
*5	O.L.	326	S	8.5	13	1+59.5	" "
M.H. #1				10.4	13	2+00	" "
*7	O.L.	326	S	7.5	13	2+16	" "
	4367		N	7	13	2+19	Do not issue permit Until Assint is paid 18 Aug 1941
*9	O.L.	326	S	8.5	13	2+70	
*11	O.L.	326	S	8.5	13	3+27	
M.H. #2				10.8		4+00	& 23RD ST. - STUB IN WALL PL

#7618 MS 5/16 Taylor Bse #176 Wall Pl. Lot #3661

Green Nos - Sewer Nor. Lots

MASSACHUSETTS AVE. SE.

FROM 22ND ST. SE. TO 23RD ST. SE.

BUILT IN 1930 — BY JULIUS WITTMAN
C. E. RICE - CITY ENGR. — PRELIM. NB. 91 P
SAM JONES - CONST. ENGR. — CONST. NB. 100 P29
JOHN EHMER - INSPECTOR — FINAL NB. 99 P 47
SCALE - 1" = 5' VER. 1" = 50' HOR. — INSPECTOR RECORD #168

PLOTTED NOV. 22, 1930 BY F.G. POCOCK.

B.M. - + ON TOP STEP - SERVICE WALK AT #158 - 23RD ST. S.E. - EL = 270.19

ROSE AVE SE.

at Reliance Plant #1

Built in 1937 — by Joe Chercony
C.E. Rice, City Eng. — Prem. Notes NB 133, P37-38
Harry Piper, Const. Eng. — Const. Notes NB 133, P 54
Frank Jones, Insp. — Final Meas. NB 131, P 43.
Scale 1" = 5' Ver. 1" = 50' Hor — Insp. Record # 167
Plotted Sept 1937 by George C. Wallace