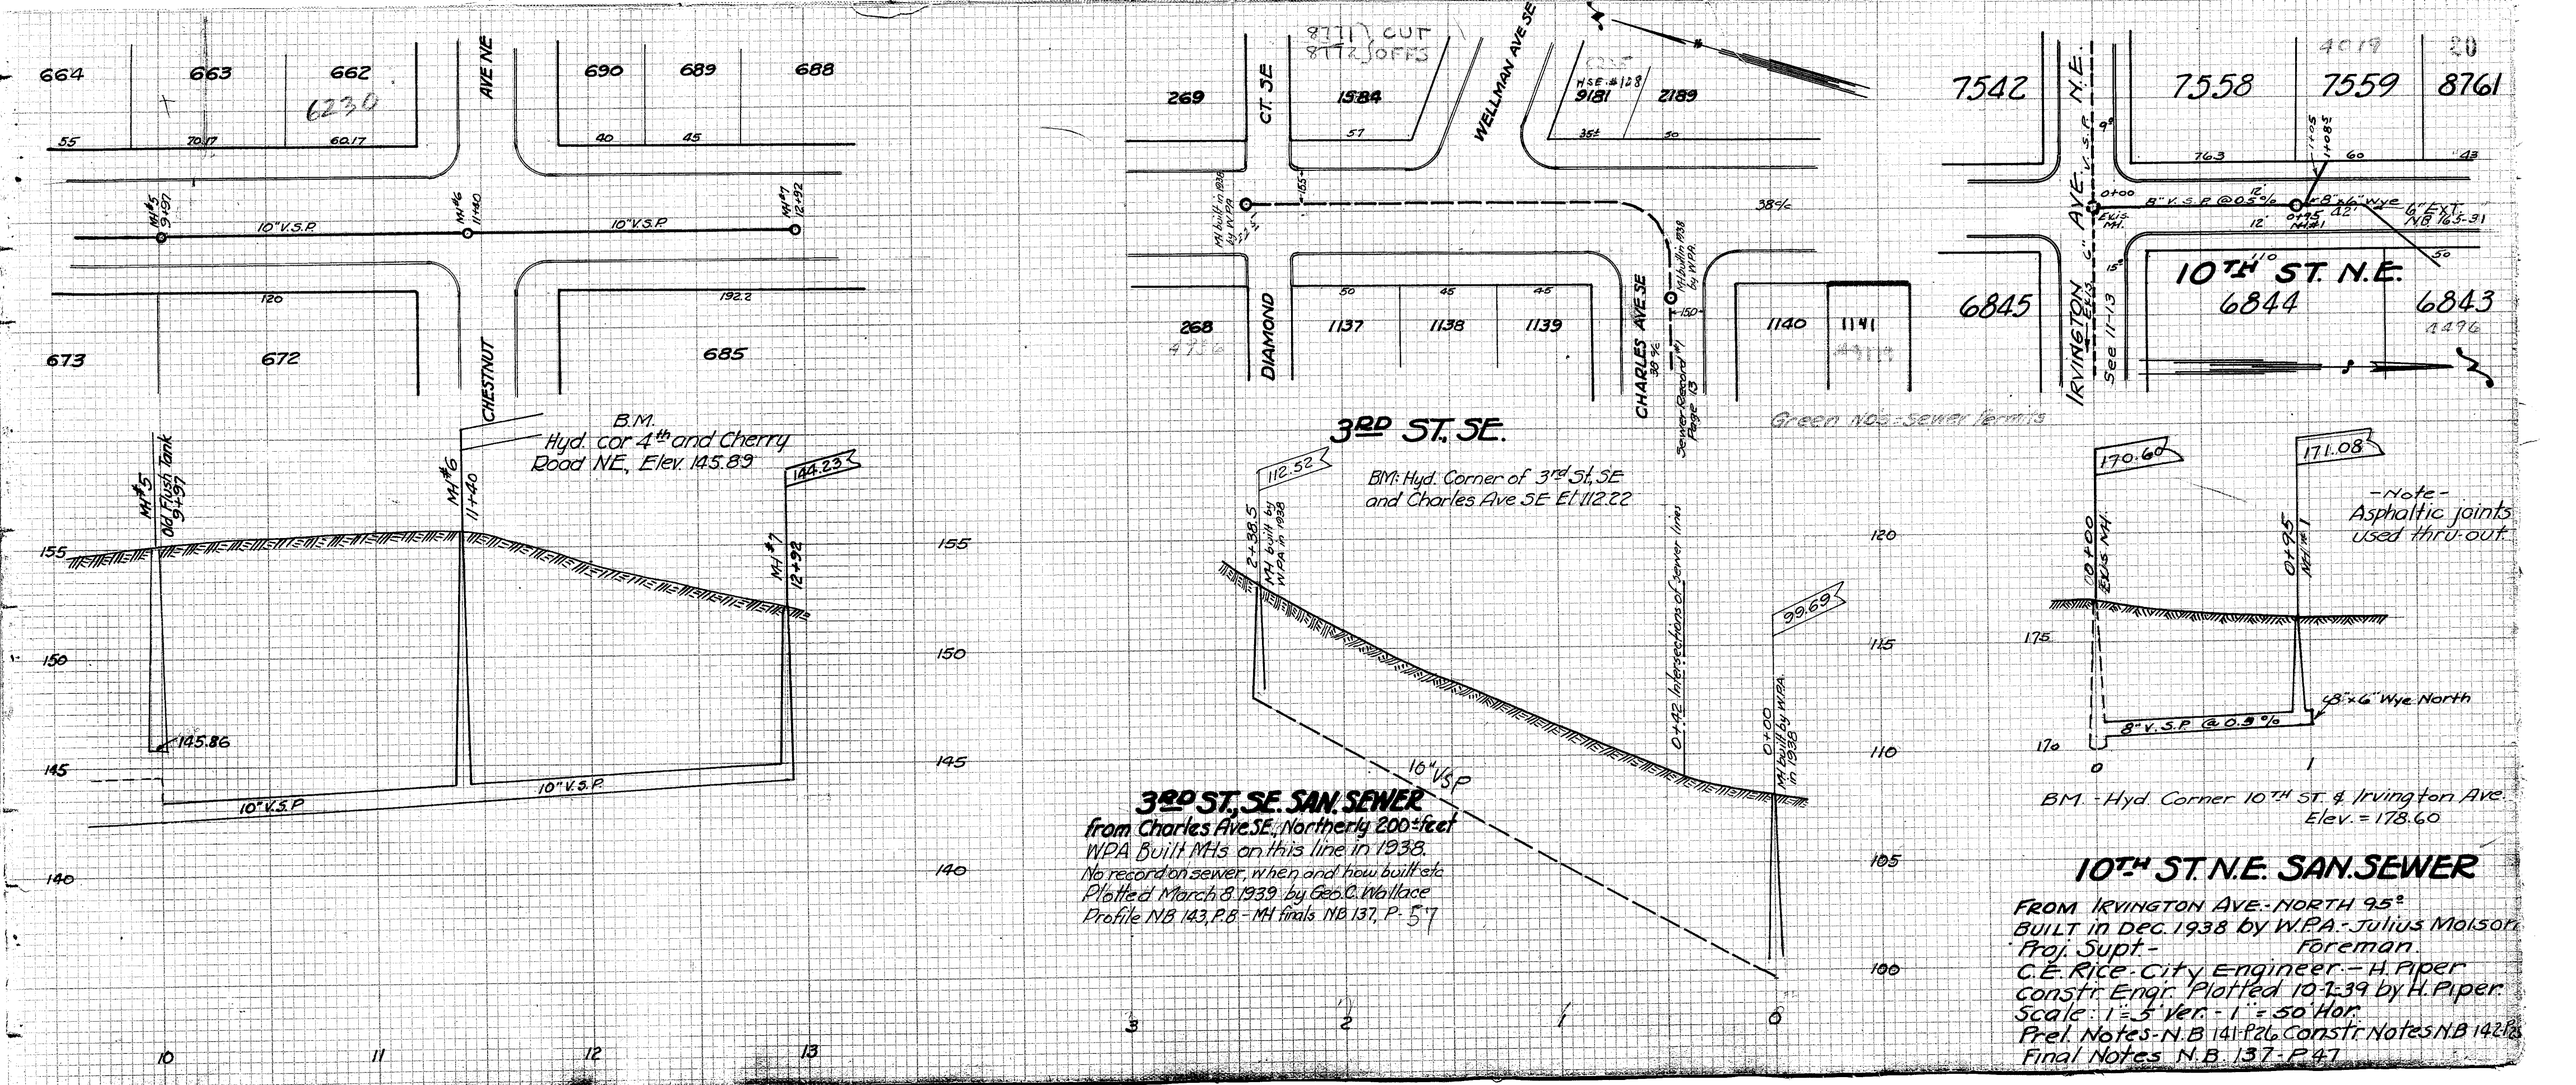

3RD ST. SE. SAN. SEWER

from Charles Ave SE, Northerly 200± feet
WPA Built MHs on this line in 1938.
No record on sewer, when and how built etc.
Plotted March 8, 1939 by Geo. C. Wallace
Profile N.B. 143, P.8 - MH finals N.B. 137, P. 57

10TH ST. N.E. SAN. SEWER

FROM IRVINGTON AVE. - NORTH 95±
BUILT in Dec. 1938 by W.P.A. - Julius Molson
Proj. Supt. - Foreman
C.E. Rice - City Engineer - H. Piper
Constr. Engr. Plotted 10-2-39 by H. Piper
Scale: 1" = 5' Ver. - 1" = 50 Hor.
Prel. Notes - N.B. 141 P.26 Constr. Notes N.B. 142 P.26
Final Notes N.B. 137 - P.47