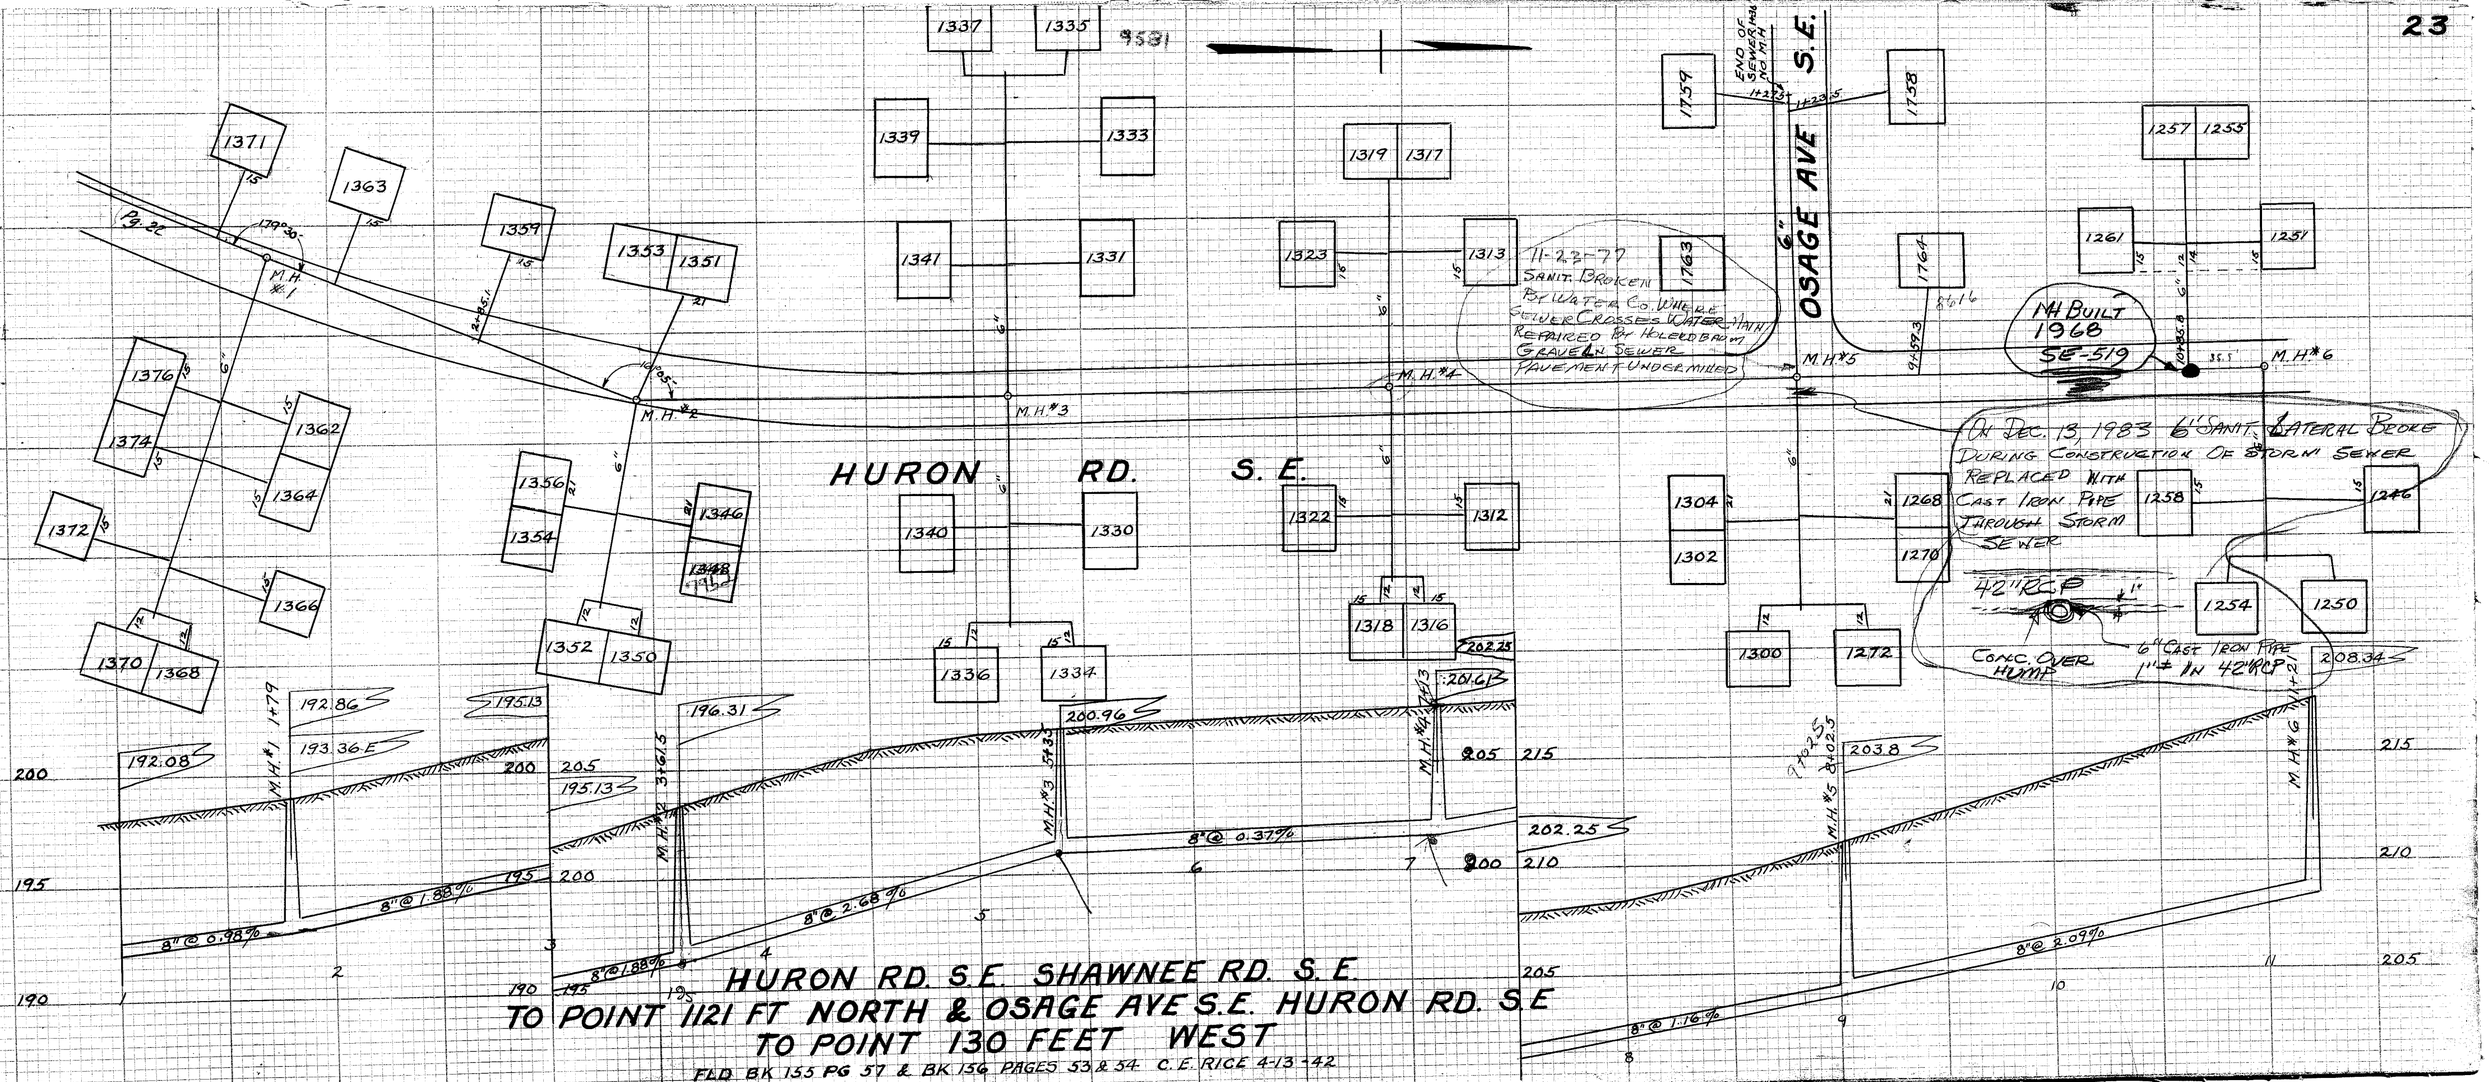
HURON RD. S.E.
OSAGE AVE S.E.
M.H. #1
M.H. #2
M.H. #3
M.H. #4
M.H. #5
M.H. #6
END OF SEWER HAS NO M.H.
11-22-77
SANIT. BROKEN
BY WATER CO. WHERE
SEWER CROSSES WATER MAIN
REPAIRED BY HOLLEDBAUM
GRAVEL IN SEWER
PAVEMENT UNDERMINED
M.H. BUILT
1968
SE-519
ON DEC. 13, 1983 6" SANIT. LATERAL BROKE
DURING CONSTRUCTION OF 8" STORM SEWER
REPLACED WITH
CAST IRON PIPE
THROUGH STORM
SEWER
42" RCP
CONC. OVER HUME
6" CAST IRON PIPE
1'± IN 42" RCP
8" @ 0.37%
8" @ 1.88%
8" @ 0.98%
8" @ 2.68%
8" @ 1.16%
8" @ 2.09%
HURON RD. S.E. SHAWNEE RD. S.E.
TO POINT 1121 FT NORTH & OSAGE AVE S.E. HURON RD. S.E
TO POINT 130 FEET WEST
FLD BK 135 PG 57 & BK 136 PAGES 53 & 54 C.E. RICE 4-13-42