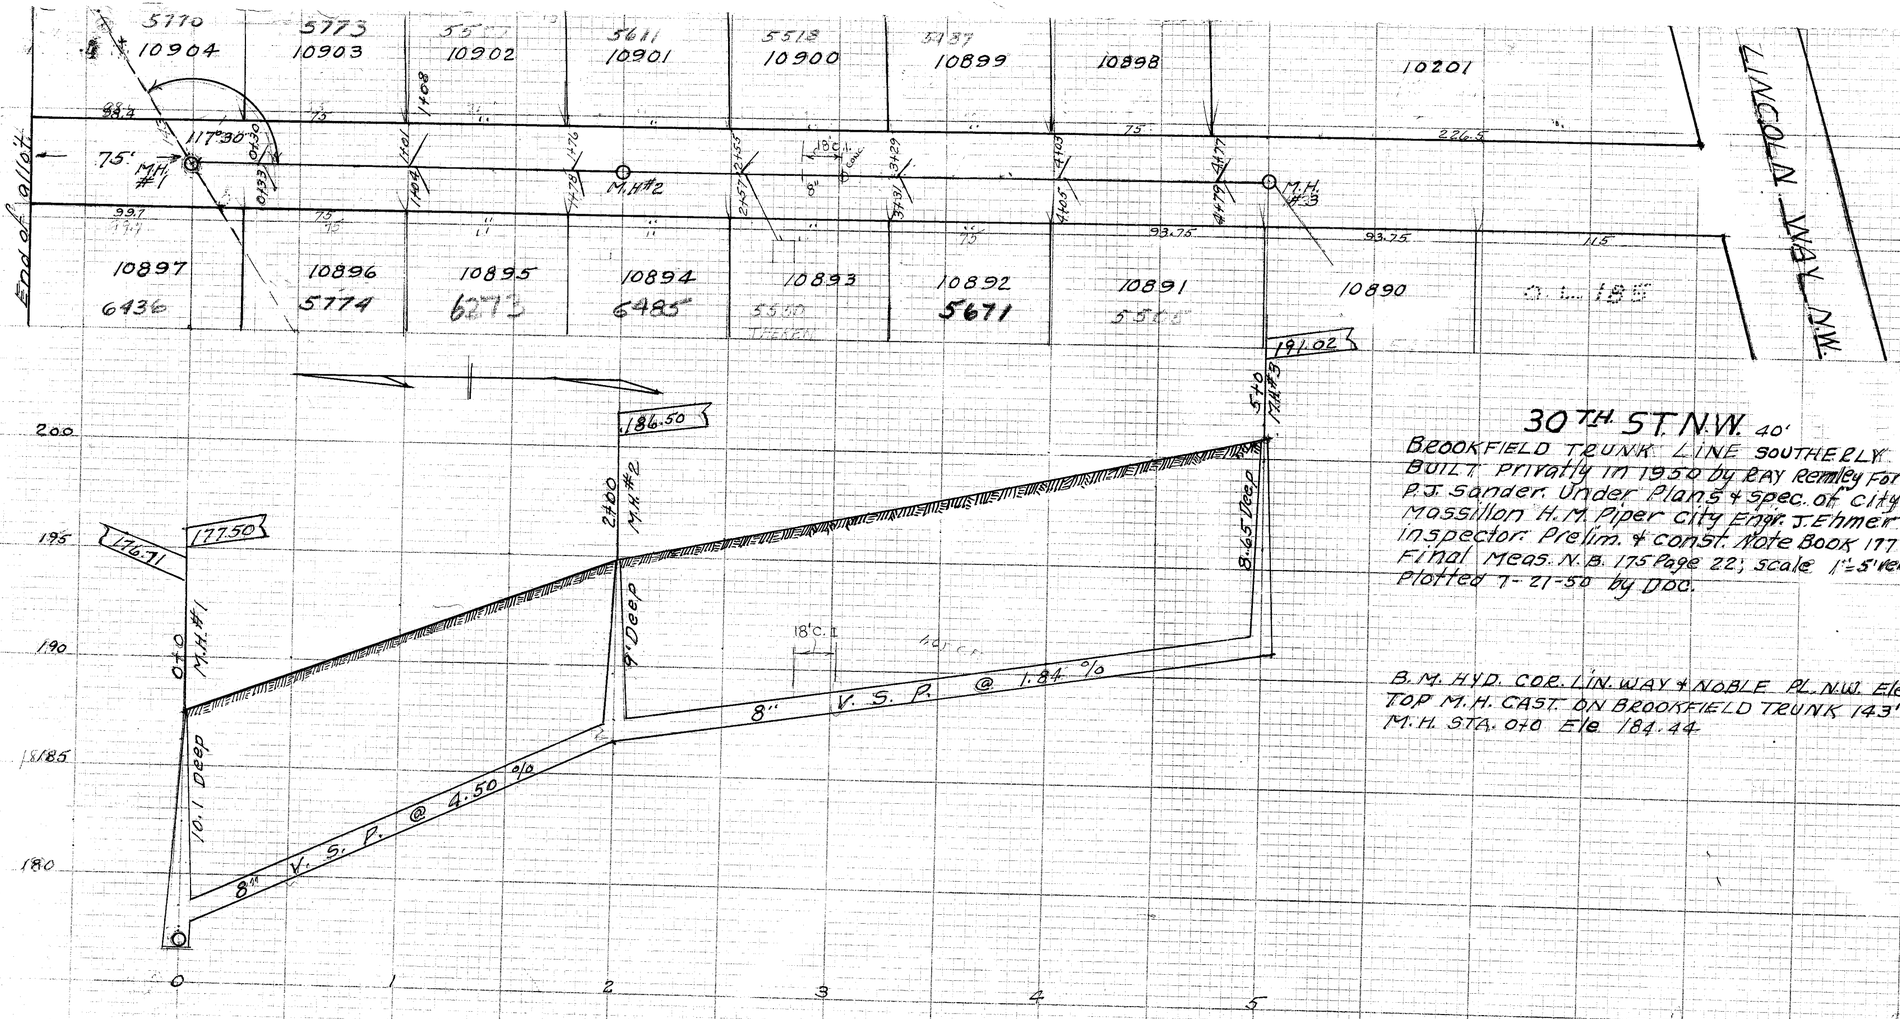

30TH ST. N.W. 40'

BROOKFIELD TRUNK LINE SOUTHERLY
BUILT PRIVATELY IN 1950 by RAY Remley For
P.J. Sander. Under Plans & Spec. of city of
Massillon H.M. Piper city Engr. J. Ehmer
Inspector: Prelim. & const. Note Book 177 Pg. 2-4
Final Meas. N.B. 175 Page 22; Scale 1"=5' Ver. 50' Hor.
Plotted 7-21-50 by DDC.

B.M. HYD. COR. LIN. WAY & NOBLE PL. N.W. Ele. 206.86
TOP M.H. CAST ON BROOKFIELD TRUNK 143' N.E. OF
M.H. STA. 0+0 Ele 184.44