PLAN AND PROFILE

Sewer From Rear 706½ Green Comes Out At 8th & Cook

Henry & Green Sts. Sanitary Sewer
From Tremont St – To Duncan St.
Also two pieces of sewer W. of Henry St.
On North & South sides of Green St.

Constructed ..... 1905 .....
Contractor .....
Price of Main ..... per ft.
Price of Lateral ..... per ft.
Const. notes in the book #6 pp 35 & book #1 pp 35, 43, 45 & 46 Const. only

No laterals on laterals

Red = Lot No's 1928
Green = sewer permits
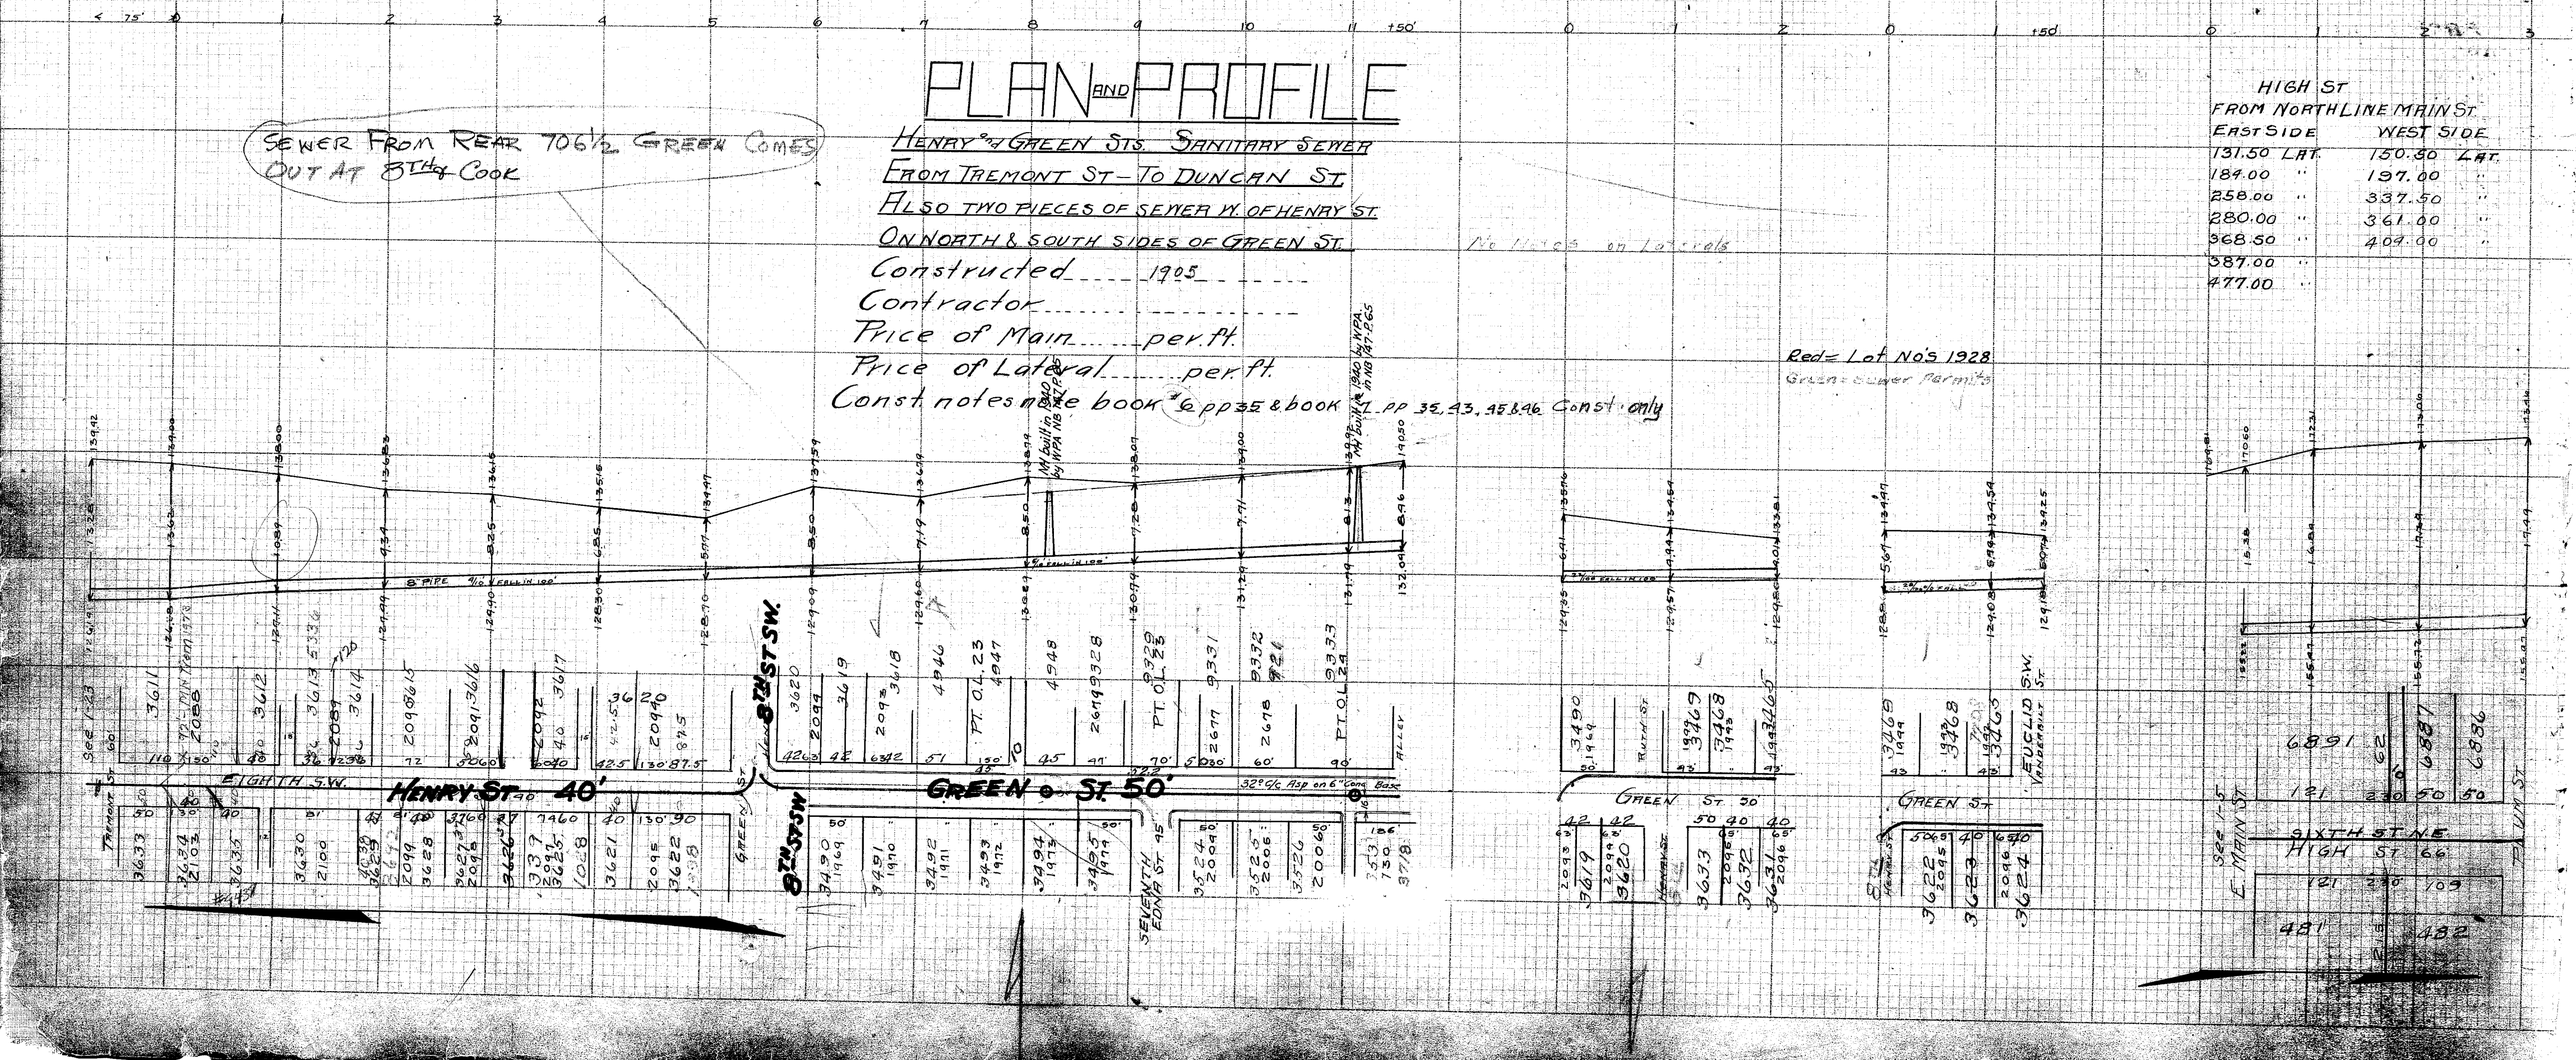
HIGH ST FROM NORTH LINE MAIN ST.			
EAST SIDE		WEST SIDE	
131.50	LAT.	150.50	LAT.
184.00	"	197.00	"
258.00	"	337.50	"
280.00	"	361.00	"
368.50	"	409.00	"
387.00	"		
477.00	"