PLAN PROFILE

SIXTH DUNCAN ST. SANITARY SEWER

FROM TREMONT ST—WALNUT ST.

Constructed _____

Contractor _____

Price of main ___/___ per ft.

Price of Lateral _____ per ft.

Preliminary levels note book 3 page 26

Const notes notebook #3 page ~~56~~ 26
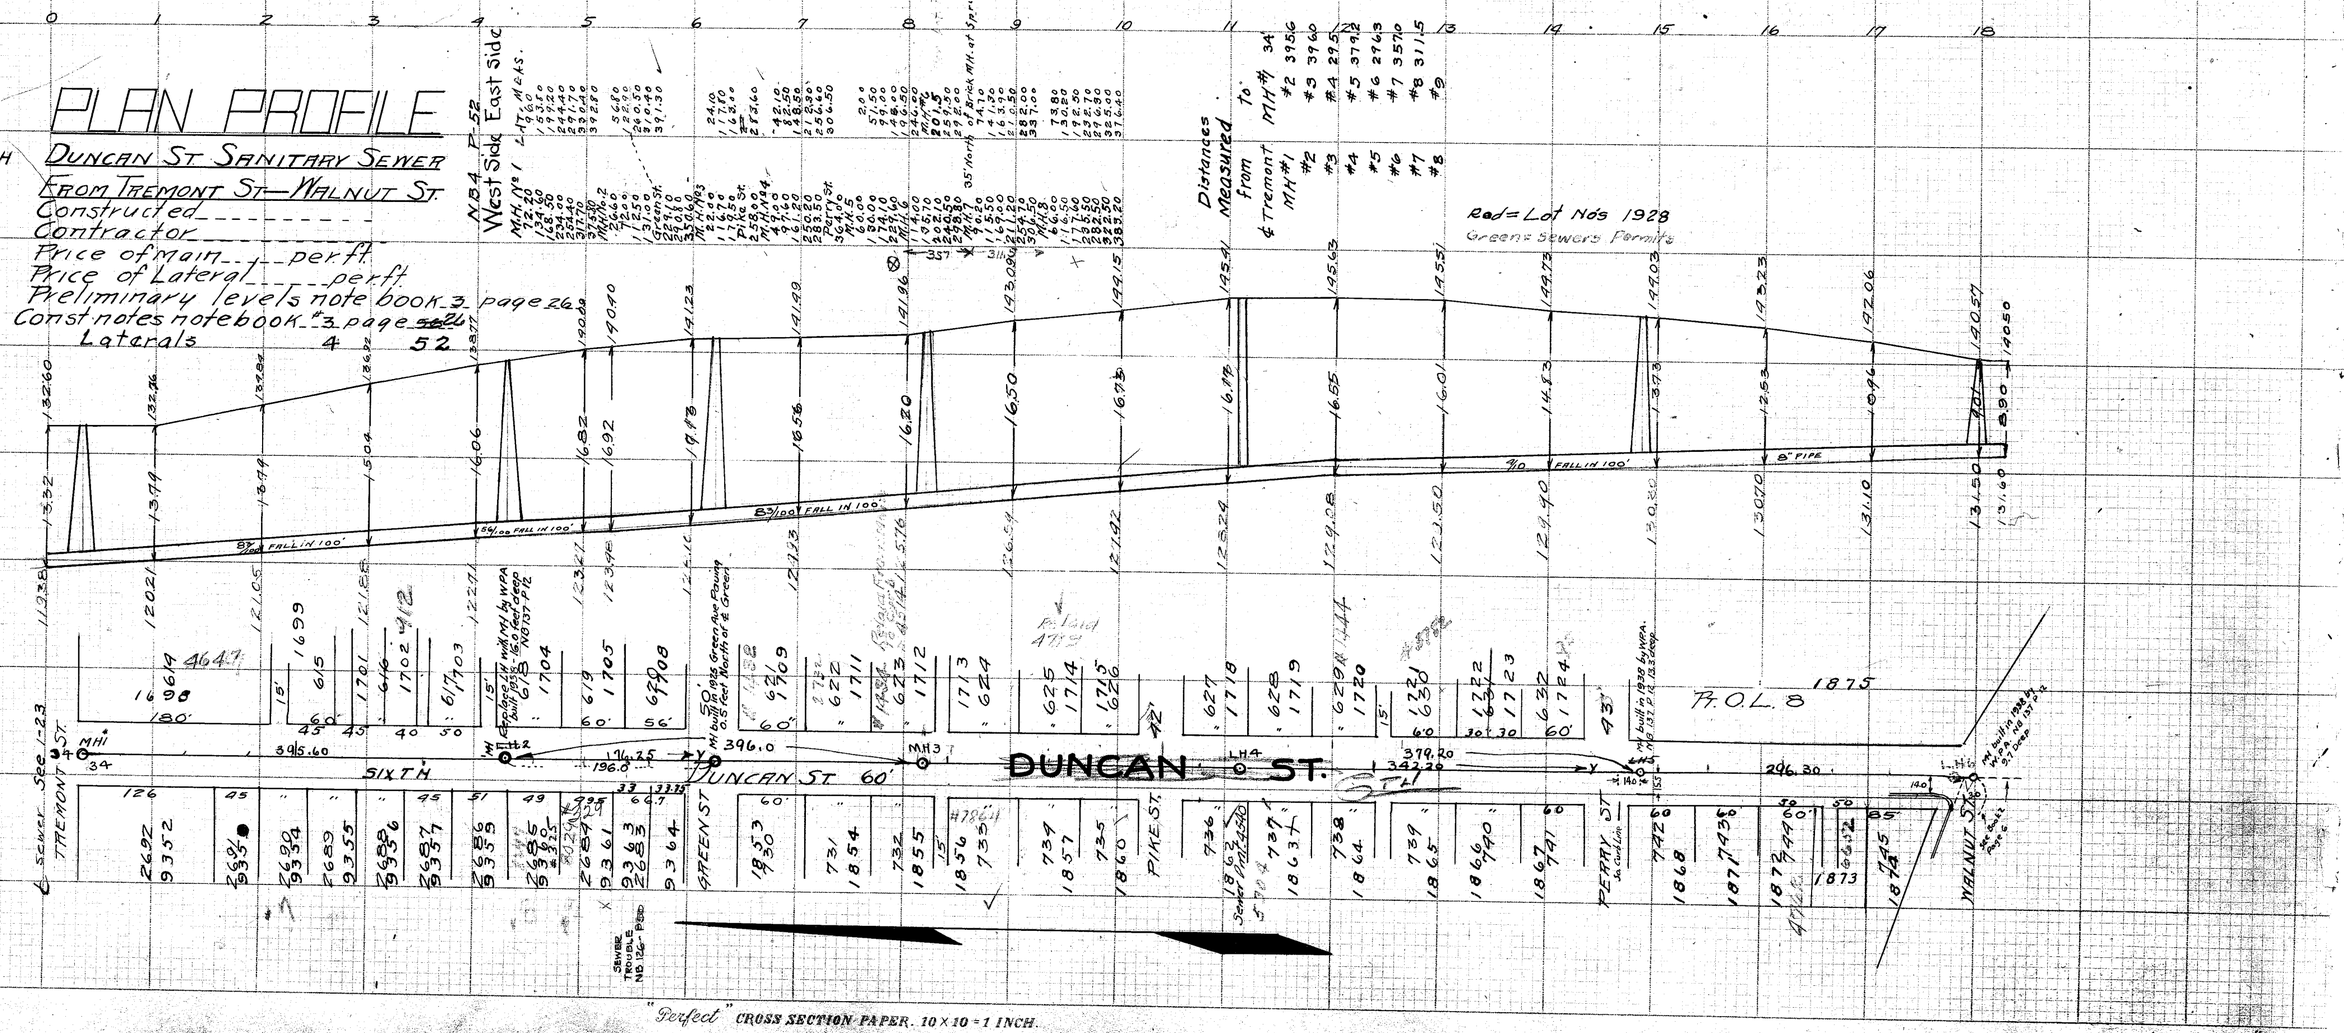
Laterals 4 52