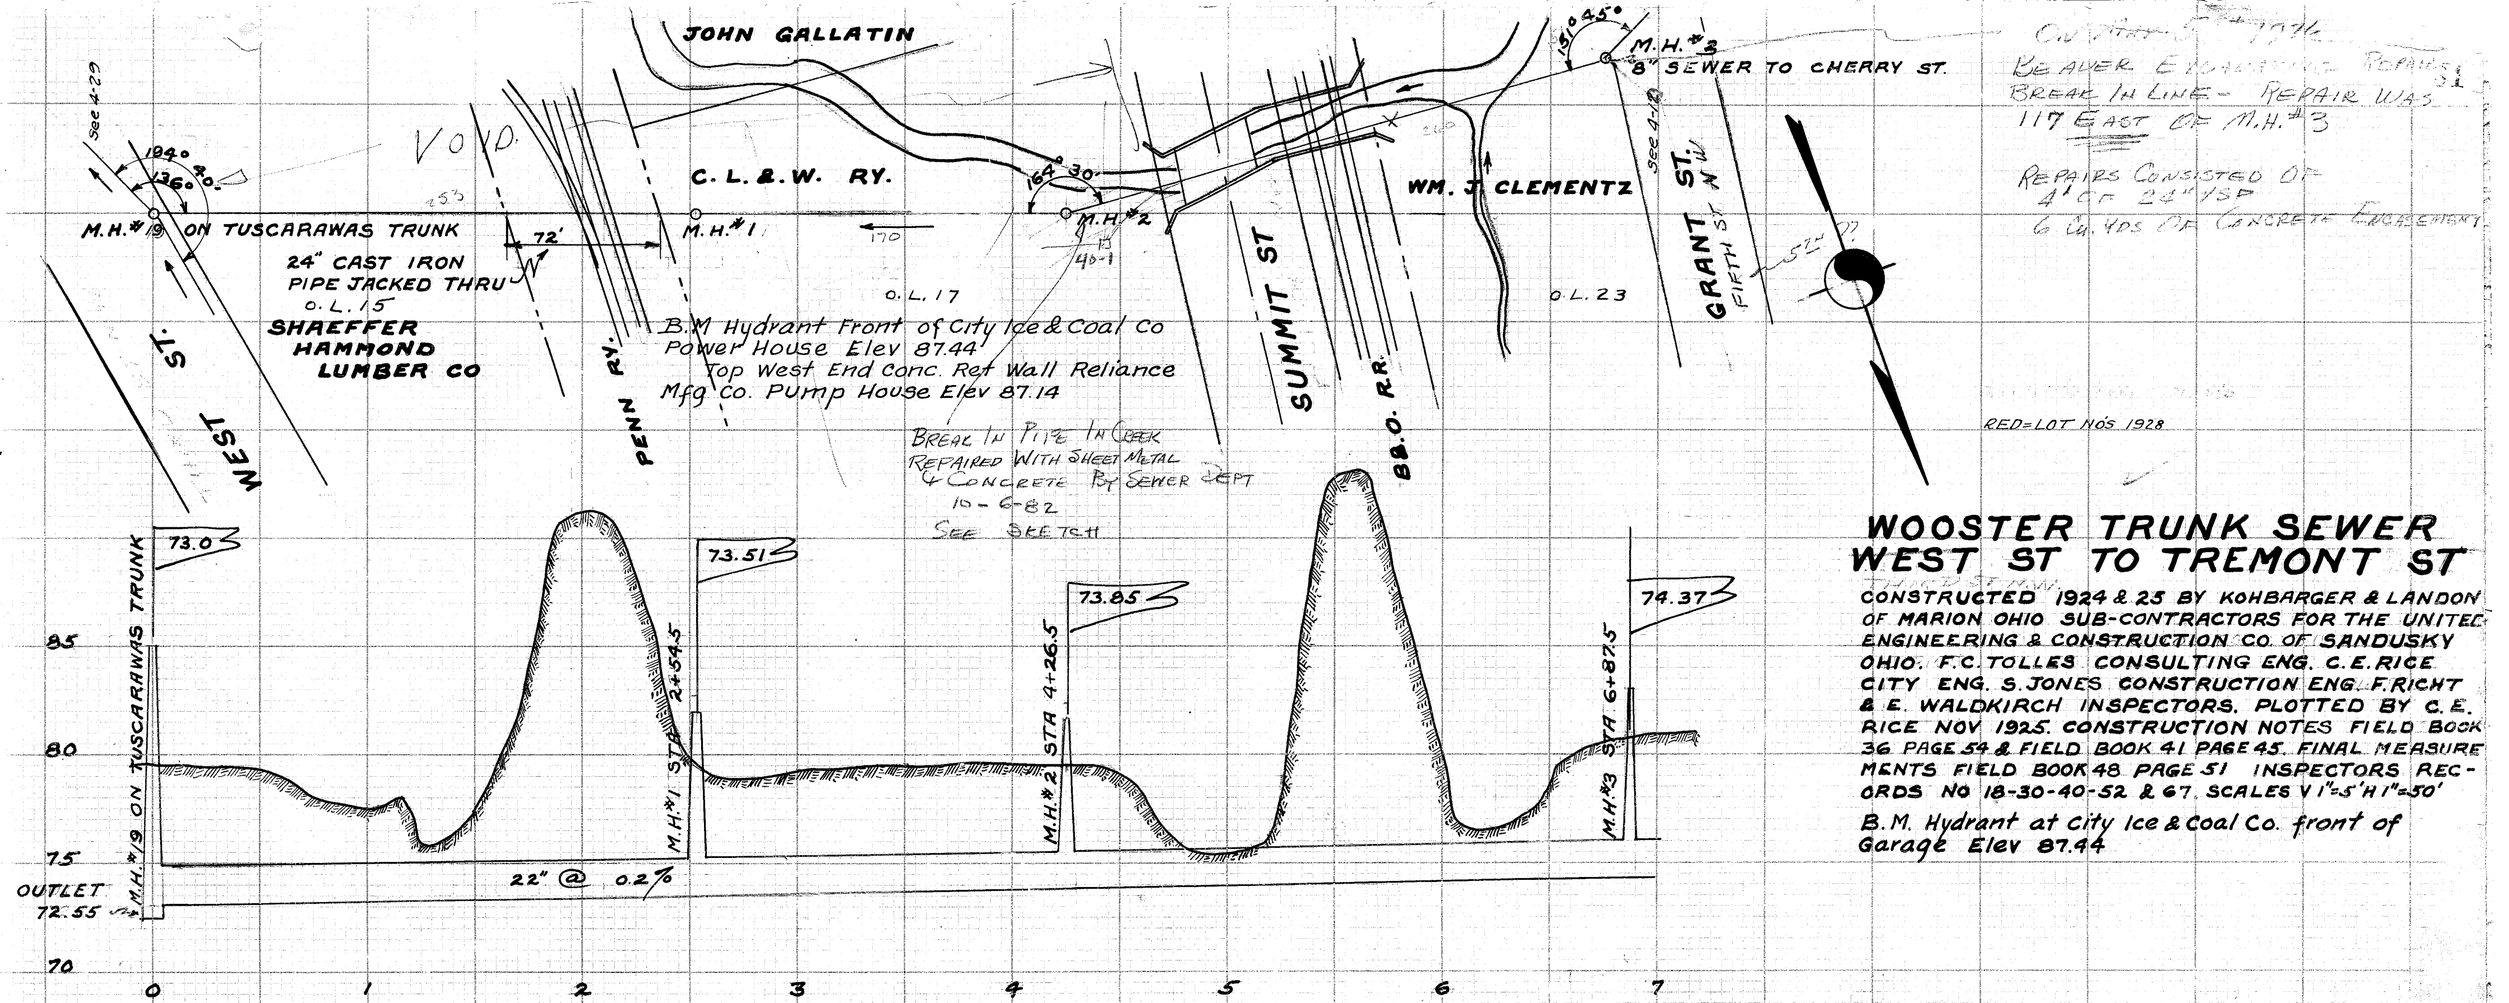

CHAPTER 5 - 1976
BEAVER EXCAVATING REPAIRS
BREAK IN LINE - REPAIR WAS
117 EAST OF M.H.#3

REPAIRS CONSISTED OF
4' OF 24" VSP
6 CU. YDS OF CONCRETE ENCASEMENT

RED=LOT NOS 1928

WOOSTER TRUNK SEWER
WEST ST TO TREMONT ST

CONSTRUCTED 1924 & 25 BY KOHBARGER & LANDON OF MARION OHIO SUB-CONTRACTORS FOR THE UNITED ENGINEERING & CONSTRUCTION CO. OF SANDUSKY OHIO. F.C. TOLLES CONSULTING ENG. C.E. RICE CITY ENG. S. JONES CONSTRUCTION ENG. F. RICHT & E. WALDKIRCH INSPECTORS. PLOTTED BY C.E. RICE NOV 1925. CONSTRUCTION NOTES FIELD BOOK 36 PAGE 54 & FIELD BOOK 41 PAGE 45. FINAL MEASUREMENTS FIELD BOOK 48 PAGE 51 INSPECTORS RECORDS NO 18-30-40-52 & 67. SCALES V 1"=5' H 1"=50'

B.M. Hydrant at City Ice & Coal Co. front of Garage Elev 87.44