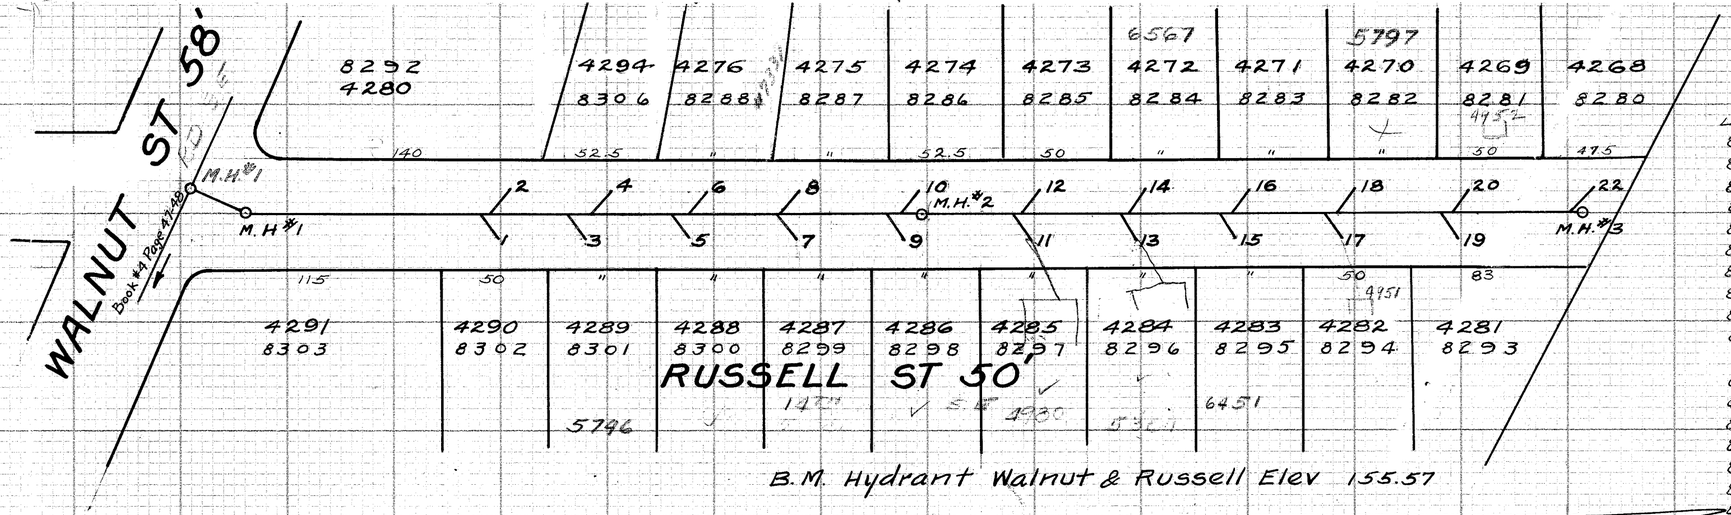

B.M. Hydrant Walnut & Russell Elev 155.57

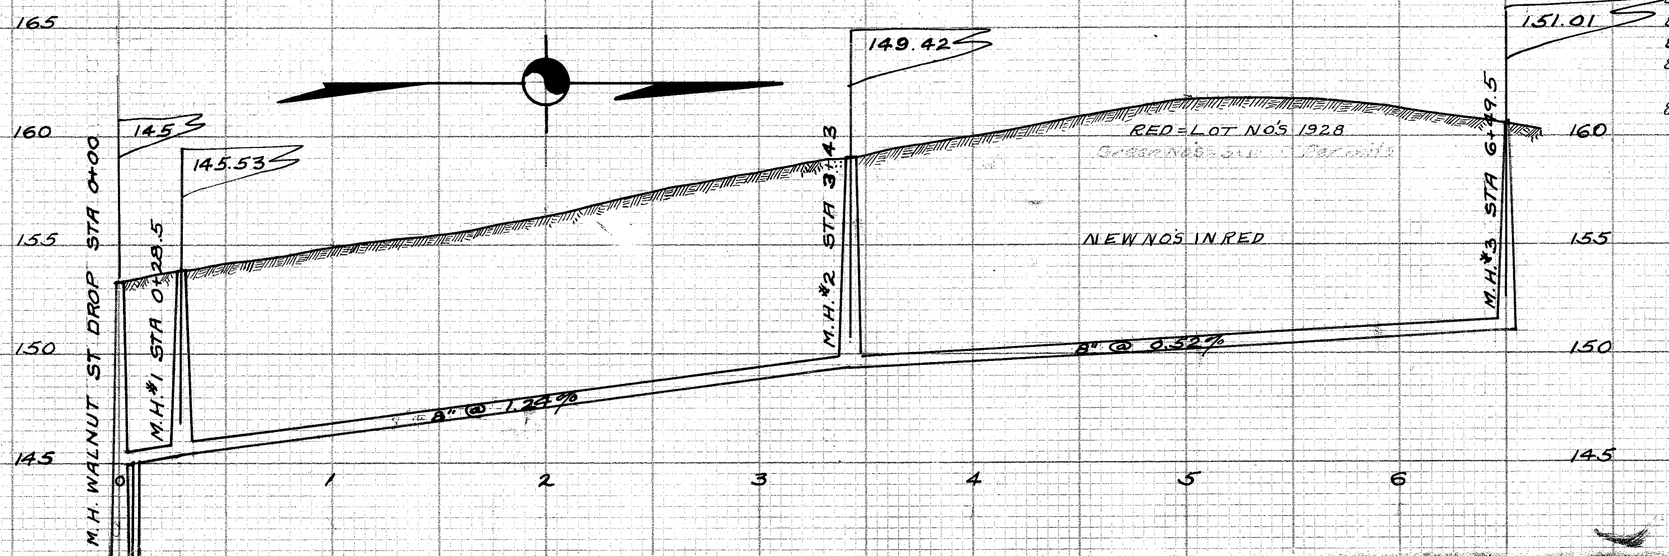

LATERAL RECORD

	LAT. NO	LOT NO	SIDE	D'PH	STATION	X	REMARKS
	M.H.			16.6	0+00		WALNUT ST DROP
Lot No.	M.H.#1			7.6	0+28.5		
8302	1	4290	E	7	1+44		
8292	2	4280	W	4.5	1+51		
8301	3	4289	E	7	1+84		
8306	4	4294	W	5.5	1+98		
8300	5	4288	E	7	2+34		
8288	6	4276	W	5.5	2+42		
8299	7	4287	E	7	2+85		Lat found 63' from up stream MH
8287	8	4275	W	5.5	2+85		
8298	9	4286	E	7	3+34		
8286	10	4274	W	5.5	3+41		
	M.H.#2			9.6	3+42		
8297	11	4285	E	6.5	3+92		
8285	12	4273	W	6	3+97		
8296	13	4284	E	6.5	4+43		
8284	14	4272	W	6	4+46		
8295	15	4283	E	6.5	4+87		
8283	16	4271	W	6	4+96		
8294	17	4282	E	6.5	5+37		
8282	18	4270	W	5.5	5+44		
8293	19	4281	E	6.5	5+92		
8281	20	4269	W	5.5	5+96		
	M.H.#3			9.5	6+49.5		
8280	22	4268	W	5.5	6+53		

RUSSELL STREET
WALNUT STREET 653' NORTH

CONSTRUCTED 1926 BY JULIUS WITTMAN FOR CLARENCE McLAIN ET-AL UNDER PLANS MADE BY AND SUPERVISION OF ENGINEERING DEPARTMENT. C.E. RICE CITY ENGINEER. E.B. COFFIN CONSTRUCTION ENGINEER. F.B. JONES INSPECTOR. PRELEMINARY SURVEY FIELD BOOK NO. 51 PAGES 17 & 19. CONSTRUCTION NOTES FIELD BOOK NO. 57 PAGES 56 & 57. FINAL MEASUREMENTS FIELD BOOK NO 52 PAGE 39. INSPECTOR'S RECORD NO 49 PLOTTED SEPT. 28 1926 BY C.E. RICE. SCALES V 1"=5' H 1"=50'