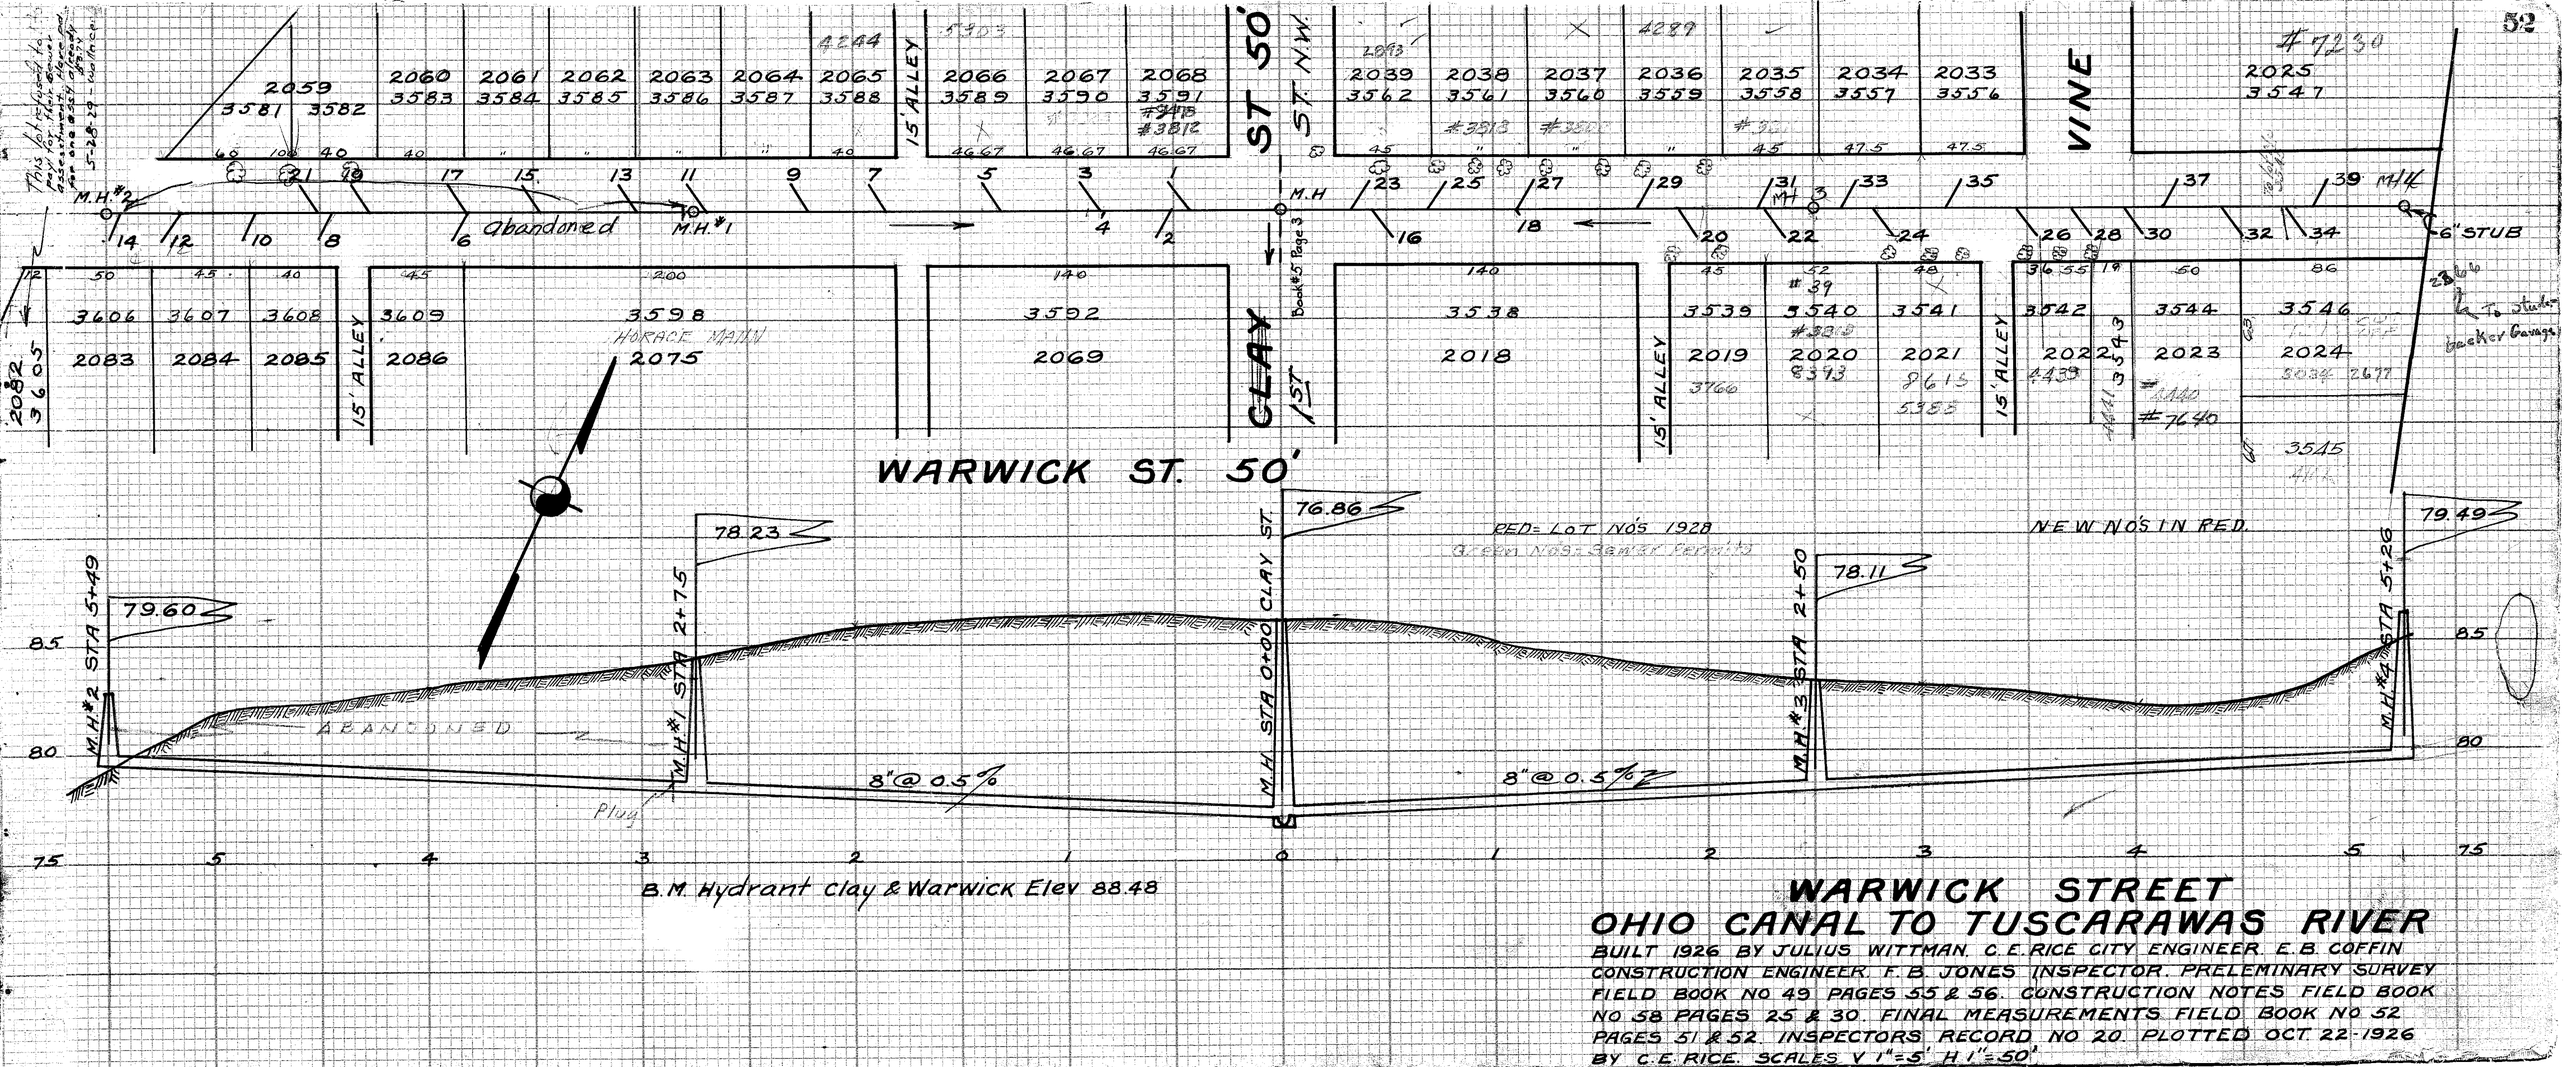

WARWICK STREET
OHIO CANAL TO TUSCARAWAS RIVER

BUILT 1926 BY JULIUS WITTMAN. C.E. RICE CITY ENGINEER. E.B. COFFIN CONSTRUCTION ENGINEER. F.B. JONES INSPECTOR. PRELEMINARY SURVEY FIELD BOOK NO 49 PAGES 55 & 56. CONSTRUCTION NOTES FIELD BOOK NO 58 PAGES 25 & 30. FINAL MEASUREMENTS FIELD BOOK NO 52 PAGES 51 & 52. INSPECTORS RECORD NO 20. PLOTTED OCT. 22-1926 BY C.E. RICE. SCALES V 1"=5' H 1"=50'.