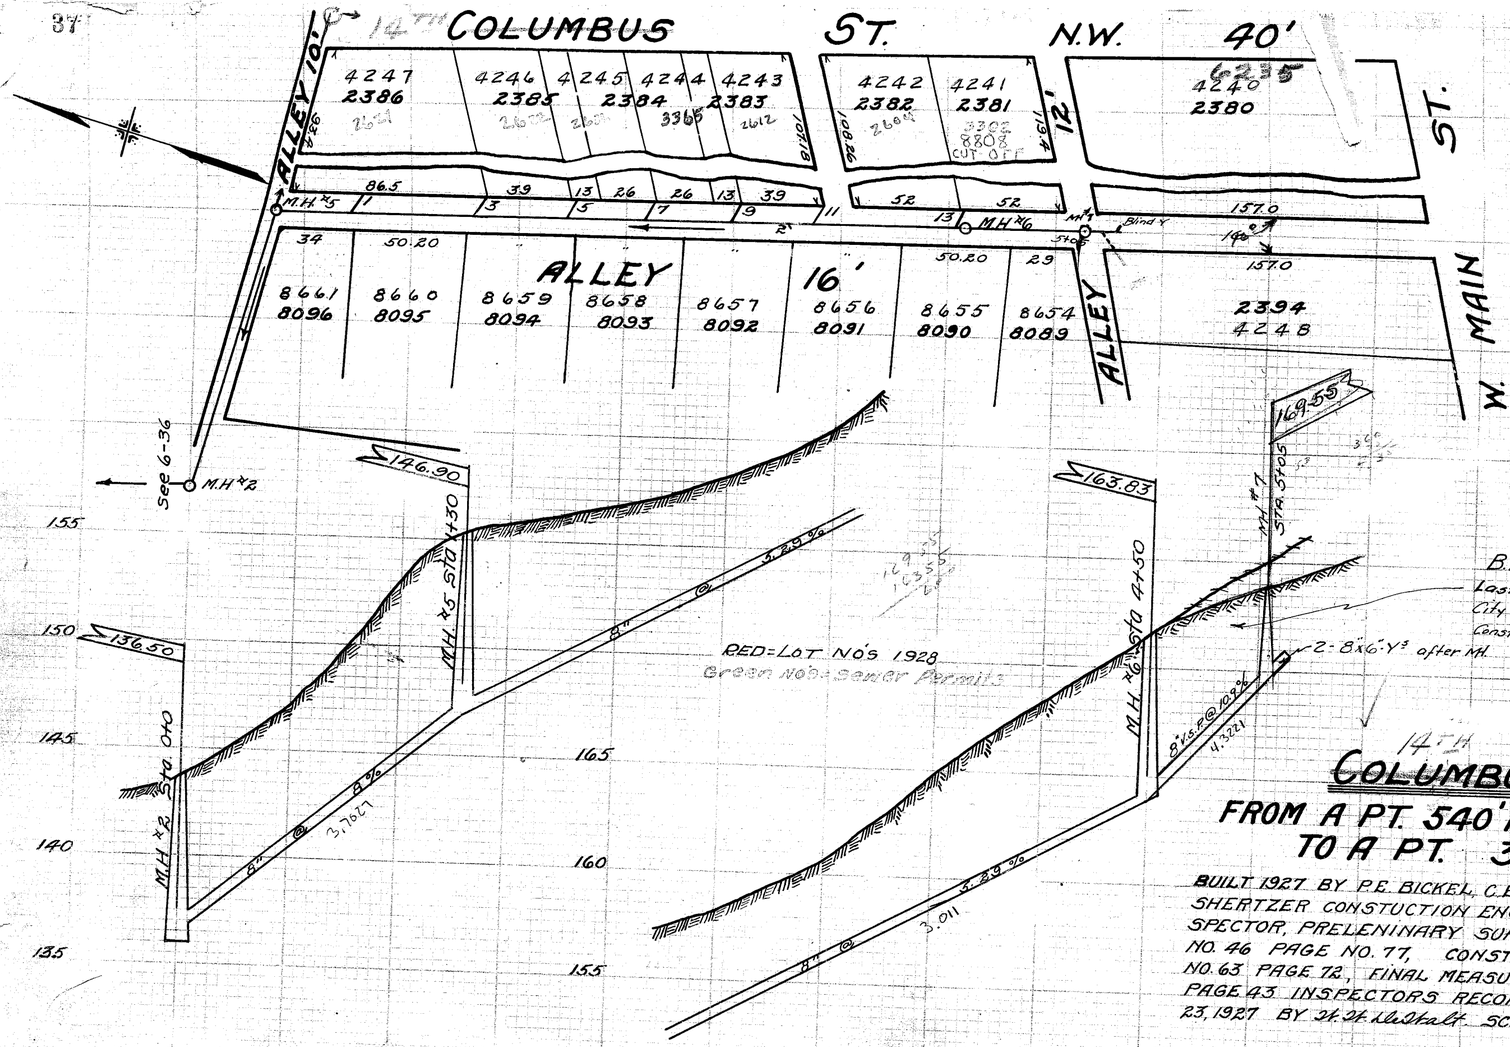

LATERAL RECORD

LOT NO.	LAT.	LOT NO.	SIDE	D/PH.	X	STATION	REMARKS
	M.H.2			7.1		0+0	ATWATER ST. N.W.
	M.H.5			8.0		1+30	ALLEY W. OF COLUMBUS
4247	1	2386	E.	5.5	7.0	1+70	
4246	3	2385	E.	5	7	2+27	
4245	5	Pt. 2385-84	E.	4	7	2+69	
4244	7	2384-83	E.	4	7	3+06	
4243	9	Pt. 2383	E.	5	7	3+46	
8656	2	8091	W.	5		3+67	BLIND WYE INSP. RECORD
4242	11	2382	E.	5	7	3+84	
4241	13	2381	E.	5	7	4+49	
	M.H.	#6		7.1		4+50	ALLEY W. OF COLUMBUS ST.
4248	14	4248	W	4.4		5+05	
4240	12	4240	E	50		5+09	Blind Y (Connected Pg. 3797)
				50		5+11	Blind Y (Not Connected)

B.M. = HYD. MAIN & ATWATER ELEV. = 181.65

Last Stretch 4+50-5+05 - Constructed by Jas. Cherceany June 1936 - Private Funds.
City of Massillon Standards - C.E. Rice - City Engr. - H. Piper - Constr. Engr. - K. Makson - Inspector
Constn Notes - N.B. 130 - P. 60 - Final Notes 131 - P. 12.

14TH COLUMBUS ST. N.W.

FROM A PT. 540' N. OF W. MAIN STR. TO A PT. 320' SOUTHERLY

BUILT 1927 BY P.E. BICKEL. C.E. RICE CITY ENGINEER, H. SHERTZER CONSTUCTION ENGINEER, CLARK ELSAE INSPECTOR, PRELENINARY SURVEY NOTES FIELD BOOK NO. 46 PAGE NO. 77, CONSTRUCTION NOTES FIELD BOOK NO. 63 PAGE 72, FINAL MEASUREMENTS FIELD BOOK NO. 62 PAGE 43 INSPECTORS RECORD NO. 73 PLOTTED APRIL 23, 1927 BY H. H. Westfall SCALE 1"=5' VER. 1"=50' HOR.