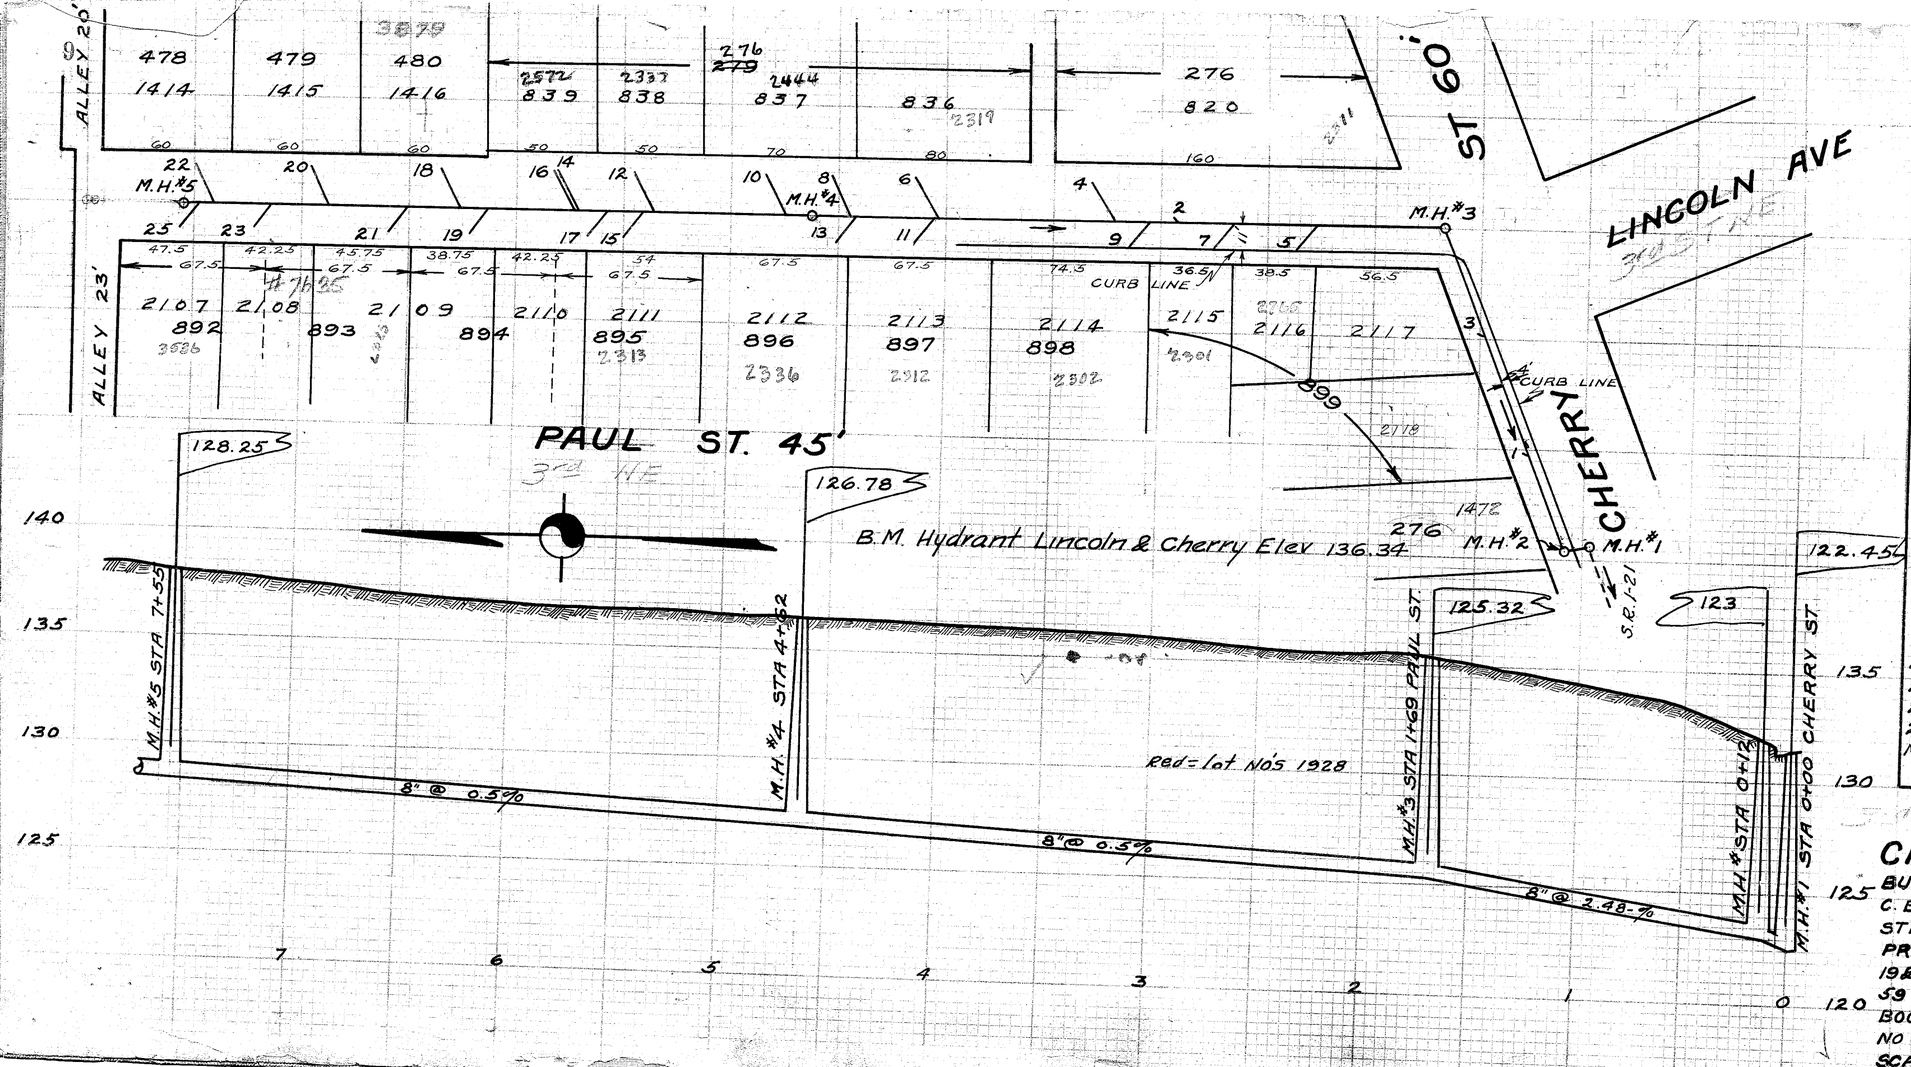

LATERAL RECORD

LAT	LOT NO	SIDE	D'PH	X LOT NO	STATION	REMARKS
M.H.#1			8.2		0+00	
M.H.#2			8.1		0+12	
1	899	N		2118	0+60	WYE ONLY
3	899	N		2117	1+18	WYE ONLY
M.H.#3			10.3		1+69	PAUL ST.
5	899	W	9	2116	1+39	
7	899	W	9	2115	2+74	
2	276	E		82'0	2+98	WYE ONLY
9	898	W	9	2114	3+16	
4	276	E	6.5	820	3+34	
6	279	E	6.6	836	4+15	
11	897	W	9	2113	4+16	
13	896	W	9	2112	4+51	
8	279	E	6.5	837	4+55	
M.H.#4			9.4		4+62	
10	279	E	7	837	4+84	
12	279	E	6.5	838	4+45	
15	895	W	9	2111	5+50	
17	894	W	9	2110	+66	
14	279	E	6.5	839	+80	
16	279	E	6.5	839	5+81	
19	894	W	9	2109	6+19	
18	480	E	9.5	1416	6+33	
21	893	W	9	2109	6+59	
20	479	E	10	1415	6+94	
23	892	W	8.6	2108	7+20	
22	478	E	6.5	1414	7+48	
25	892	W	8	2107	7+55	
M.H.#5			9.8		7+55	

PAUL STREET
CHERRY ST. 586' NORTH

BUILT 1926 BY JULIUS WITTMA CONTRACTOR C. E. RICE CITY ENGINEER. E. B. FFIN CONSTRUCTION ENGINEER. CLARK GE INSPECTOR PRELEMINARY NOTES FIELD BO NO 54 PAGES 19 & 20. CONSTRUCTION NOTES FIELD BOOK NO 59 PAGES 21 & 34. FINAL MEASUREMENTS FIELD BOOK NO 52 PAGES 71 & 72. INSPECTORS RECORD NO 46. PLOTTED DEC 17 1926. C.E. RICE. SCALES V 1"=5' H 1"=50'