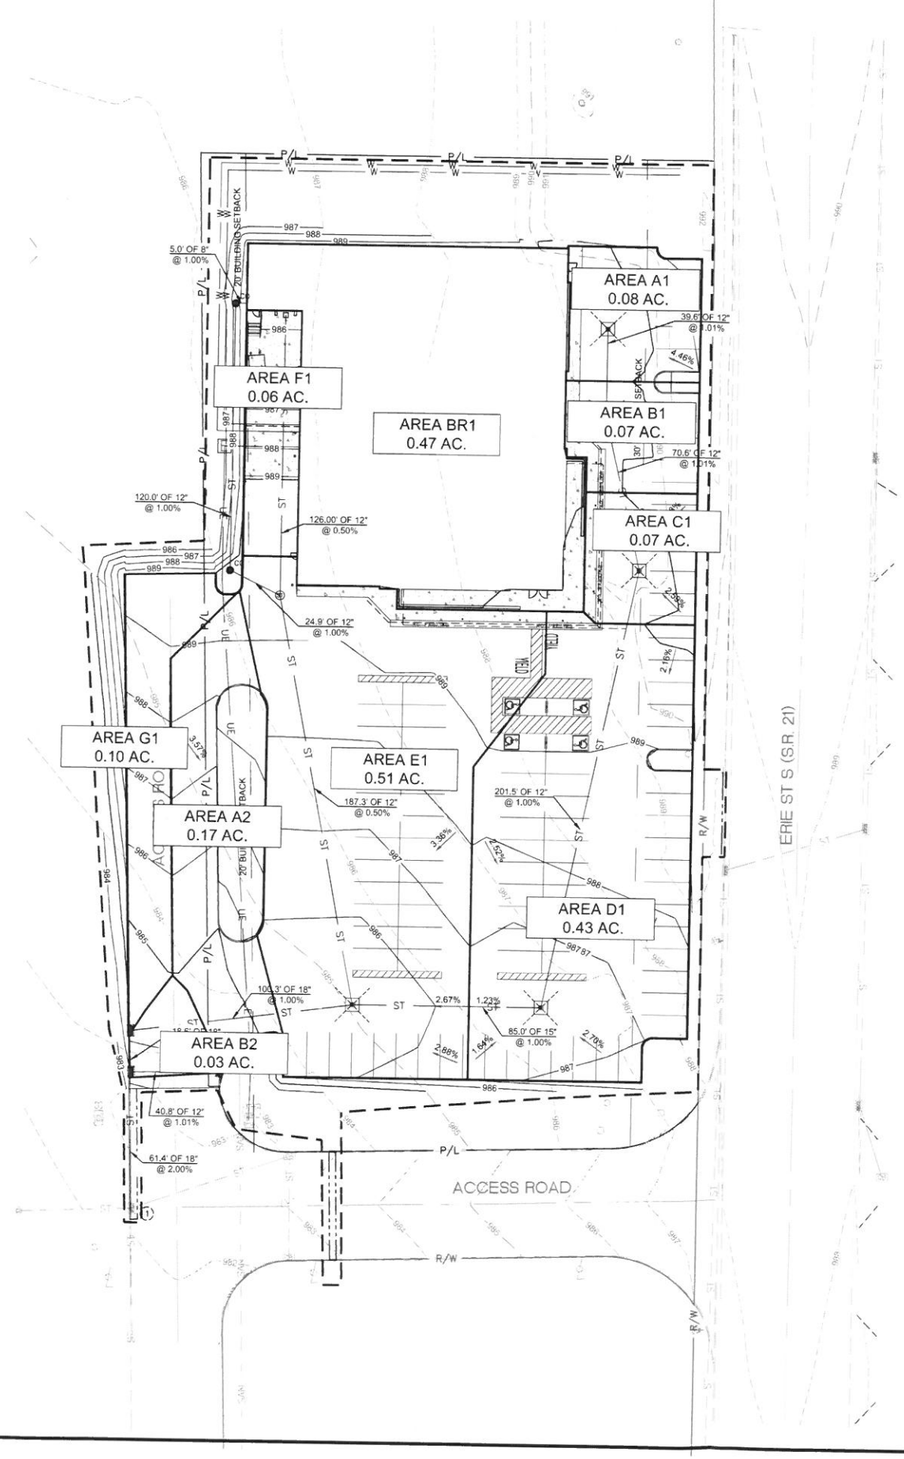

SCALE: 1"=30'

OHIO UTILITIES PROTECTION SERVICE
CALL BEFORE YOU DIG
811 OR 1-800-362-2764

Issued:	Date:
Client Review Set	08/31/18
Permit Set	09/26/18

Revisions:	Date:

DO NOT SCALE PLANS

Copying, Printing, Software and other processes required to produce these prints can stretch or shrink the actual paper or layout. Therefore, scaling of this drawing may be inaccurate. Contact ms consultants with any need for additional dimensions or clarifications.

ms consultants, inc.
engineers, architects, planners
2221 Schrock Road
Columbus, Ohio 43229-1547
phone 614.898.7100
fax 614.898.7570

DRAWN BY: KEA

REVIEWED BY: IA

Seal

ALDI Inc.
1319 W. 130th Street
Hinckley, OH 44233
(330) 273-7351
(330) 273-7559 fax

ALDI Inc. Store #: 76
Massillon, OH
3725 Erie Street South
Massillon, Ohio 44646
Stark County

Project Name & Location:

Catchment Area

Drawing Name:

Prototype Rls. 07/27/18	Project No. 40192-93
Type:LHRD-V7ER	
Scale: As Noted	Drawing No. CA-1

PLOTTED: 9/28/2018 3:07 PM