LEGEND:

- STANDARD DUTY CONC. PVMT - SEE DTL. 4/L-500
- CONTROL JOINT
- EXPANSION JOINT (EJ)
- HEAVY DUTY CONC. PVMT. - SEE DTL. 11/L-500.
- CONTROL JOINT
- EXPANSION JOINT (EJ)
- PAVEMENT EDGE WITH CURB - SEE
- PAVEMENT EDGE WITH NO CURB
- CURVE PC (POINT OF CURVATURE,) AND PT (POINT OF TANGENCY)
- CENTERLINE
- STANDARD DUTY ASPHALT PAVEMENT - SEE DTL. 3/L-500
- ENGINEERED WOOD FIBER PLAY SURFACE - SEE DTL. 9/L-500
- TRASH RECEPTACLE - SEE DTL. 8/L-501.
- 6' BENCH - SEE DTL. 8/L-500.
- 12" WIDE CROSSWALK STRIPING
- 24" WIDE PAINTED STOP BAR
- PAVEMENT ARROW
- 4" WIDE PAVEMENT STRIPING
- HANDICAP SYMBOL PAVEMENT MARKING
- GENERAL LOCATION OF SIGN - SEE DET. 19 or 20/L-500. EDGE OF SIGN PANEL TO BE 2'-0" MIN. FROM ALL PAVEMENT EDGES.
- LIMIT OF WORK
- STOOPS (TYP.) - SEE ARCHITECTURAL /STRUCTURAL DWG'S.
- BUILDING DOORS (TYP.)
- BUILDING WALL (TYP.)
- 4'H ORNAMENTAL FENCE -- SEE DTL. 15/L-500.
- HEAVY DUTY DECORATIVE CONCRETE PAVEMENT -- SEE DTL. 11/L-500
- GRAVEL BED SEE DTL. 23/L-500

IMPROVEMENT AREAS:

BUILDING AREA: 62,558 SQ FT.
PARKING/DRIVE/SIDEWALK (HARDSCAPE) AREAS: 277,545 SQ. FT.
LANDSCAPE AREA: 312,870 SQ. FT.

PARKING COUNTS:

PARKING COUNT (PER SECTION 1183): 107
CALCULATION: (75 STAFF/2) + (410 SEATS IN GYM/6) = 107
PARKING PROVIDED: 294

GENERAL NOTES:

1. THIS SHEET IS FOR SITE LAYOUT & DETAIL REFERENCE ONLY.
2. ALL DIMENSIONS/COORDINATES ARE TO FACE OF CURBS AND WALLS, UNLESS NOTED OTHERWISE ON DRAWING.
3. PROVIDE CONTROL JOINTS ON CURBS EVERY 10', MAX., AND AT P.C'S AND P.T'S. PROVIDE EXPANSION JOINTS EVERY 30', MAX. FOR INTEGRAL CURBS AND WALKS, ALIGN CURB JOINTS WITH WALK JOINTS.
4. NEW CURBS AND/OR CURB AND GUTTERS ALONG CITY STREETS TO MATCH STYLE AND INSTALLATION OF ADJACENT EXISTING CURBS.
5. WHERE PROPOSED 6"X18" CURBS MEET EXISTING CURB OF A DIFFERENT STYLE, PROVIDE A FLUID TRANSITION OVER 4'-0".
6. THIS DRAWING SHOWS LOCATIONS AND SIZES OF FROST FREE SLABS (F.F.S.) ONLY. REFER TO ARCHITECTURAL/STRUCTURAL DWG'S FOR FROST FREE SLAB DETAILING.
7. ALL ON-SITE TRAFFIC SIGNAGE TO MEET ODOT ITEM 730 AND ODOT STANDARD SIGN DESIGN MANUAL. INSTALLATION TO MATCH THAT OF DET. 19 OR 20/L-500. SEE TRAFFIC SIGN LEGEND FOR ODOT SIGN CODES.
8. ALL ARROW AND PAVEMENT MARKINGS SHALL BE INSTALLED PER ODOT MANUAL OF UNIFORM TRAFFIC CONTROL DEVICES, MARKING FIGURES M-22 AND M-24.
9. REFER TO SURVEY DRAWING FOR BENCHMARK INFORMATION.
10. SITE UTILITIES ARE SHOWN FOR REFERENCE ONLY. REFER TO CIVIL, SITE ELECTRICAL AND SITE UTILITY PLANS.
11. THIS DRAWING WILL BE AVAILABLE TO CONTRACTOR IN CAD FORMAT, FOR LAYOUT PURPOSES.
12. EXTEND LIMIT OF WORK LINE TO INCLUDE ALL PROPOSED UTILITY TIE-INS.
13. CONTRACTOR TO ADHERE TO ALL RECOMMENDATIONS IN GEOTECHNICAL SUBSURFACE INVESTIGATION REPORT COMPLETED BY INTERTEK/PSI, DATED OCTOBER 21, 2021 AND REVISED JULY 29, 2022. IF THERE IS A CONFLICT BETWEEN THE REPORT AND CONSTRUCTION DOCUMENTS, CONTRACTOR TO NOTIFY OWNER'S REPRESENTATIVE PRIOR TO COMMENCEMENT OF WORK.

SIGN SCHEDULE:

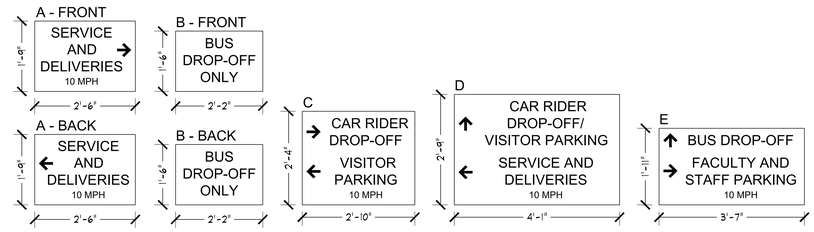

NOTE:
1. SIGNS 'C', 'D', & 'E' TO BE ONE-SIDED.

OHIO Utilities Protection SERVICE
Call Before You Dig
1-800-362-2764
CALL TWO WORKING DAYS BEFORE YOU DIG
(NON MEMBERS MUST BE CALLED DIRECTLY)

Scale: 0 15' 30' 45'

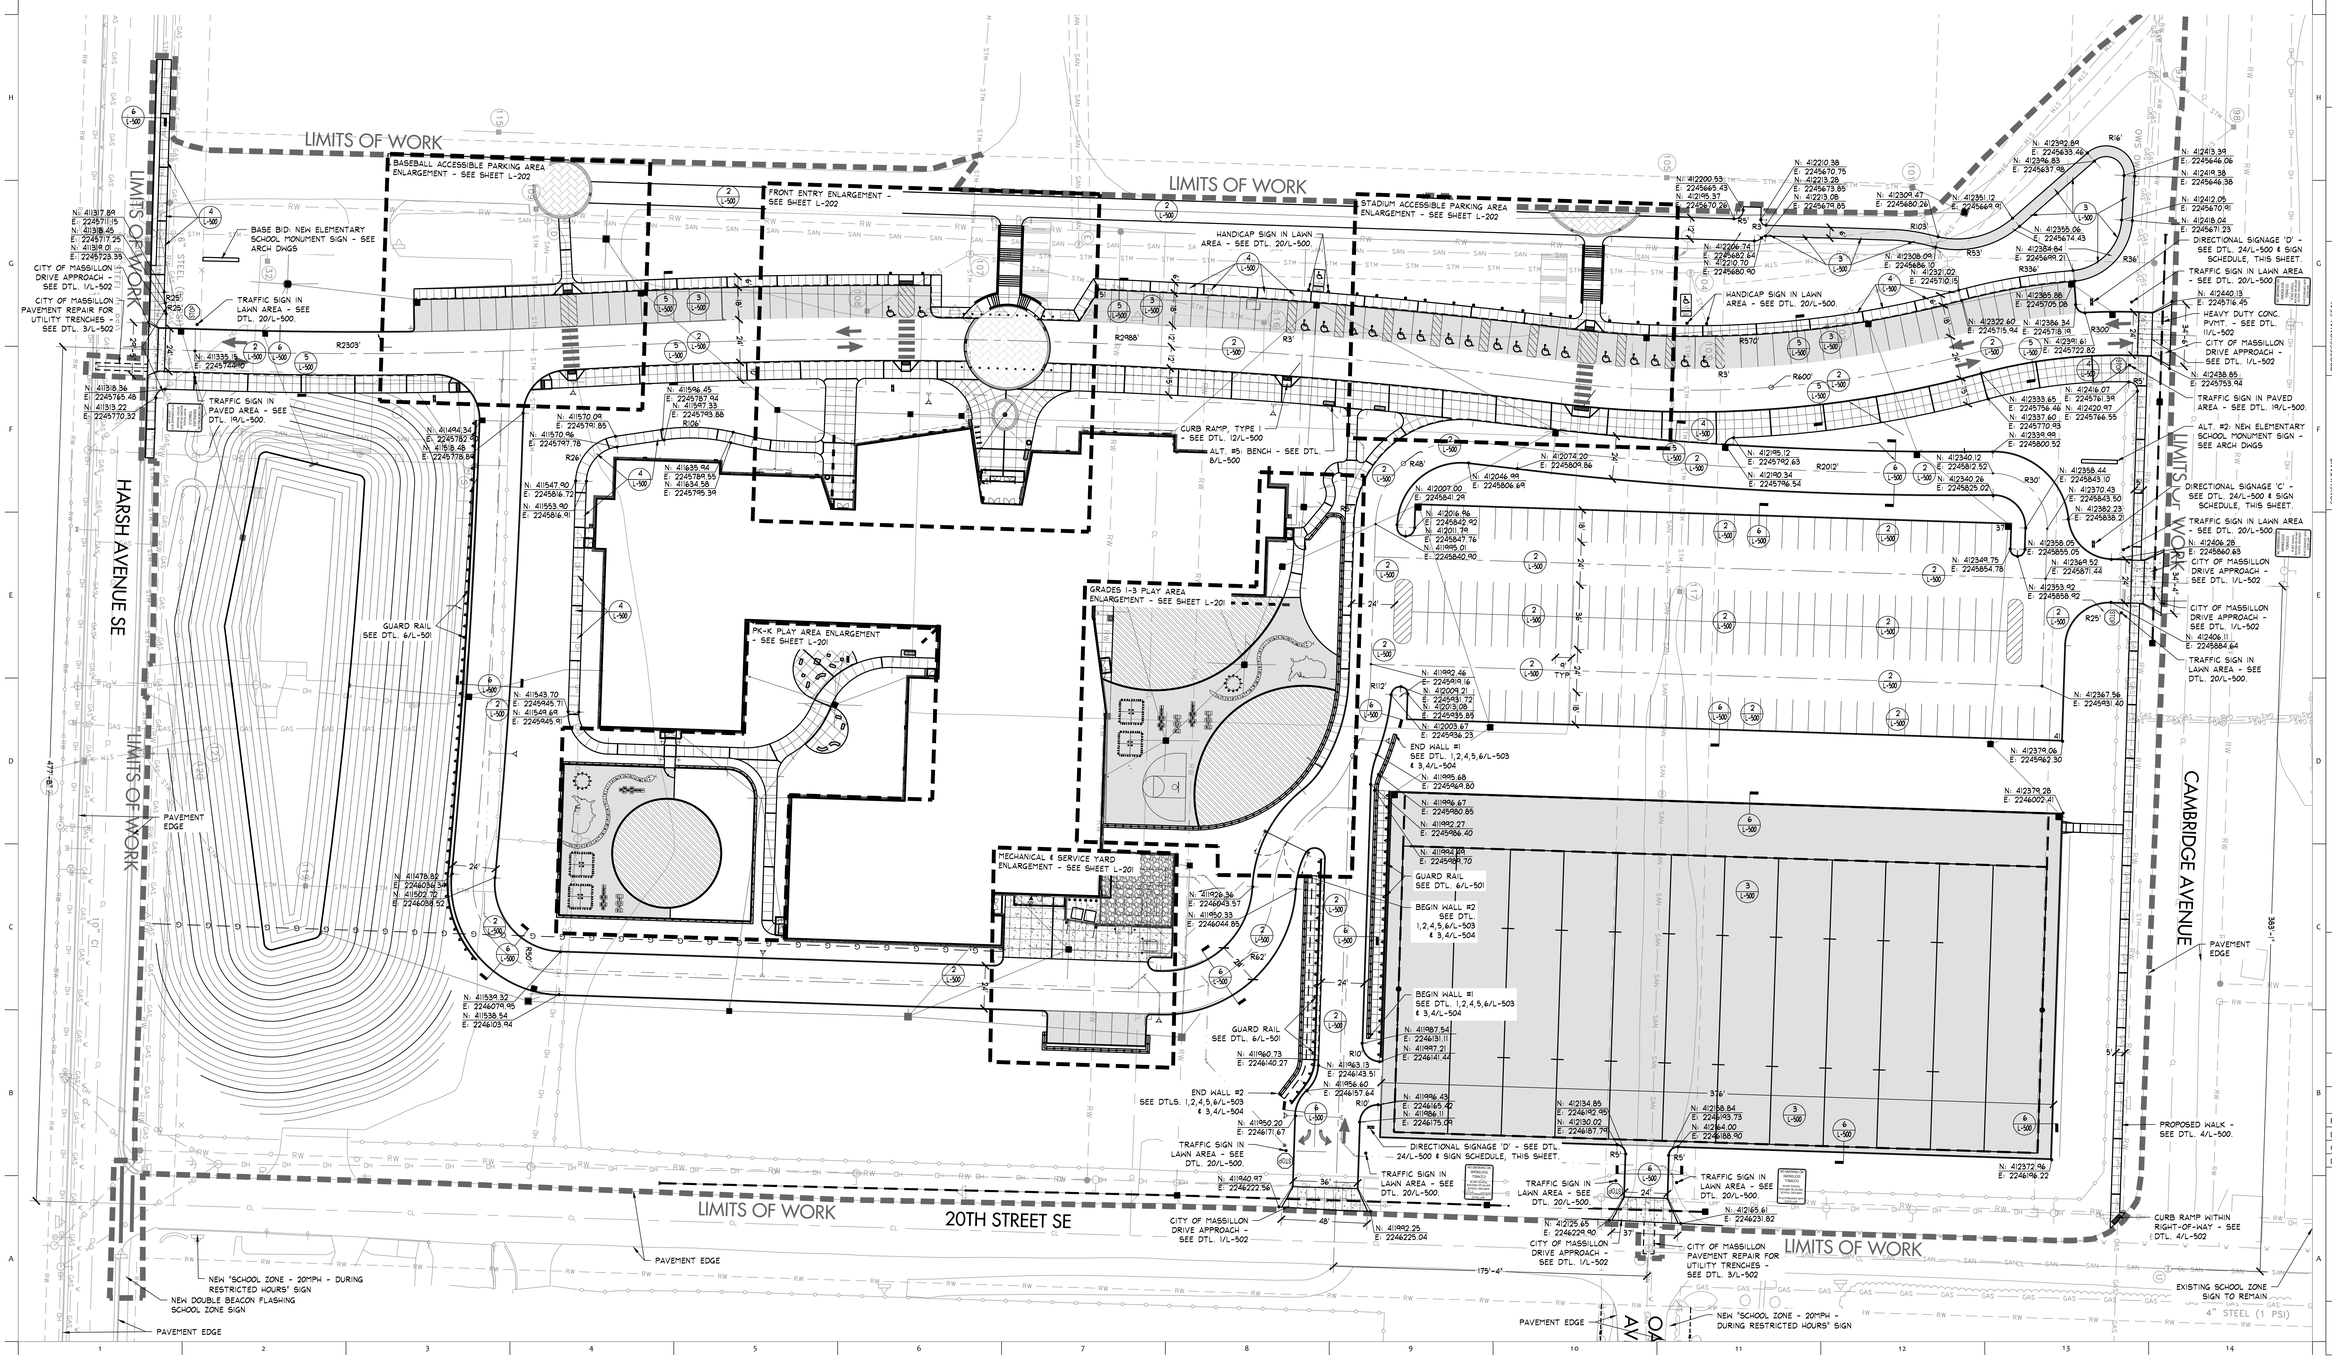

PROJECT NO
2203-2

ARCHITECTURAL VISION GROUP, LTD
ARCHITECTS • PLANNERS
23850 SPERRY DRIVE CLEVELAND, OHIO 44145

STATE OF OHIO LICENSED LANDSCAPE ARCHITECTS
MARIE RUEN DOBLING
9413

CONSULTANTS:
behnke
LANDSCAPE ARCHITECTURE
26055 Emmons Blvd., Suite 2
Bay Village, Ohio 44140
P: 216.289.1100 F: 216.289.8500
E: info@behnkeinc.com

MASSILON CITY SCHOOL EAST SIDE CAMPUS

1 Paul E Brown Dr SE Massillon, OH 44646

MARK	DATE	DESCRIPTION
	7/12/2023	FOR BID AND PERMIT

ISSUED AS:

PROJECT NO	2203-1
DRAWN BY	
CHECKED BY	
DATE	-

SITE LAYOUT

SHEET NO
L-200