GENERAL NOTES

1. ALL FIRE RATED WALLS SHALL EXTEND TO THE UNDERSIDE OF THE STRUCTURE ABOVE WITH FIRE STOP MATERIAL BETWEEN TOP OF WALL AND STRUCTURE. ALL PENETRATIONS THROUGH FIRE RATED WALL (I.E. PIPES, CONDUITS, ETC) SHALL RECEIVE FIRE SEALS. DUCTS PENETRATING FIRE RATED WALLS SHALL RECEIVE FIRE DAMPERS EQUAL TO THE RATING OF THE WALL CONTRACTOR SHALL MAINTAIN THE FIRE RATING OF WALLS RECEIVING RECESSED EQUIPMENT AND/OR BUILDING ACCESSORIES.

2. ALL PENETRATIONS AND RECESSES THROUGH ACOUSTICAL WALLS (CMU OR GYPSUM BOARD) SHALL BE CONSTRUCTED TO MAINTAIN THE SOUND RATING OF THE WALL.

3. GENERAL TRADES CONTRACTOR(S) SHALL COORDINATE WITH PLUMBING CONTRACTOR FOR THE EXACT LOCATION OF ACCESS PANELS IN TOILET ROOMS.

4. CONTROL JOINTS AT GYPSUM WALLS SHALL BE PER SPECIFICATION U.N.O. CONTRACTOR SHALL SUBMIT PLAN INDICATING ALL GYPSUM WALL BOARD CONTROL JOINT LOCATIONS FOR REVIEW AND APPROVAL BY THE ARCHITECT.

5. ALL FLOOR, CEILING, WALL AND ROOF PENETRATIONS SHALL BE COORDINATED FOR SIZE AND LOCATION WITH DISCIPLINE REQUIRING THE PENETRATION. OPENINGS AROUND PENETRATIONS SHALL BE CLOSED OR SEALED BY THE CONTRACTOR REQUIRING THE PENETRATION.

6. INTERIOR PARTITIONS ARE DIMENSIONED TO FACE OF GYPSUM BOARD OR MASONRY EXCLUSIVE OF FINISH MATERIAL SUCH AS CERAMIC TILE. THE CONTRACTOR SHALL COORDINATE FINISH DIMENSIONS WITH FINISH SCHEDULE WHEN CRITICAL TO THE INSTALLATION OF MILLWORK, CASEWORK, OR EQUIPMENT.

7. CONTRACTORS SHALL VISIT THE SITE AND BE KNOWLEDGEABLE OF CONDITIONS THEREON, THEY SHALL INVESTIGATE, VERIFY, AND BE RESPONSIBLE FOR CONDITIONS OF THE PROJECT AND SHALL NOTIFY THE OWNER OF ANY CONDITIONS REQUIRING MODIFICATION BEFORE PROCEEDING WITH THE WORK.

8. CONTRACTORS SHALL FURNISH AND INSTALL WOOD BLOCKING STIFFENERS, BRACING, BACKING PLATES, AND SUPPORTING BRACKETS, REQUIRED FOR THE PROPER INSTALLATION OF CASEWORK, TOILET ROOM ACCESSORIES AND TOILET PARTITIONS AS WELL AS WALL MOUNTED FURNISHING AND SUSPENDED MECHANICAL, ELECTRICAL AND/OR MISCELLANEOUS EQUIPMENT.

9. UNLESS NOTED OTHERWISE OR DIMENSIONED ON PLANS, JAMBS OF HOLLOW METAL DOOR FRAMES SHALL BE SET 4" FROM FACE OF ADJACENT WALL (GYPSUM BOARD OR CMU) ON THE HINGE SIDE.

10. ALL INTERIOR CMU WALLS SHALL BE ANCHORED TO THE FLOOR OR ADJACENT STRUCTURES (I.E. C.I.P. WALLS OR COLUMNS) WITH SURFACE MOUNTED CORRUGATED STRAP ANCHORS, OR AS SHOWN ON THE STRUCTURAL DRAWINGS WHICH SHALL TAKE PRECEDENCE OVER ARCHITECTURAL DRAWINGS AND DETAILS. DUE TO PHASING OF THE WORK EMBED ATTACHMENTS AT C.I.P. CONCRETE WALLS ARE NOT ALLOWED. CONTRACTOR SHALL SUBMIT METHOD OF ATTACHMENT FOR REVIEW AND APPROVAL BY THE ARCHITECT IF DIFFERENT FROM THE CONSTRUCTION DOCUMENTS.

11. ALL EXTERIOR CMU WALLS SHALL BE ANCHORED TO THE FLOOR SLAB AS SHOWN ON STRUCTURAL DRAWINGS.

12. GYPSUM WALL PARTITIONS (EXCEPT SOUND PARTITIONS) SHALL EXTEND A MINIMUM OF 8" ABOVE THE CEILING (U.N.O) GYPSUM WALLS FURRED ONTO CMU WALLS SHALL EXTEND TO THE SAME HEIGHT ABOVE CEILING AS THE CMU WALL (U.N.O).

13. CONTRACTOR SHALL SUBMIT DRAWINGS FOR ARCHITECT'S REVIEW AND APPROVAL LOCATING AND SIZING ALL ACCESS PANELS AT GYPSUM BOARD CEILINGS, SOFFITS, AND WALLS. THESE DRAWINGS SHALL BE INCLUDED WITH THE COORDINATION DRAWING REQUIREMENT PER SPECIFICATION.

14. SQUARE FOOTAGES FOR INFORMATIONAL PURPOSES ONLY.

15. ALL STUD WALLS ARE GYPSUM BOARD BOTH SIDES TO DECK UNLESS NOTED OTHERWISE.

FIRE SEPARATION NOTES

1. ALL PENETRATIONS THROUGH FIRE RATED WALLS SHALL BE SEALED WITH APPROVED FIRE RATED SEALANT, MINERAL WOOL OR OTHER APPROVED MATERIALS TO MAINTAIN FIRE RATING.

2. ALL DUCT PENETRATIONS THROUGH RATED WALLS SHALL RECEIVE FIRE DAMPERS MATCHING THE WALL RATING.

ABBREVIATIONS

&	AND
@	AT
AB	ANCHOR BOLT
A/C	AIR CONDITIONING
ACC	ACCESSIBLE
ACT	ACOUSTICAL TILE
AP	ACCESS PANEL
AD	AREA DRAIN
ADDL	ADDITIONAL
ADDM	ADDENDUM
ADJ	ADJUST(ABLE)
AFF	ABOVE FINISH FLOOR
ALT	ALTERNATE
ALUM	ALUMINUM
APPROX	APPROXIMATE(LY)
ARCH	ARCHITECTURAL
ASPH	ASPHALT
BD	BOARD
BLDG	BUILDING
BRK	BRICK
BLKG	BLOCKING
BM	BEAM
BOT	BOTTOM
CLG DIFF	CEILING DIFFUSER
CLG REG	CEILING REGISTER
CLKG	CAULKING
CLO	CLOSET
CRS	COURSES
CNTR	COUNTER
CO	CLEAR OPENING
CONF	CONFERENCE
CORR	CORRIDOR
CPT	CARPET
CJ	CONTROL JOINT
CLR	CLEAR
CMU	CONCRETE MASONRY UNIT
CT	CERAMIC TILE
COL	COLUMN
CONC	CONCRETE
CTR	CENTER
CONST	CONSTRUCTION
CONT	CONTINUOUS
CONTR	CONTRACTOR
CU	CUBIC
CUH	CABINET UNIT HEATER
DA	DOUBLE ACTING
DBL	DOUBLE
DEG	DEGREE
DET	DETAIL
DEPT	DEPARTMENT
DIM	DIMENSION
DF	DRINKING FOUNTAIN
DN	DOWN
DIFF	DIFFUSER
DISP	DISPENSER
DK	DARK
DR	DOOR
DR OPNG	DOOR OPENING
DWG(S)	DRAWING(S)
EA	EACH
EE	ELEVATOR
ELECT	ELECTRICAL
ELEV	ELEVATION
ENCL	ENCLOSURE
EMER	EMERGENCY
EPB	ELECTRICAL PANELBOARD
EQ	EQUAL
EQUIP	EQUIPMENT
ENTR	ENTRANCE
EXIST	EXISTING
EXH	EXHAUST
EXT	EXTERIOR
EXPD	EXPOSED
FA	FIRE ALARM
FAI	FRESH AIR INTAKE
FD	FLOOR DRAIN
FDN	FOUNDATION
FHC	FIRE HOSE CABINET
FEC	FIRE EXTINGUISHER CABINET
FIN FLR	FINISH FLOOR
FIN GR	FINISH GRADE
FIN	FINISH
FIXT	FIXTURE
FLASH	FLASHING
FLUOR	FLUORESCENT
FLR	FLOOR
FOC	FACE OF CONCRETE
FOF	FACE OF FINISH
FOM	FACE OF MASONARY
FOS	FACE OF SLAB
FP	FIREPROOF(ING)
F/R	FIRE RESISTANT
FRP	FIBER REINFORCED PLASTIC
FT	FOOT, FEET
FTG	FOOTING
FUR	FURRING
FURN	FURNISH(ED)
FUT	FUTURE
GA	GAUGE
GALV	GALVANIZE
GEN	GENERAL
GC	GENERAL CONTRACTOR
GL	GLASS
GRD	GROUND
GB	GRAB BAR
GD	GUTTER DRAIN
GLZD	GLAZED
GR	GRADE
GRAV	GRAVEL
GRD RL	GUARD RAIL
GYP	GYPSUM
GYP BD	GYPSUM BOARD
HDBD	HARDBOARD
HDR	HEADER
HORIZ	HORIZONTAL
HP	HIGH POINT
HDW	HARDWARE
HDWD	HARDWOOD
HT	HEIGHT
HTR	HEATER
HVAC	HEATING VENTILATING AIR CONDITIONING
HYD	HYDRANT
INSUL	INSULATION
IN	INCH, INCHES
INCL	INCLUDE(S), INCLUDED
IND	INDIVIDUAL
INT	INTERIOR
INV	INVERT
JAN	JANITOR
JAN CLO	JANITOR'S CLOSET
JF	JOINT FILLER
JT	JOINT

KIT	KITCHEN
KO	KNOCKOUT
KPL	KICK PLATE
LC	LEAD COAT(ED)
LD	LINEAR DIFFUSER
LT	LIGHT
LT WT	LIGHT WEIGHT
LG	LONG
LTL	LINTEL
LP	LOW POINT
LTG	LIGHTING
LAB	LABORATORY
LAM	LAMINATED
LAV	LAVATORY
LB	POUND
MAS	MASONRY
MATL	MATERIAL
MCF	METAL CAP FLASHING
MECH	MECHANICAL
MET	METAL
MFR	MANUFACTURER
MIN	MINIMUM
MISC	MISCELLANEOUS
MEMB	MEMBRANE
MO	MASONRY OPENING
MTD	MOUNTED
MH	MANHOLE
MIRR	MIRROR
MLDG	MOULDING
MOD	MODULE, MODULAR
MTG	MOUNTING, MEETING
MULL	MULLION
MACH	MACHINE
MARK BD	MARKER BOARD
NO	NUMBER
NAT	NATURAL
NEG	NEGATIVE
NIC	NOT IN CONTRACT
NOM	NOMINAL
NTS	NOT TO SCALE
OA	OVERALL
OAD	OVERALL DIMENSION
OC	ON CENTER
OFF	OFFICE
OH	OVERHEAD
OPNG	OPENING
OPP	OPPOSITE
OPP HD	OPPOSITE HAND
ORG	ORGANIZED
OD	OUTSIDE DIAMETER, OUTSIDE DIMENSION
OF/CI	OWNER FURNISHED, CONTRACTOR INSTALLED
OF/OI	OWNER FURNISHED, OWNER INSTALLED
PART BD	PARTICLE BOARD
PB	PUSH BUTTON
PC	PIECE
PCC	PRECAST CONCRETE
PERIM	PERIMETER
PERP	PERPENDICULAR
PLBG	PLUMBING
PR	PAIR
PG	PAGE
PL	PROPERY LINE, PLATE
PLAM	PLASTIC LAMINATE
PLAS	PLASTER
PLYWD	PLYWOOD
PT	PAINT
PTD	PAINTED
PNT	POINT
PM	PRESSED METAL
PNL	PANEL
POL	POLISHED
POS	POSITIVE
PP	PUSH PAD
PPGL	POLISHED PLATE GLASS
PRKG	PARKING
PVC	POLYVINYL CHLORIDE
QT	QUARRY TILE
RAD	RADIUS
R	RISER
RA	RETURN AIR
RD	ROOF DRAIN
REF	REFER, REFERENCE
REINF	REINFORCED
REQD	REQUIRED
REV	REVISE (REVISION)
RND	ROUND
RO	ROUGH OPENING
RW	ROADWAY
REFR	REFRIGERATE
REG	REGISTER
RELOC	RELOCATE
REMOD	REMODEL
RESIL	RESILIENT
RET	RETURN
RM	ROOM
RTU	ROOF TOP UNIT
SA	SUPPLY AIR, SINGLE ACTING
SCHED	SCHEDULE
SAN	SANITARY
SECT	SECTION
SHT	SHEET
SC	SOILD CORE
SVCE	SERVICE
SH, S/H	SPRINKLER HEAD
SPEC	SPECIFICATION
SQ	SQUARE
SQ FT	SQUARE FOOT
SHTHG	SHEATHING
SS	STAINLESS STEEL
STA	STATION
STD	STANDARD
STL	STEEL
SP	STANDPIPE
STRUCT	STRUCTURE (AL)
SPKR	SPEAKER
SURR	SURROUND
SUSP	SUSPENDED
SS	SOILD SURFACE
STOR	STORAGE
SYM	SYMBOL
T	TREAD
TEL	TELEPHONE
TMPD	TEMPERED
TC	TOP OF CURB
T/F	TOP OF FOOTING
T/C	TOP OF CONCRETE
T/S	TOP OF STEEL
T/W	TOP OF WALL
T/P	TOP OF PAVEMENT
THK	THICK(NESS)
THRES	THRESHOLD
TV	TELEVISION
TYP	TYPICAL

UC	UNDERCUT
UF	UNDER FLOOR
UH	UNIT HEATER
UL	UNDERWRITERS LABORATORY
UNEX	UNEXCAVATED
UNFIN	UNFINISHED
UNO	UNLESS NOTED OTHERWISE
UR	URINAL
V	VENT
VR	VAPOR RETARDER
VCT	VINYL COMPOSITION TILE
VERT	VERTICAL
VEST	VESTIBULE
VIN	VINYL
VWC	VINYL WALL COVERING
W/	WITH
W/O	WITHOUT
WC	WATER CLOSET
WCO	WALL CLEANOUT
WD	WOOD
WDW	WINDOW
WF	WOOD FINISH
WGL	WIRED GLASS
WH	WALL HANG, WALL HYDRANT
WHCHR	WHEELCHAIR
WS	WIRE MESH
WPG	WATERPROOFING
WP	WORKING POINT
WT	WEIGHT
WWF	WELDED WIRE FABRIC
WWM	WELDED WIRE MESH
XFMR	TRANSFORMER
YD	YARD

GRAPHIC SYMBOL

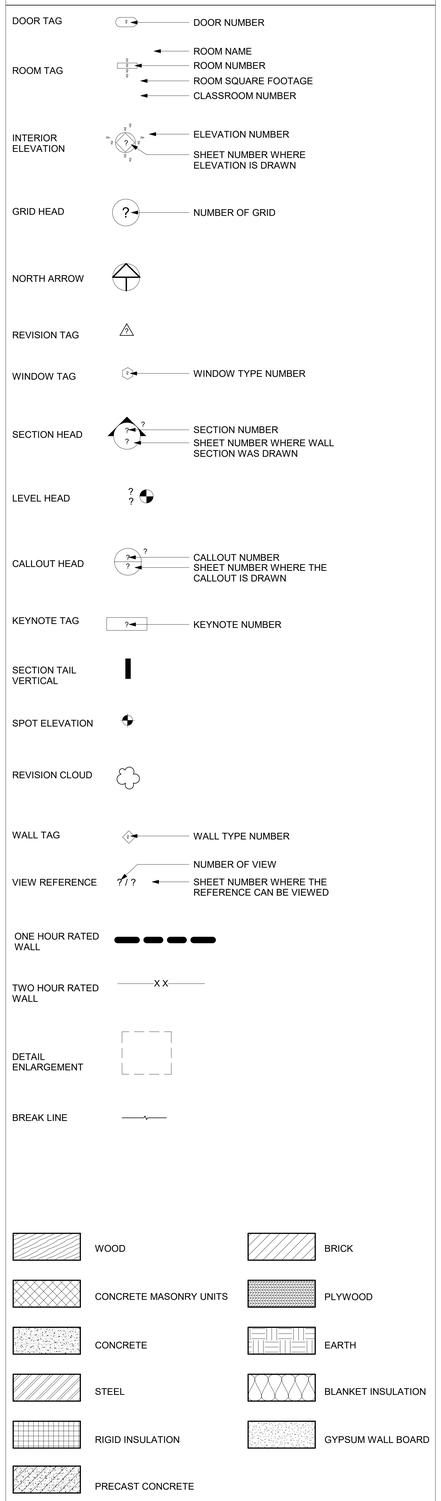

PROJECT NO
2203-2

ARCHITECTURAL VISION GROUP, LTD
ARCHITECTS ◦ PLANNERS
23850 SPERRY DRIVE CLEVELAND, OHIO 44145

PROFESSIONAL SEAL:
STATE OF OHIO SYED S. ABBAS 49376 REGISTERED ARCHITECT
SYED ABBAS, LICENSE #ARC-9193276
EXPIRATION DATE 01/31/2023

CONSULTANT:

MASSILLON CITY SCHOOLS
MASSILLON EAST ELEMENTARY PK-3
1 PAUL E BROWN DRIVE SE, MASSILLON, OHIO 44646
MASSILLON CITY SCHOOL DISTRICT MASSILLON, OHIO

MARK	DATE	DESCRIPTION
	2-2-23	100% BID PERMIT SET

ISSUED AS:

PROJECT NO	2203-2
DRAWN BY	Author
CHECKED BY	Checker
DATE	

ARCHITECTURAL SYMBOLS, LEGENDS AND NOTES

SCALE: 1/4" = 1'-0"

SHEET NO
A-001