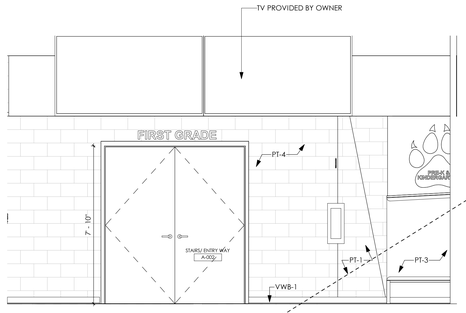

1 STAIRS/ENTRY WAY A-002 NORTH ELEVATION
3/8" = 1'-0"

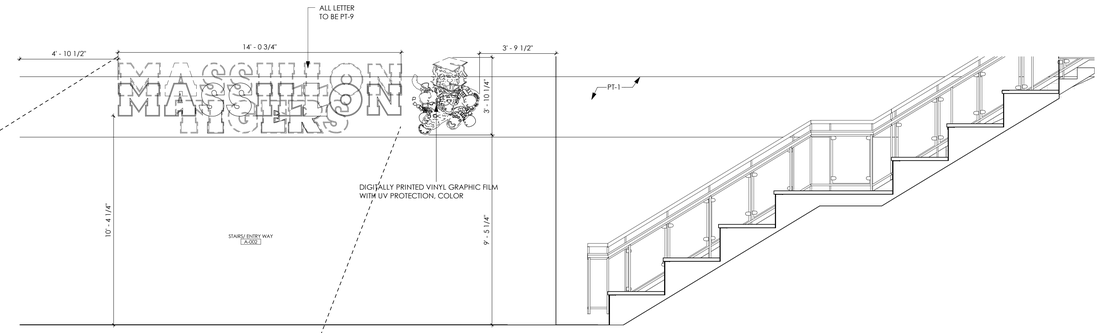

2 STAIRS/ENTRY WAY A-002 EAST ELEVATION
3/8" = 1'-0"

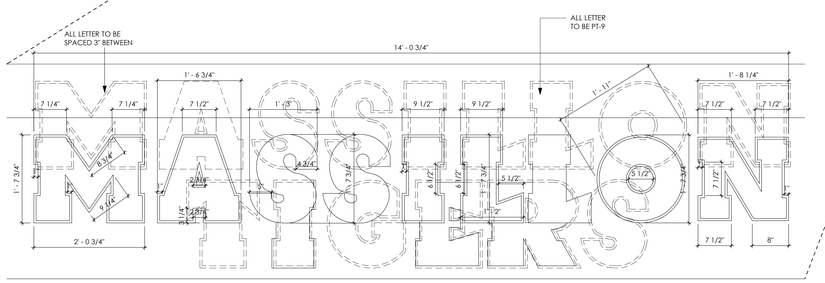

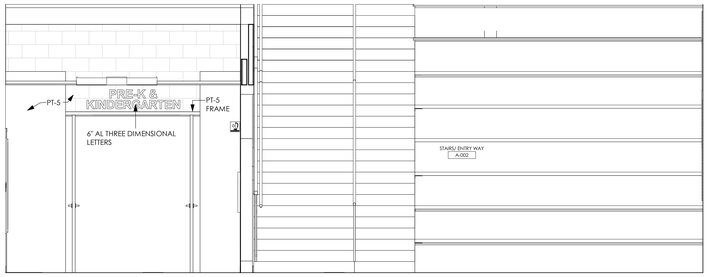

3 STAIRS/ENTRY WAY A-002 SOUTH ELEVATION
3/8" = 1'-0"

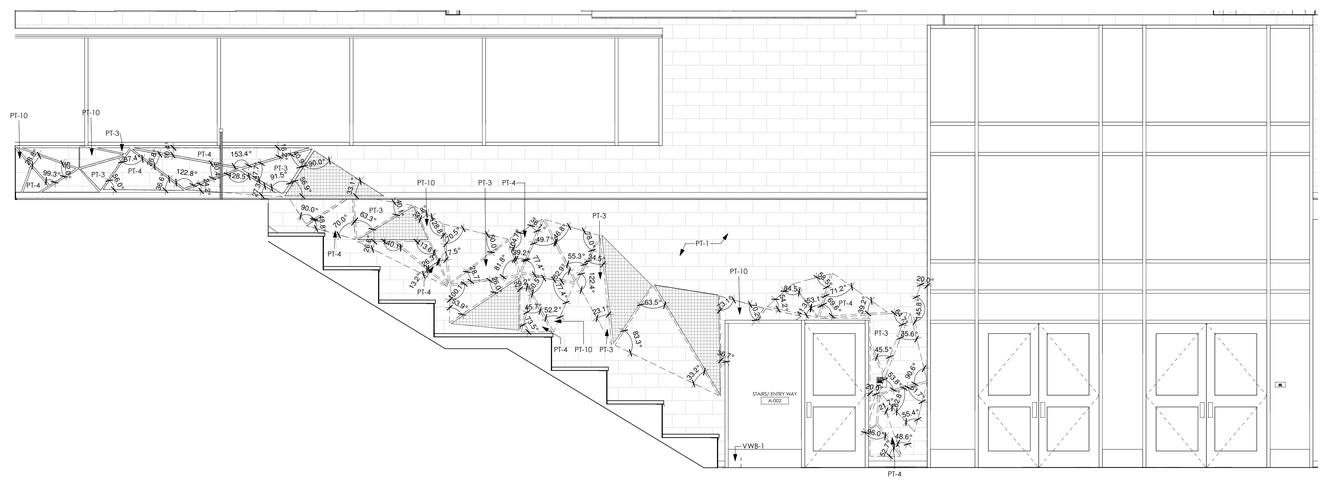

4 STAIRS/ENTRY WAY A-002 WEST ELEVATION
3/8" = 1'-0"

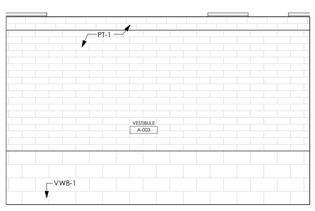

5 VESTIBULE A-003 - NORTH ELEVATION
3/8" = 1'-0"

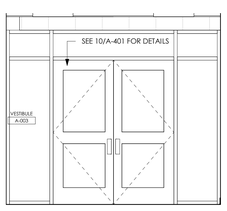

6 VESTIBULE A-003 - EAST ELEVATION
3/8" = 1'-0"

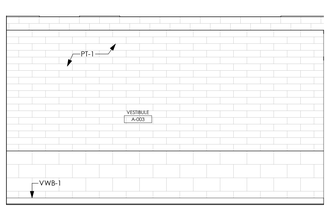

7 VESTIBULE A-003 - SOUTH ELEVATION
3/8" = 1'-0"

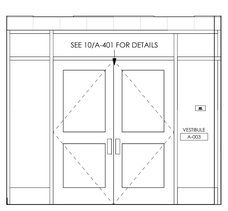

8 VESTIBULE A-003 - WEST ELEVATION
3/8" = 1'-0"

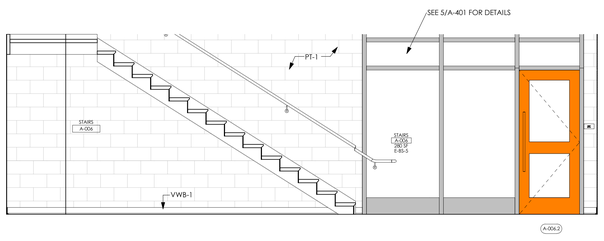

9 STAIRS A-006 - NORTH ELEVATION
3/8" = 1'-0"

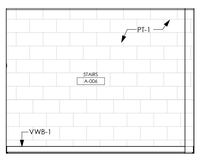

10 STAIRS A-006 - EAST ELEVATION
3/8" = 1'-0"

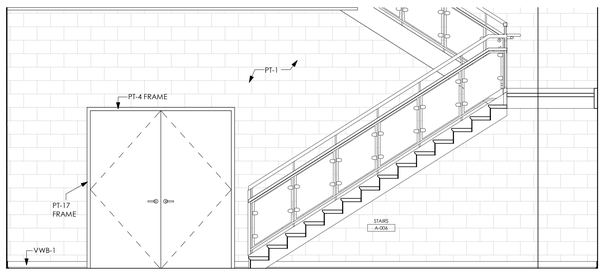

12 STAIRS A-006 - SOUTH ELEVATION
3/8" = 1'-0"

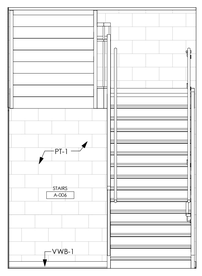

16 STAIRS A-006 - WEST ELEVATION
3/8" = 1'-0"

INTERIOR ELEVATION GENERAL NOTES

1. SEE A-652 FOR FINISH DETAILS
2. SEE A-653 FOR ACOUSTICAL PANEL DETAILS
3. SEE E-550 FOR LOCKER AND CUBBIE DETAILS
4. PAINT 8" ABOVE CEILING, TYP.

PROJECT NO
2203-2

ARCHITECTURAL VISION GROUP, LTD
ARCHITECTS ◦ PLANNERS
23850 SPERRY DRIVE CLEVELAND, OHIO 44145

PROFESSIONAL SEAL:
STATE OF OHIO
SYED S. ABBAS
49376
REGISTERED ARCHITECT
SYED ABBAS, LICENSE #ARC-9319276
EXPIRATION DATE 10/31/2023

CONSULTANT:

MASSILLON CITY SCHOOLS
MASSILLON EAST ELEMENTARY PK-3
1 PAUL E BROWN DRIVE SE, MASSILLON, OHIO 44646
MASSILLON CITY SCHOOL DISTRICT MASSILLON, OHIO

MARK	DATE	DESCRIPTION
	7-22-23	100% BID PERMIT SET

ISSUED AS:

PROJECT NO	2203-2
DRAWN BY	Author
CHECKED BY	Checker
DATE	

UNIT A INTERIOR ELEVATIONS

SCALE: As indicated

SHEET NO
A-256