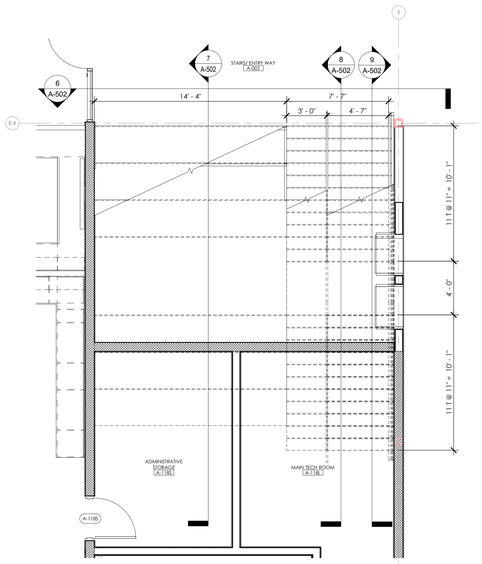

1 ENLARGED STAIR PLAN GATHERING STAIR FIRST FLOOR
1/4" = 1'-0"

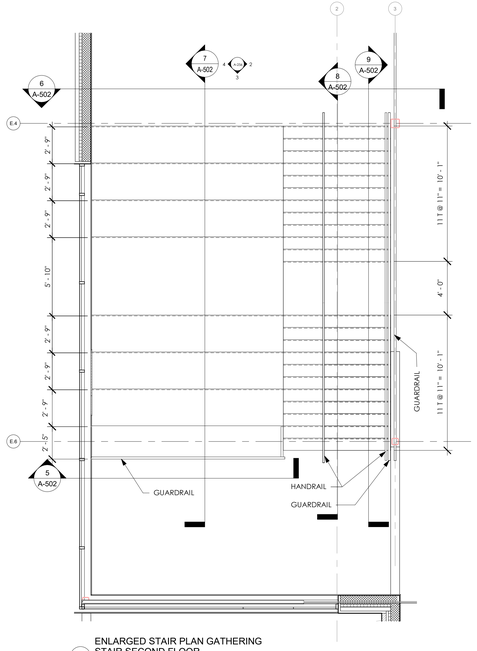

2 ENLARGED STAIR PLAN GATHERING STAIR SECOND FLOOR
1/4" = 1'-0"

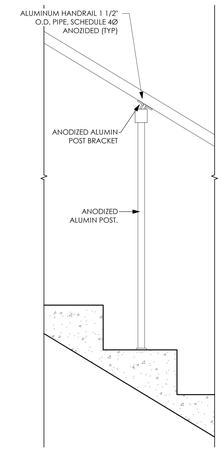

3 HANDRAIL DETAIL
1 1/2" = 1'-0"

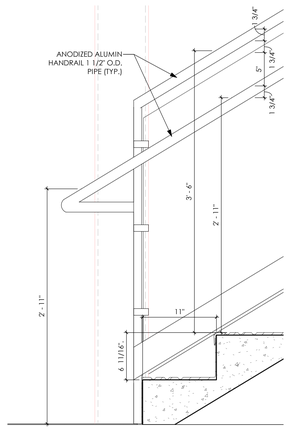

10 RAILING SYSTEM SECTION
1 1/2" = 1'-0"

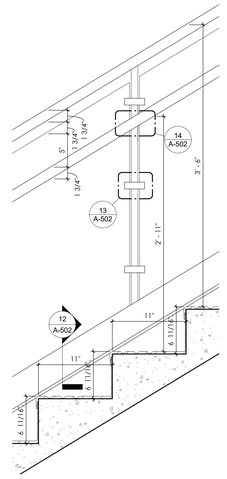

11 RAILING SYSTEM SECTION
1 1/2" = 1'-0"

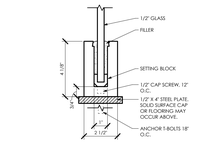

12 HANDRAIL SHOE MOULDING DETAIL - SURFACE MOUNTED
3" = 1'-0"

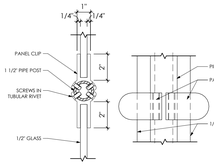

13 HANDRAIL GLASS BRACKET DETAIL
3" = 1'-0"

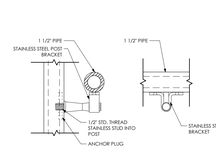

14 HANDRAIL MOUNTING DETAIL
3" = 1'-0"

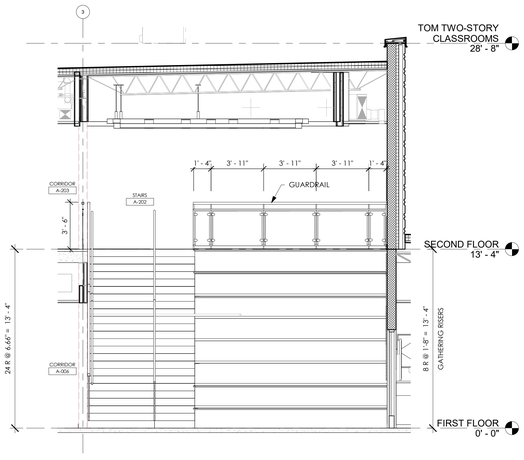

6 GATHERING STAIRS SECTION
1/4" = 1'-0"

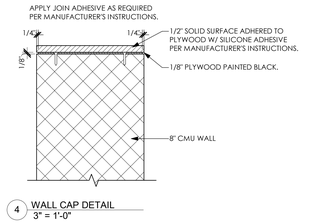

4 WALL CAP DETAIL
3" = 1'-0"

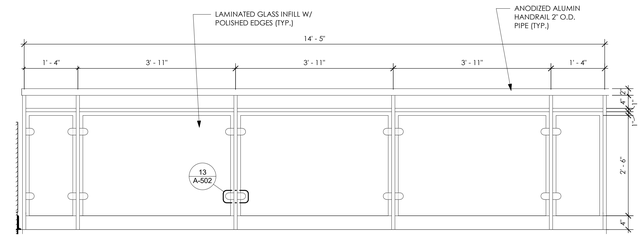

5 GUARDRAIL DETAIL AT GATHERING STAIR
3/4" = 1'-0"

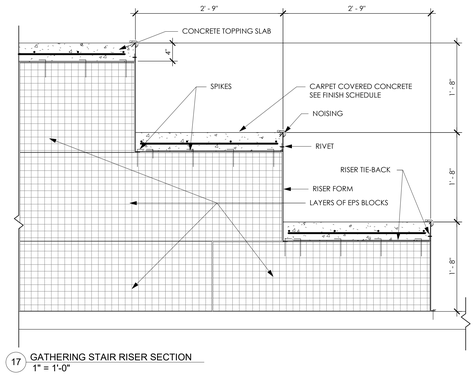

17 GATHERING STAIR RISER SECTION
1" = 1'-0"

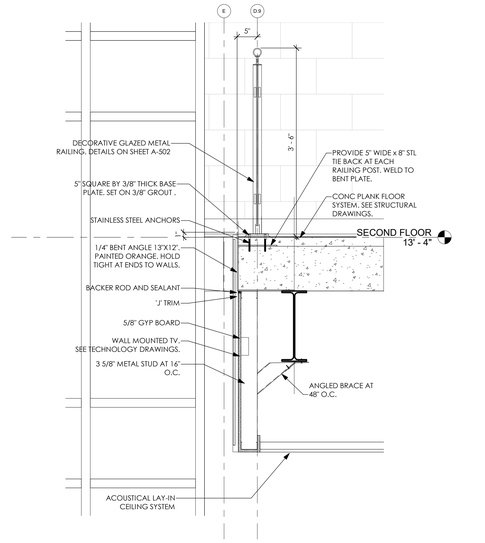

16 GLASS RAILING NORTH
1" = 1'-0"

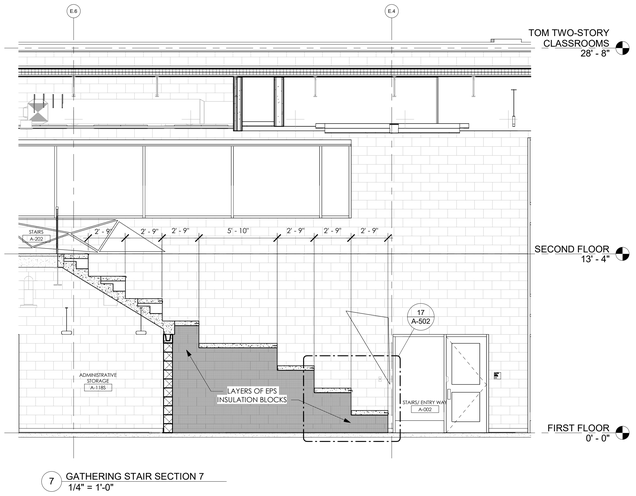

7 GATHERING STAIR SECTION 7
1/4" = 1'-0"

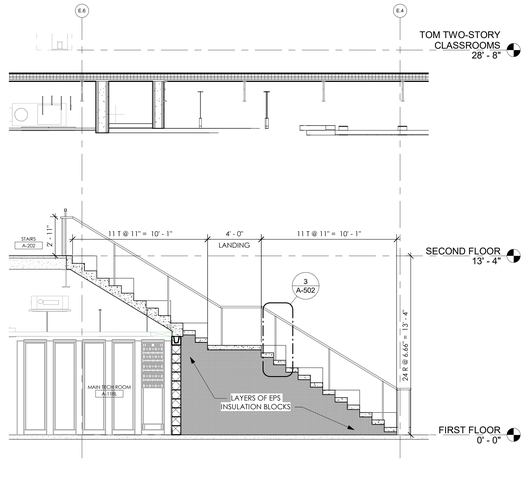

8 STAIRS A-003 SECTION 8
1/4" = 1'-0"

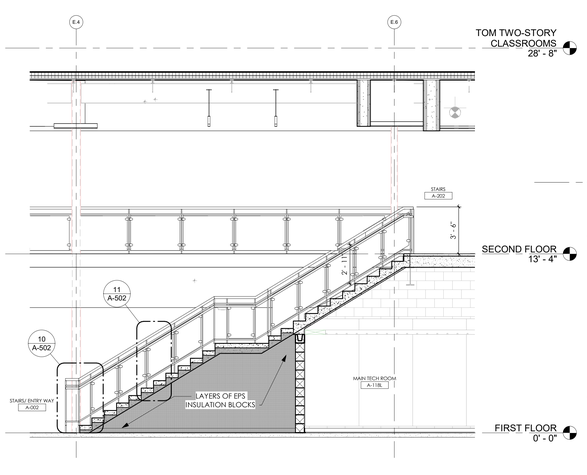

9 STAIRS A-003 SECTION 9
1/4" = 1'-0"

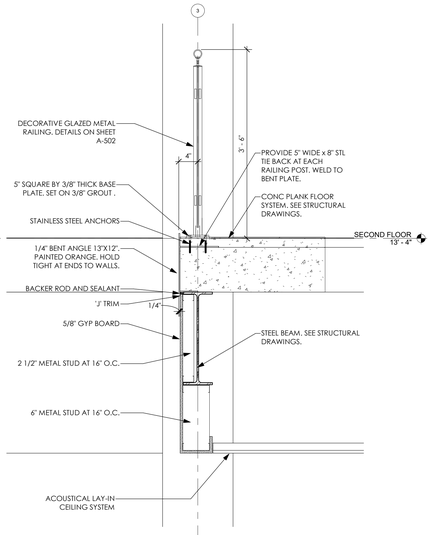

15 GLASS RAILING EAST
1" = 1'-0"

PROJECT NO
2203-2

ARCHITECTURAL VISION GROUP, LTD
ARCHITECTS ○ PLANNERS
23850 SPERRY DRIVE CLEVELAND, OHIO 44145

PROFESSIONAL SEAL:
SYED ABBAS
AMEER
09376
SYED ABBAS, LICENSE #ARC-9310576
EXPIRATION DATE 10/31/2023

CONSULTANT:

MASSILLON CITY SCHOOLS

MASSILLON EAST ELEMENTARY PK-3

1 PAUL E BROWN DRIVE SE, MASSILLON, OHIO 44646
MASSILLON CITY SCHOOL DISTRICT MASSILLON, OHIO

MARK	DATE	DESCRIPTION
2	2-23-23	HVAC BID/ PERMIT SET
ISSUED AS:		

PROJECT NO	2203-2
DRAWN BY	Author
CHECKED BY	Checker
DATE	

STAIR PLANS AND SECTIONS

SCALE: As indicated

SHEET NO
A-502