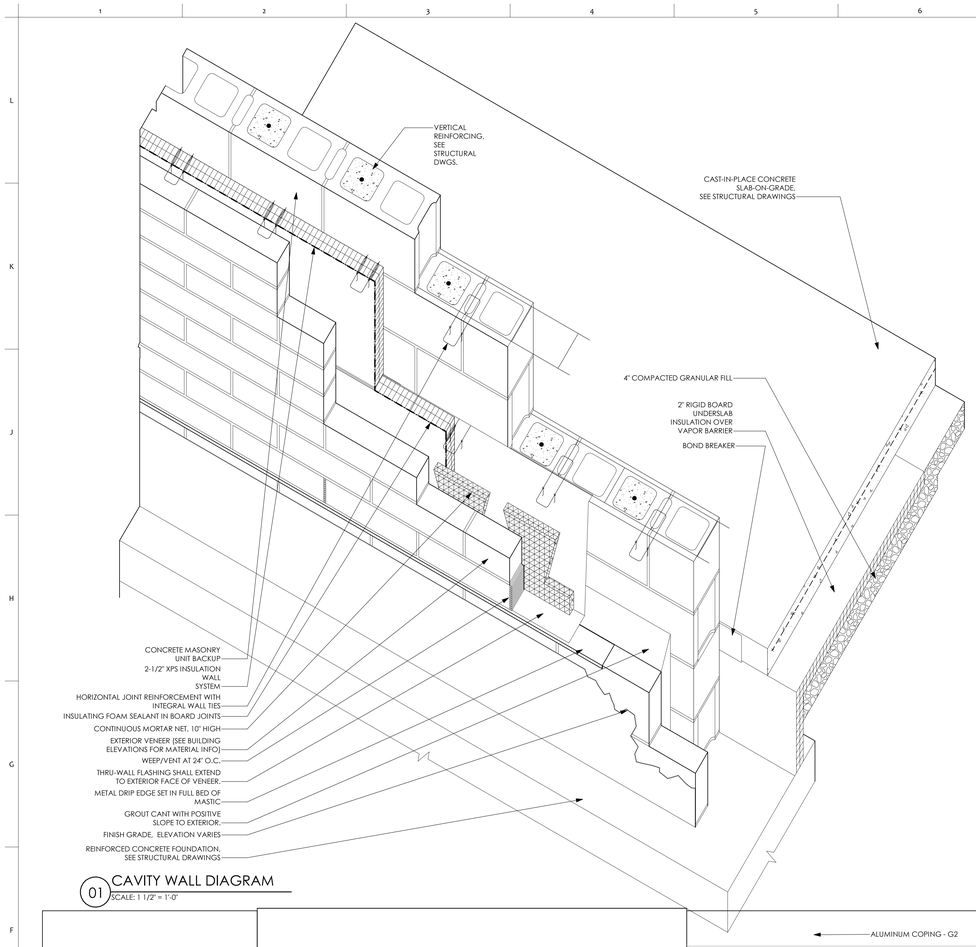

01 CAVITY WALL DIAGRAM
SCALE: 1 1/2" = 1'-0"

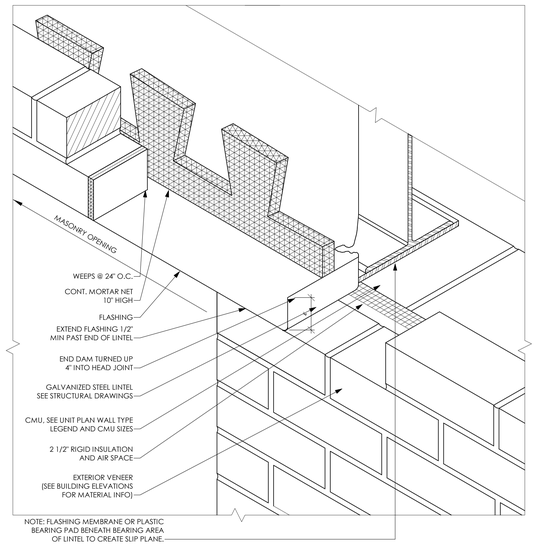

03 TYPICAL END DAM FLASHING AT LINTEL DETAIL
SCALE: NOT TO SCALE

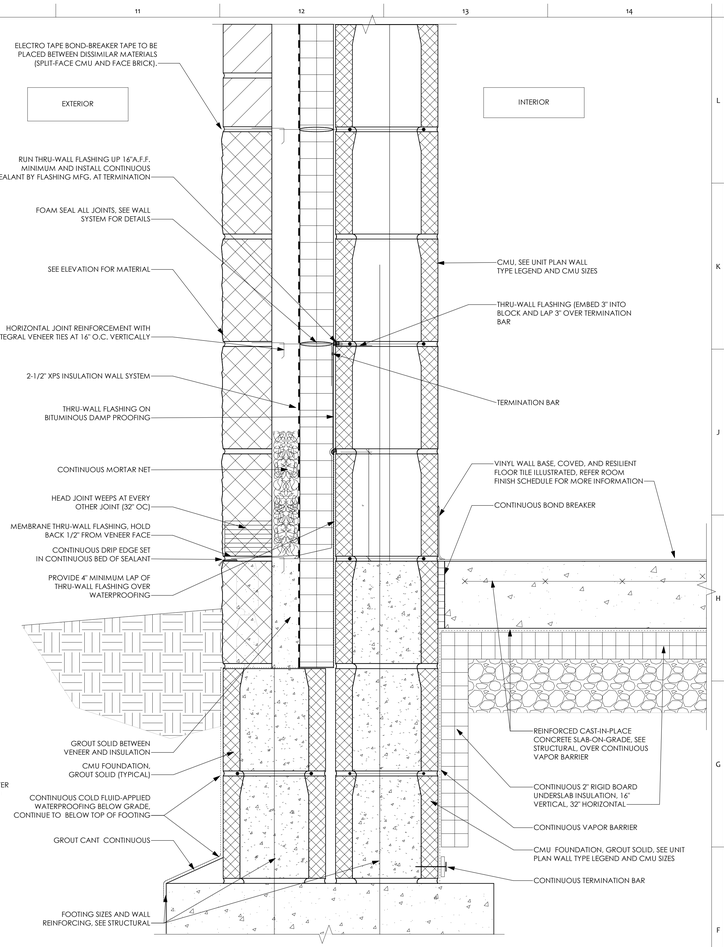

07 TYPICAL FOUNDATION DETAIL
SCALE: 3" = 1'-0"

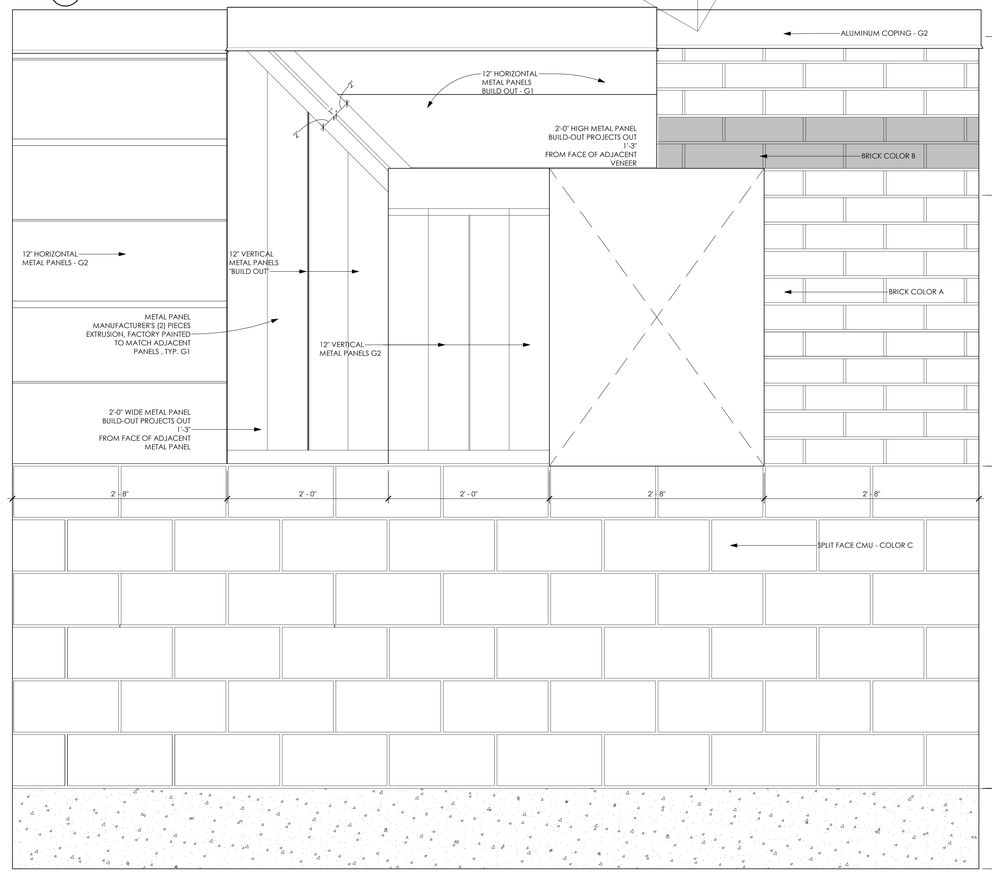

SEE SHEET A-202 FOR EXTERIOR MATERIALS LEGEND.

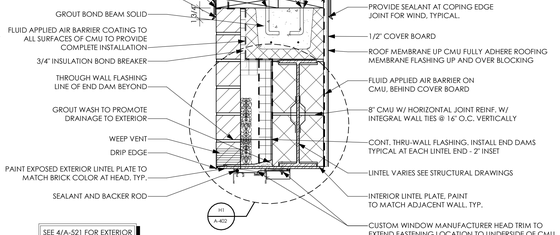

SEE 4/A-521 FOR EXTERIOR MATERIAL/COURSING.

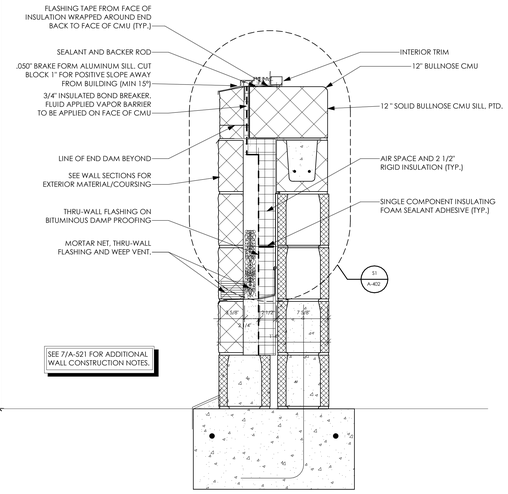

SEE 7/A-521 FOR ADDITIONAL WALL CONSTRUCTION NOTES.

06 MOCK-UP SECTION
SCALE: 1 1/2" = 1'-0"

PROJECT NO 2203-2

ARCHITECTURAL VISION GROUP, LTD
ARCHITECTS ○ PLANNERS
23850 SPERRY DRIVE CLEVELAND, OHIO 44145

PROFESSIONAL SEAL:
SYED S. ABBAS 69376
REGISTERED ARCHITECT
SYED ABBAS, LICENSE #ARC-9310576
EXPIRATION DATE 11/21/2023

CONSULTANT:

MASSILLON CITY SCHOOLS
MASSILLON EAST ELEMENTARY PK-3
1 PAUL E BROWN DRIVE SE, MASSILLON, OHIO 44646
MASSILLON CITY SCHOOL DISTRICT MASSILLON, OHIO

MARK	DATE	ISSUED AS:
	7.22.23	100% BID PERMIT SET

DESCRIPTION

PROJECT NO	2203-2
DRAWN BY	Author
CHECKED BY	Checker
DATE	

MASONRY DETAILS

SCALE: As indicated

SHEET NO
A-521