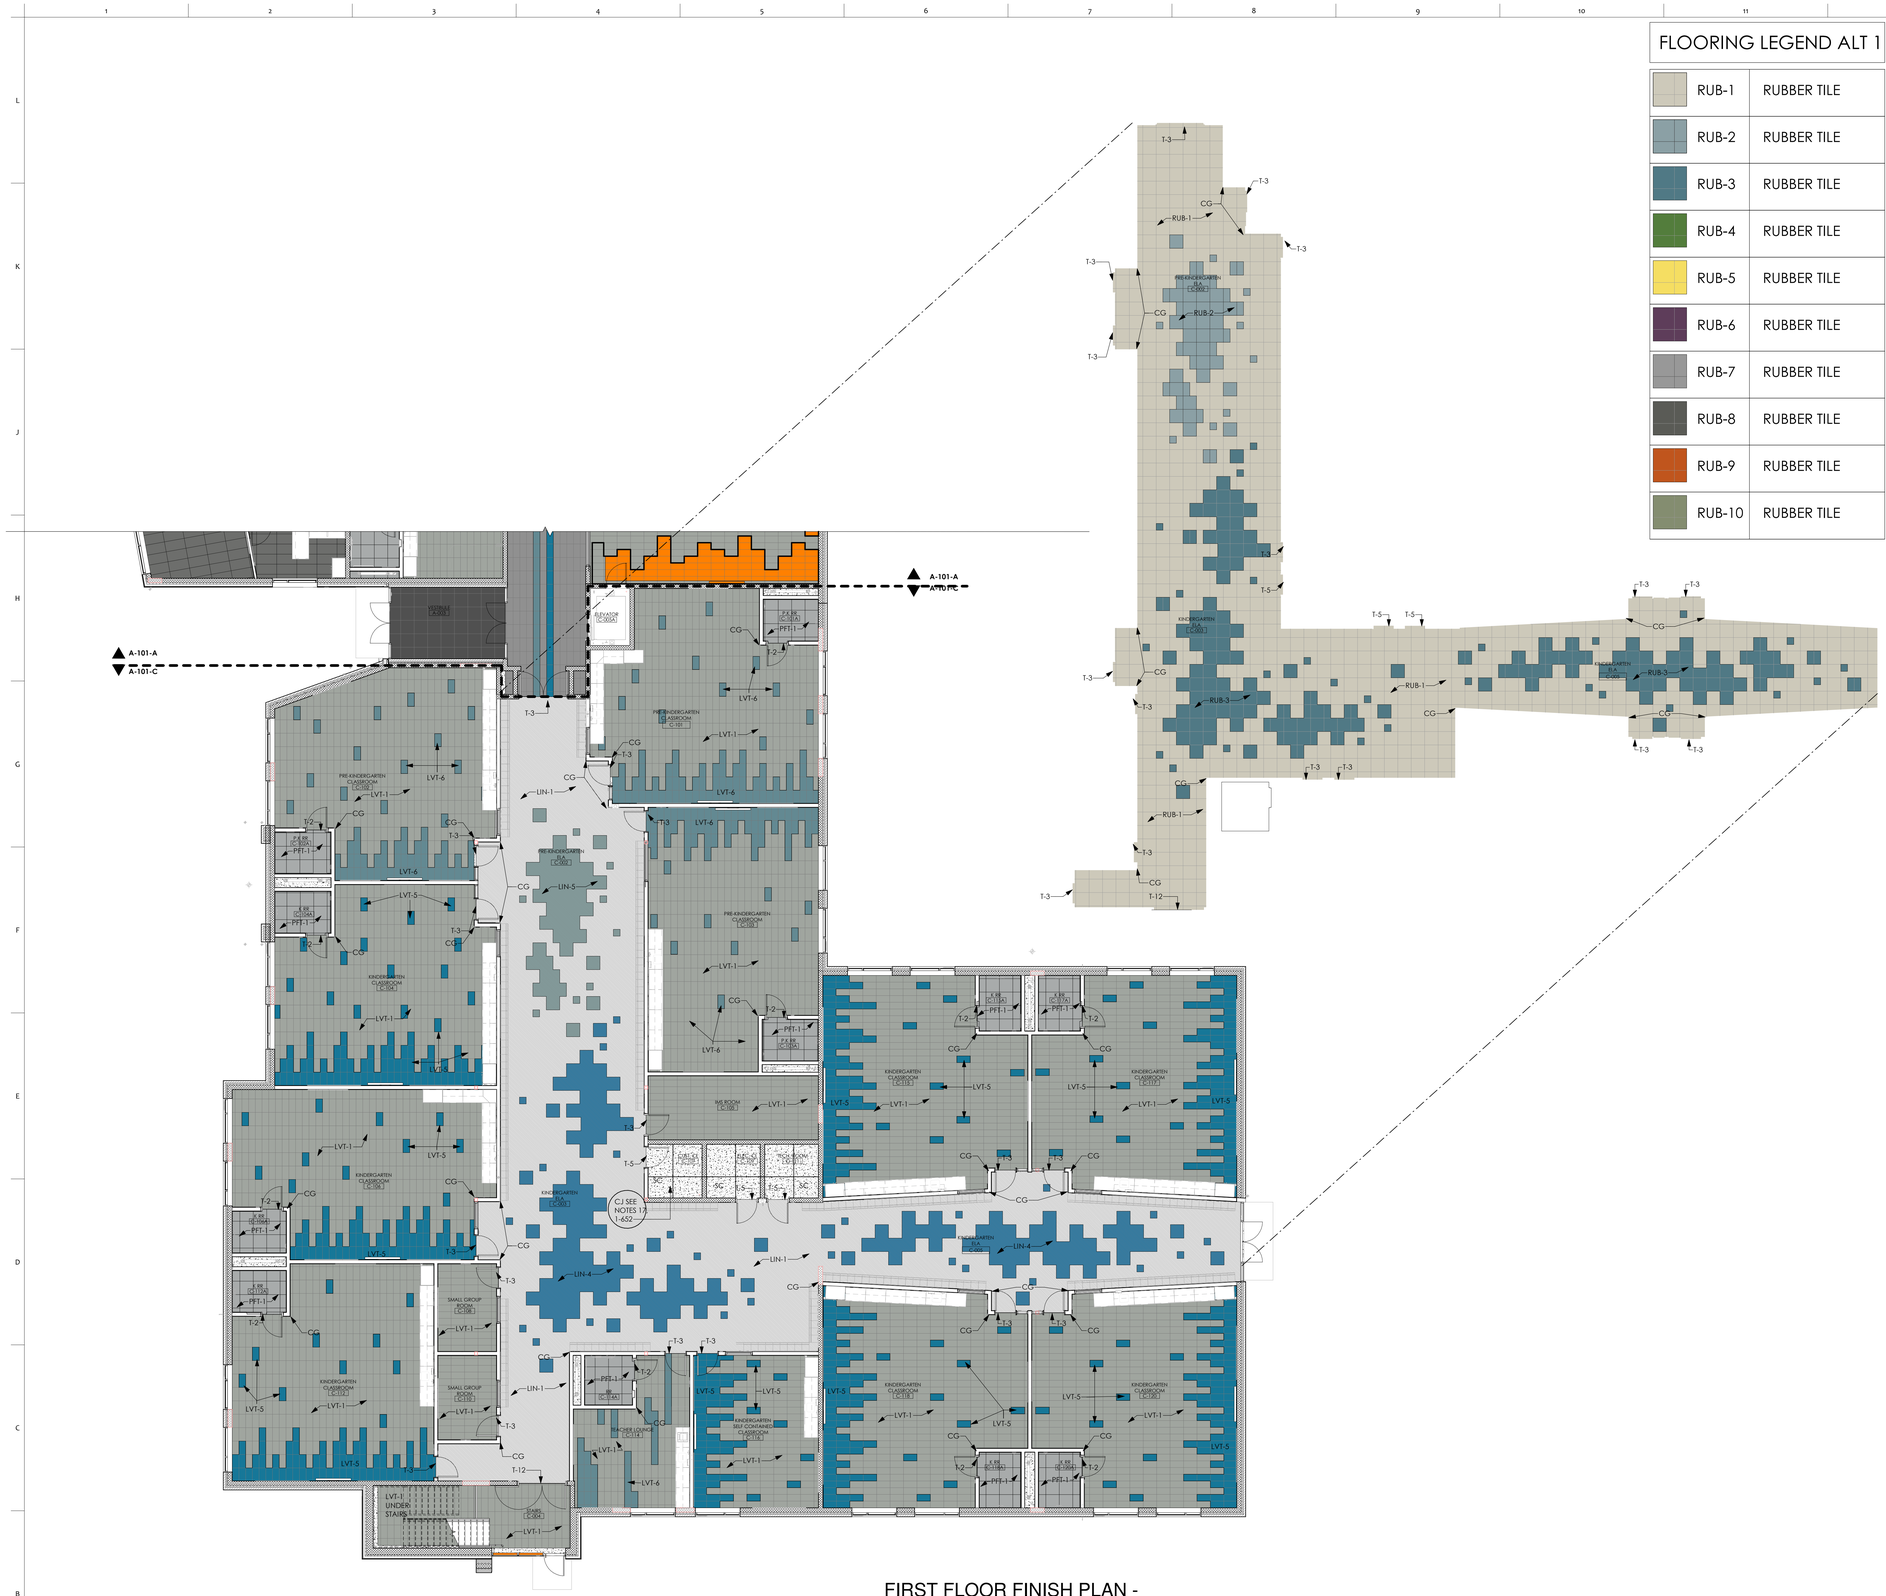

FLOORING LEGEND ALT 1

RUB-1	RUBBER TILE
RUB-2	RUBBER TILE
RUB-3	RUBBER TILE
RUB-4	RUBBER TILE
RUB-5	RUBBER TILE
RUB-6	RUBBER TILE
RUB-7	RUBBER TILE
RUB-8	RUBBER TILE
RUB-9	RUBBER TILE
RUB-10	RUBBER TILE

FLOORING LEGEND

LVT-1	LUXURY VINYL TILE
LVT-2	LUXURY VINYL TILE
LVT-3	LUXURY VINYL TILE
LVT-4	LUXURY VINYL TILE
LVT-5	LUXURY VINYL TILE
LVT-6	LUXURY VINYL TILE
LVT-7	LUXURY VINYL TILE
LVT-8	LUXURY VINYL TILE
LVT-9	LUXURY VINYL TILE
LVT-10	LUXURY VINYL TILE
CPT-1	CARPET TILE
CPT-2	CARPET TILE
CPT-3	CARPET TILE
CPT-4	CARPET TILE
CPT-5	CARPET TILE
CPT-6	CARPET TILE
LIN-1	LINOLEUM
LIN-2	LINOLEUM
LIN-3	LINOLEUM
LIN-4	LINOLEUM
LIN-5	LINOLEUM
LIN-6	LINOLEUM
LIN-7	LINOLEUM
LIN-8	LINOLEUM
PFT-1	PORCELAIN FLOOR TILE
CG	STAINLESS STEEL CORNER GUARD

GENERAL FINISH NOTES

1. ALL LVT MUST BE PROVIDED BY SAME MANUFACTURER TO KEEP A CONSISTENT MATERIAL PATTERN
2. ALL LINOLEUM MUST BE PROVIDED BY SAME MANUFACTURER TO KEEP A CONSISTENT MATERIAL PATTERN
3. SEE INTERIOR ELEVATIONS FOR ACCENT WALL LOCATIONS
4. SEE RESTROOM PLANS AND ELEVATIONS FOR WALL TILE PATTERN
5. SEE FINISH PLAN FOR FLOOR PATTERNS AND TRANSITION LOCATIONS
6. ALL EXPOSED SIDES OF WALL TILE TO BE FINISHED WITH T-1 TRIM. SEE A-652
7. ALL PRODUCTS SHOWN ON MATERIAL SCHEDULE ARE SHOWN AS BASIS OF DESIGN. OTHER MANUFACTURERS THAT MEET SALIENT REQUIREMENTS MAY BE SUBSTITUTED PENDING ARCHITECT APPROVAL
8. SEE FINISH PLANS FOR SEALED CONCRETE CONTROL JOINTS
9. LINOLEUM SEAMS SHALL BE NETT FIT SEAMS IN LIEU OF HEAT WELDED
10. SHOWER CLEARANCE MUST BE 36" MINIMUM FROM FINISH FACE TO FINISH FACE.
11. PLUMBING FIXTURES AND RESTROOM ACCESSORIES MUST MAINTAIN ACCESSIBILITY REQUIREMENTS FROM FINISH DIMENSIONS
12. CONTRACTOR TO PROVIDE BLOCKING BEHIND STUD WALLS WHERE CASEWORK, SHELVING, TECHNOLOGY, RESTROOM ACCESSORIES, ETC. IS MOUNTED
13. WOOD DOOR COLOR TO BE SELECTED BY ARCHITECT FROM MANUFACTURER'S FULL RANGE OF COLORS DURING SHOP DRAWING PHASE
14. HOLLOW METAL DOOR AND FRAME COLOR TO BE PT-1 UNLESS NOTED OTHERWISE ON INTERIOR ELEVATIONS
15. CORNER GUARDS INDICATED ON FINISH PLAN AS 'CG'
16. ALL FLOOR CONTROL JOINTS AS INDICATED ON FINISH PLAN ARE TO BE 1/4 DEPTH OF SLAB THICKNESS. IF JOINT IS GREATER THAN 1/2" DEEP, FILL WITH FOAM BACKER ROD 1/8" WIDER THAN JOINT. FILL ALL JOINTS WITH 100% SOLIDS EPOXY FILLER COLOR MATCHED TO CONCRETE.
17. CONTRACTOR TO PROVIDE WALK OFF MATS AT ALL BUILDING ENTRANCES
18. SEE A-651 FOR FINISH SCHEDULE
19. SEE INTERIOR ELEATIONS FOR GYPSUM CONTROL JOINT LOCATIONS. SEE A-652 FOR DETAIL.
20. CONTINUE FINISH FLOOR UNDER OPEN CASEWORK, TYP.
21. SEEA-652 FOR DETAILS REGARDING THE FLOORING MATERIAL

NORTH

FIRST FLOOR FINISH PLAN - UNIT C

SCALE: 1/16" = 1'-0"

0' 8' 16' 32'

KEY PLAN

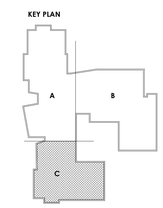

PROJECT NO 2203-2

ARCHITECTURAL VISION GROUP, LTD
ARCHITECTS ◦ PLANNERS
23850 SPERRY DRIVE CLEVELAND, OHIO 44145

PROFESSIONAL SEAL:
SYED S. ABBAS
LICENSED ARCHITECT
9319276
SYED ABBAS, LICENSE #ARC-9319276
EXPIRATION DATE 10/31/2023

CONSULTANT:

MASSILLON CITY SCHOOLS

MASSILLON EAST ELEMENTARY PK-3

1 PAUL E BROWN DRIVE SE, MASSILLON, OHIO 44646
MASSILLON CITY SCHOOL DISTRICT MASSILLON, OHIO

MARK:	DATE	DESCRIPTION
	2-2-23	100% BID PERMIT SET

ISSUED AS:

PROJECT NO	2203-2
DRAWN BY	Author
CHECKED BY	Checker
DATE	

FIRST FLOOR FINISH PLAN - UNIT C

SCALE: As indicated

SHEET NO

A-940-C