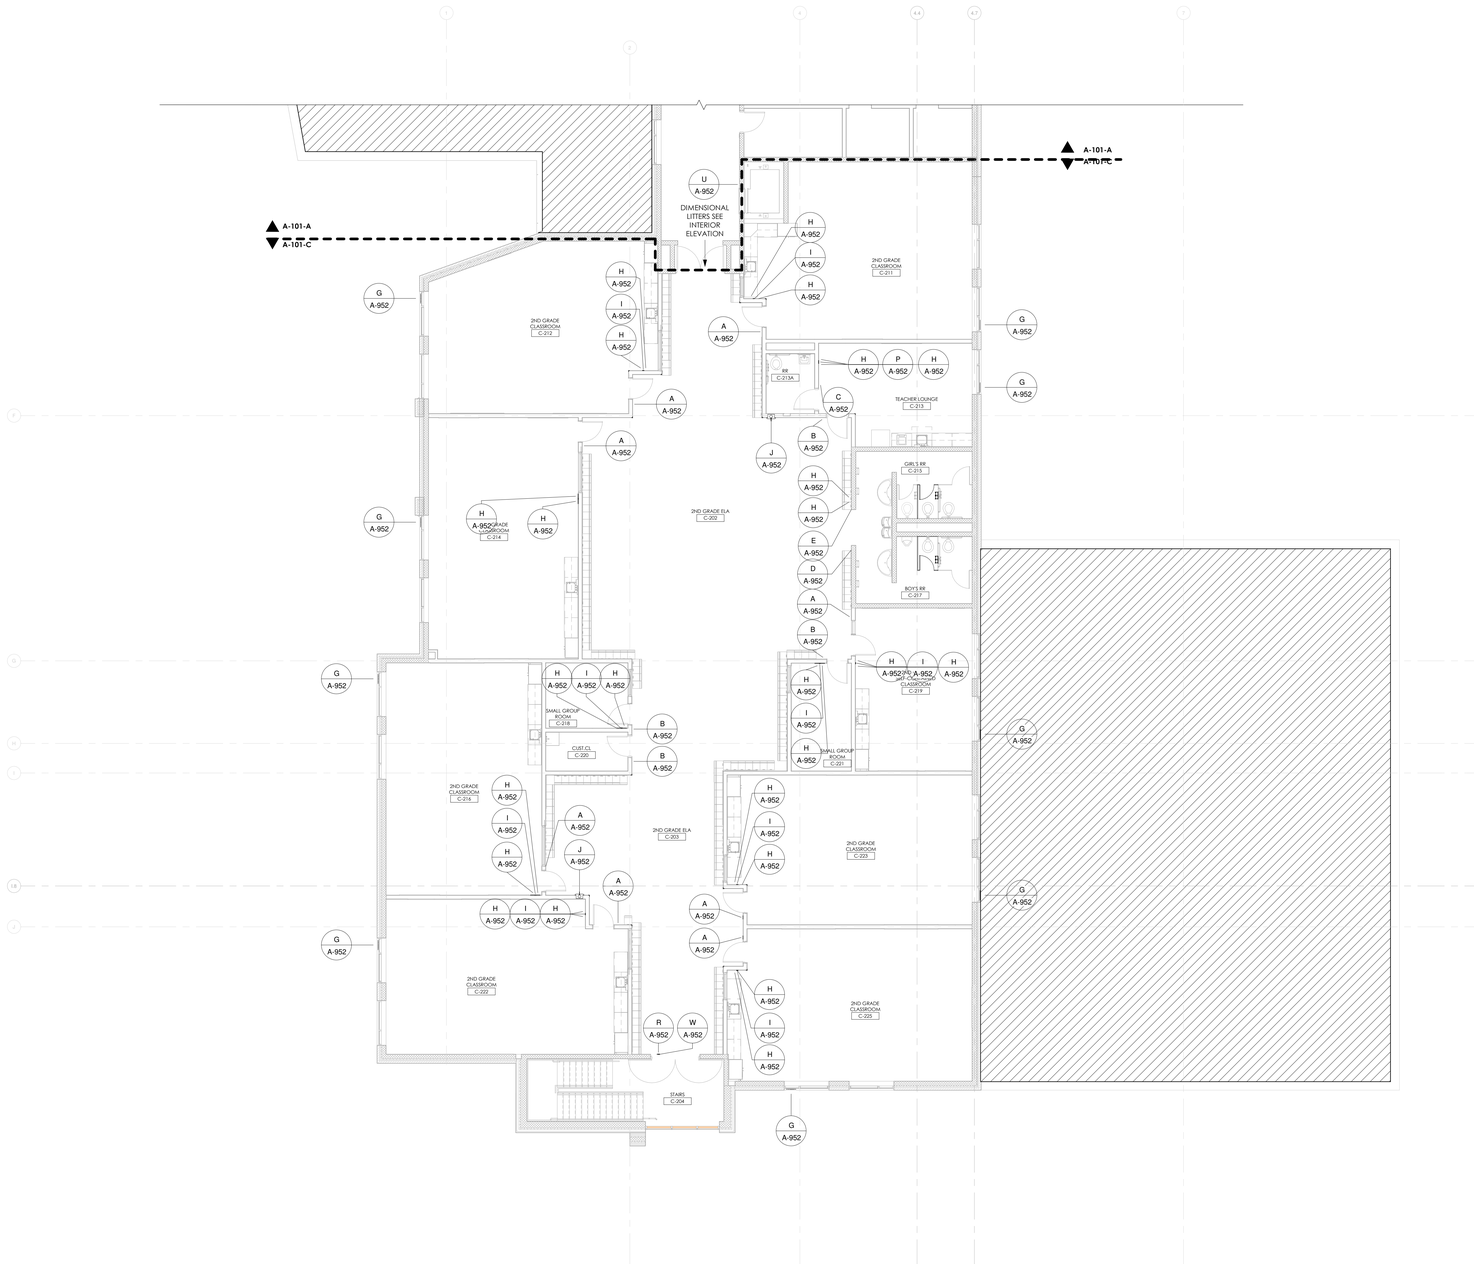

FIRST FLOOR FURNITURE PLAN - UNIT C

SCALE: 1/8" = 1'-0"

0' 4' 8' 16'

KEY PLAN

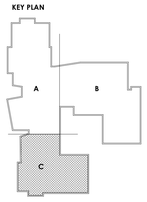

PROJECT NO
2203-2

ARCHITECTURAL VISION GROUP, LTD
ARCHITECTS ◦ PLANNERS
23850 SPERRY DRIVE CLEVELAND, OHIO 44145

PROFESSIONAL SEAL:
SYED S. ABBAS
49376
SYED ABBAS, LICENSE #ARC-9319276
EXPIRATION DATE 12/31/2023

CONSULTANT:

MASSILLON CITY SCHOOLS
MASSILLON EAST ELEMENTARY PK-3
1 PAUL E BROWN DRIVE SE, MASSILLON, OHIO 44646
MASSILLON CITY SCHOOL DISTRICT MASSILLON, OHIO

MARK	DATE	DESCRIPTION
	7-12-23	100% BID PERMIT SET

ISSUED AS:

PROJECT NO	2203-2
DRAWN BY	Author
CHECKED BY	Checker
DATE	

SECOND FLOOR SIGNAGE PLAN - UNIT C

SCALE: 1/8" = 1'-0"

SHEET NO
A-951-C