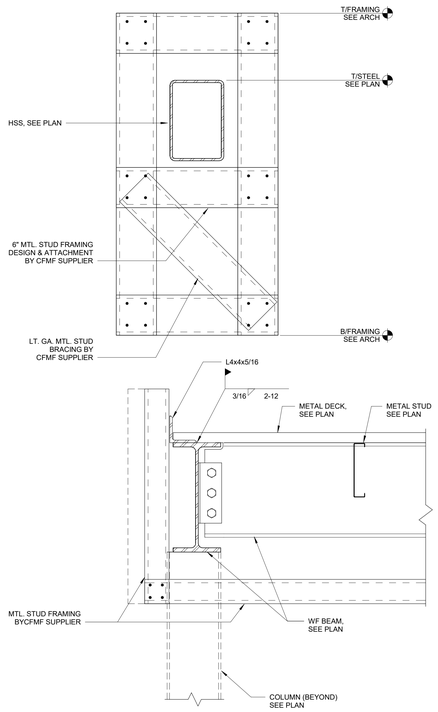

1 SECTION
SCALE: 1 1/2" = 1'-0"

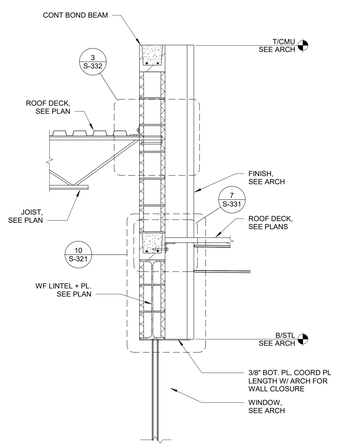

2 SECTION
SCALE: 3/4" = 1'-0"

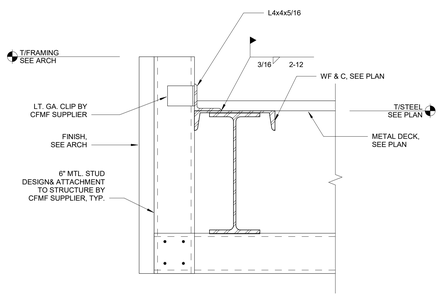

3 SECTION
SCALE: 1 1/2" = 1'-0"

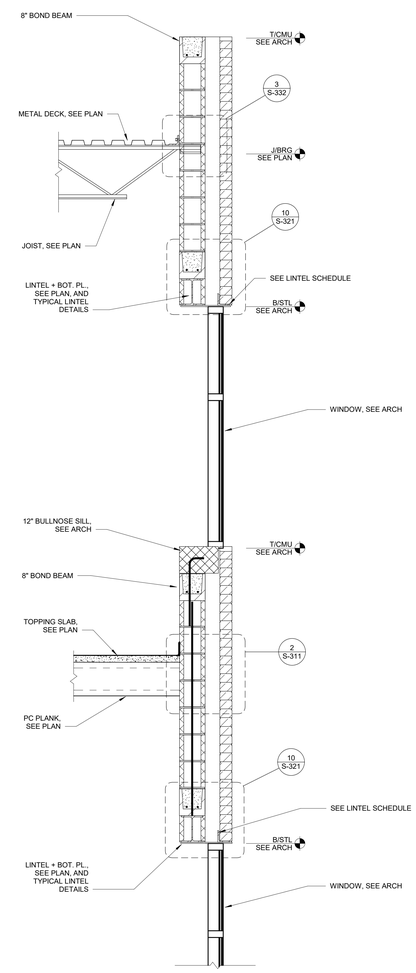

4 SECTION
SCALE: 3/4" = 1'-0"

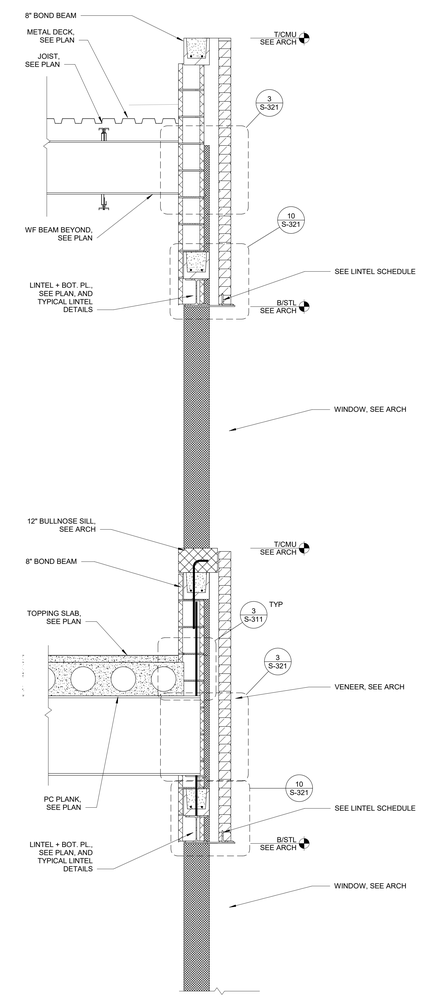

5 SECTION
SCALE: 3/4" = 1'-0"

PROJECT NO
2203-2

ARCHITECTURAL VISION GROUP, LTD
ARCHITECTS ◦ PLANNERS
23850 SPERRY DRIVE CLEVELAND, OHIO 44145

PROFESSIONAL SEAL:
STATE OF OHIO
MICHAEL G. LINDAWAN
PE.82391
REGISTERED
PROFESSIONAL ENGINEER

CONSULTANTS:
OSBORN ENGINEERING
1100 Superior Avenue - Suite 300 | Cleveland, OH 44114
(216) 861-2020
www.osborn-eng.com

MASSILLON CITY SCHOOLS
MASSILLON EAST ELEMENTARY PK-3
1 PAUL E BROWN DRIVE SE, MASSILLON, OHIO 44646
MASSILLON CITY SCHOOL DISTRICT MASSILLON, OHIO

MARK	DATE	DESCRIPTION
ISSUED AS:	7-21-23	100% BID PERMIT SET

PROJECT NO	2203-2
DRAWN BY	OEC
CHECKED BY	OEC
DATE	

FRAMING SECTIONS

SCALE: As indicated

SHEET NO
S-502