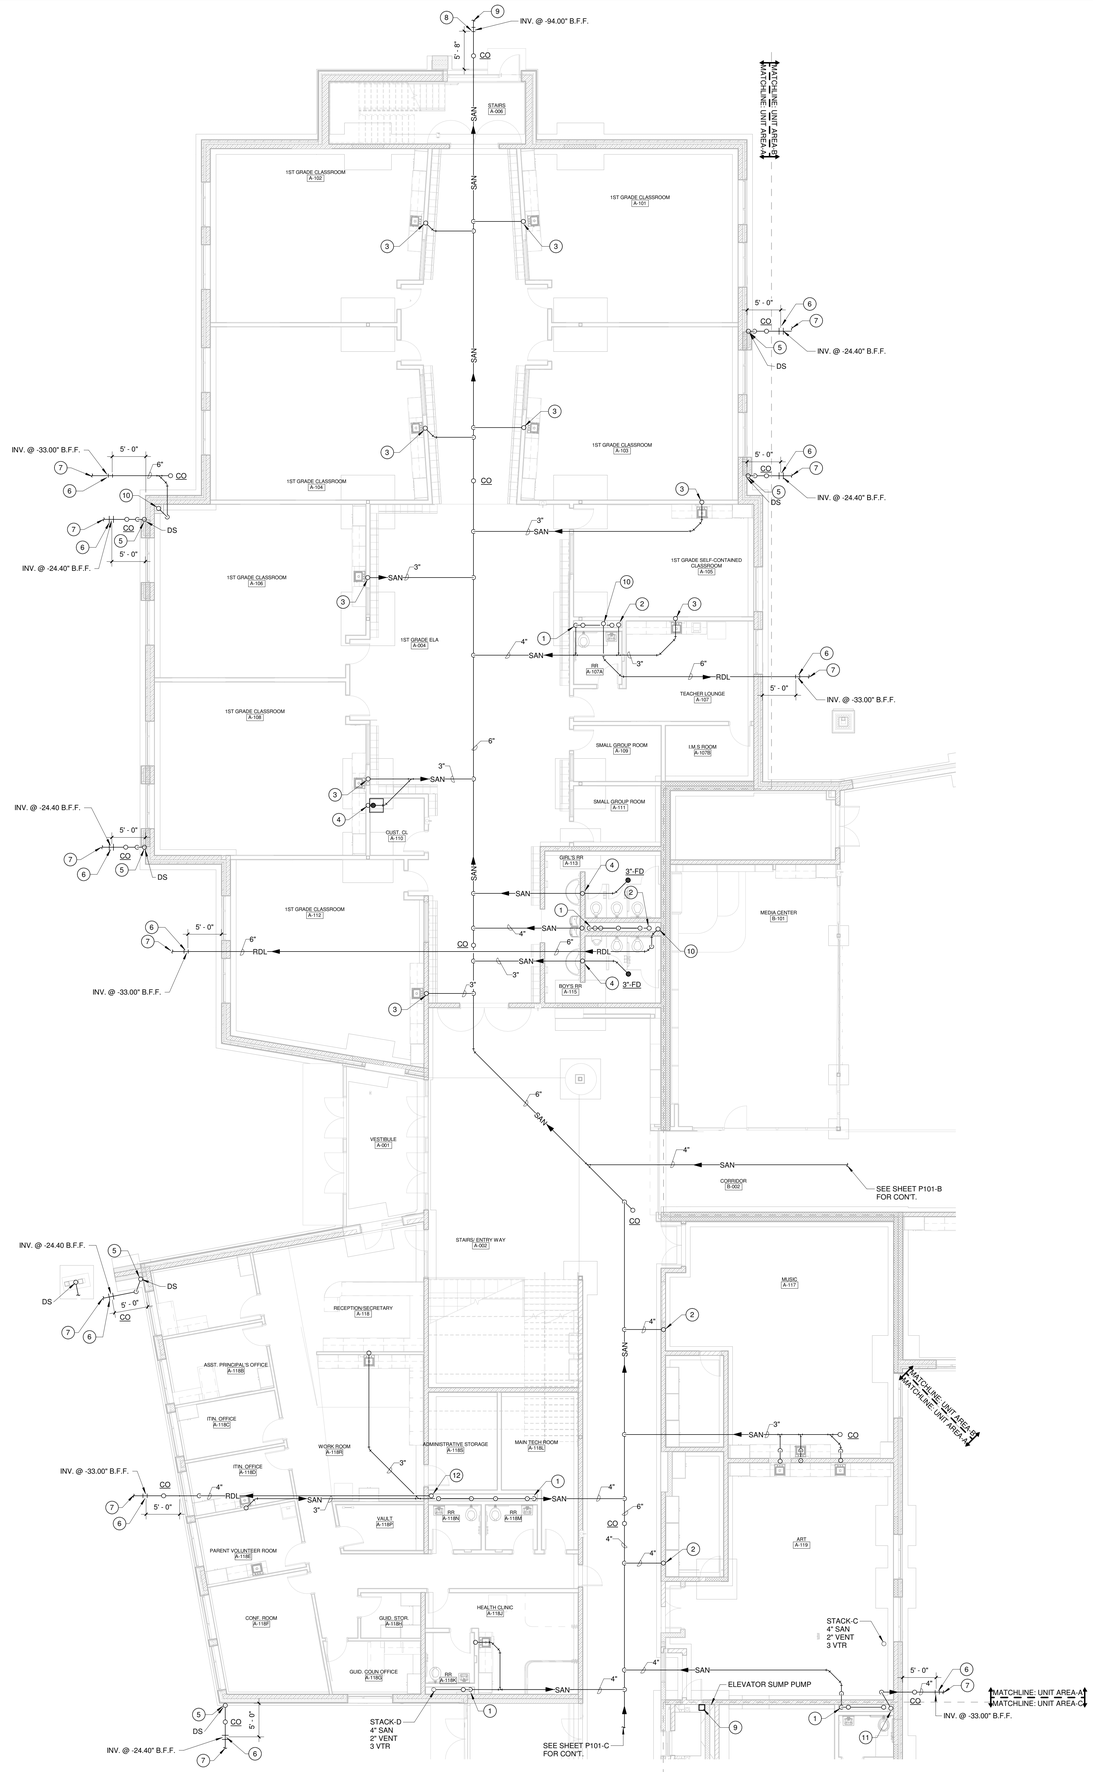

FIRST FLOOR PLAN - SANITARY - AREA - A

SCALE: 1/8" = 1'-0"

CODED NOTES: SANITARY

1. 4" SANITARY LINE UP INTO CHASE.
2. 4" SANITARY LINE FROM ABOVE. PROVIDE CLEANOUT AT BASE OF STACK. SEE P102-A FOR CON'T.
3. 2" SANITARY LINE FROM ABOVE. PROVIDE CLEANOUT AT BASE OF STACK. SEE P102-A FOR CON'T.
4. 3" SANITARY LINE FROM ABOVE. PROVIDE CLEANOUT AT BASE OF STACK. SEE P102-A FOR CON'T.
5. 3" DOWNSPOUT FROM ABOVE AND DOWN TO WATTS DOWNSPOUT BOOT; MODEL RD-970, EPOXY COATED CAST IRON WITH COUNTERSINK SECURING STRAP.
6. FINAL CONNECTION TO SITE STORM LINE BY PLUMBING CONTRACTOR
7. SITE STORM LINE BY SITE UTILITIES CONTRACTOR
8. FINAL CONNECTION TO SITE SANITARY LINE BY PLUMBING CONTRACTOR
9. SITE SANITARY LINE BY SITE UTILITIES CONTRACTOR
10. 6" RDL FROM ABOVE. PROVIDE CLEANOUT AT BASE OF STACK. SEE SHEET P202-A FOR CON'T.
11. 4" RDL FROM ABOVE. PROVIDE CLEANOUT AT BASE OF STACK. SEE SHEET P202-A FOR CON'T.
12. 3" RDL FROM ABOVE. PROVIDE CLEANOUT AT BASE OF STACK. SEE SHEET P201-A FOR CON'T.

KEY PLAN

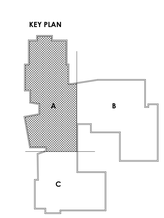

PROJECT NO
2203-2

ARCHITECTURAL VISION GROUP, LTD
ARCHITECTS ◦ PLANNERS
23850 SPERRY DRIVE CLEVELAND, OHIO 44145

PROFESSIONAL SEAL:
STATE OF OHIO
ANDREW M. MESSERSMITH
E-7122
REGISTERED
PROFESSIONAL ENGINEER

CONSULTANTS:
J.M. VEROSTKO, INC.
MECHANICAL ENGINEERS
2701 EAST CUYAHOGA FALLS AVENUE
CUYAHOGA FALLS, OHIO 44223

MASSILLON CITY SCHOOLS
MASSILLON EAST ELEMENTARY PK-3
1 PAUL E BROWN DRIVE SE, MASSILLON, OHIO 44646
MASSILLON CITY SCHOOL DISTRICT MASSILLON, OHIO

MARK	DATE	DESCRIPTION
	07/12/23	IGUE BID / PERMIT SET

ISSUED AS:

PROJECT NO	2203-2
DRAWN BY	ADO
CHECKED BY	WMS
DATE	07/12/23

FIRST FLOOR PLAN - SANITARY - AREA - A

SCALE: 1/8" = 1'-0"

SHEET NO
P101-A