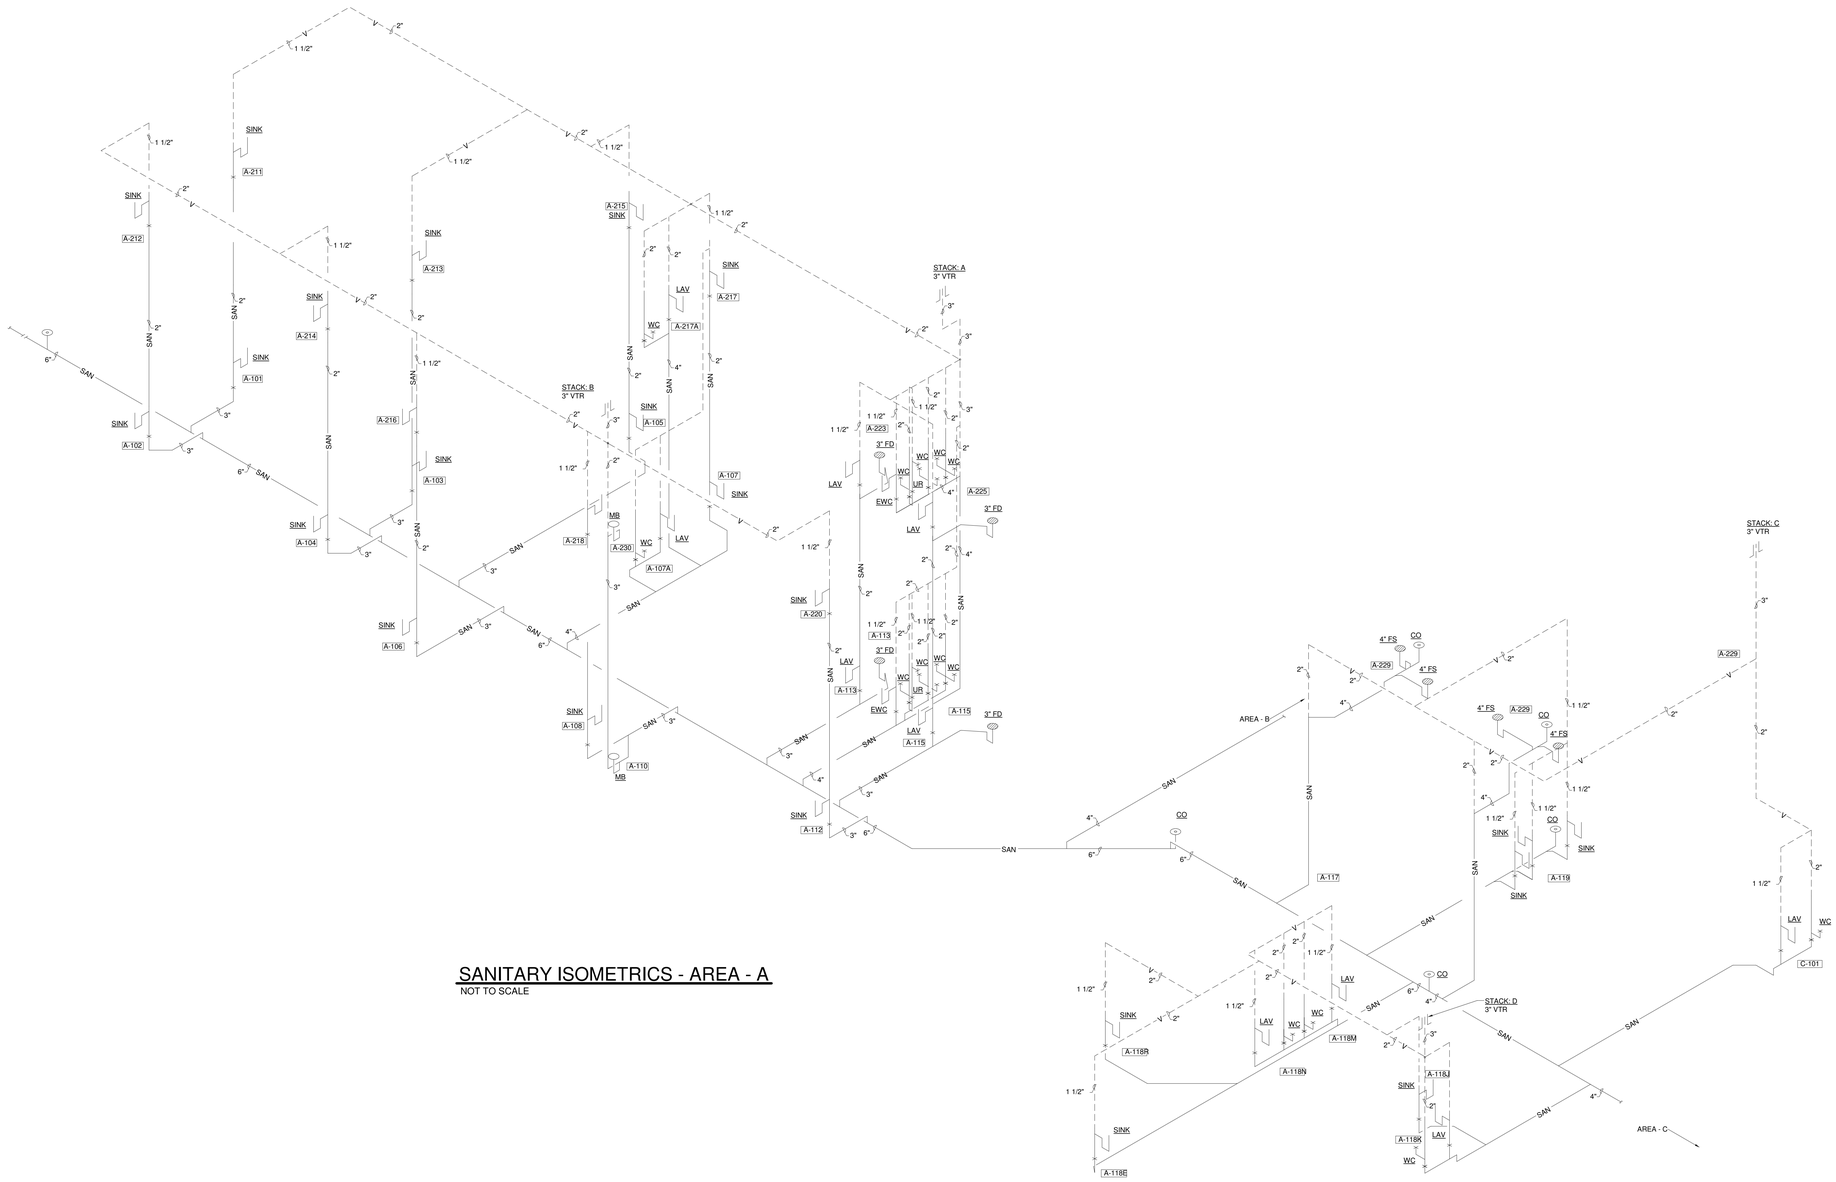

SANITARY ISOMETRICS - AREA - A

NOT TO SCALE

PROJECT NO
2203-2

ARCHITECTURAL VISION GROUP, LTD
ARCHITECTS ◦ PLANNERS
23850 SPERRY DRIVE CLEVELAND, OHIO 44145

PROFESSIONAL SEAL:
STATE OF OHIO
JOSEPH M. VEROSTKO
REGISTERED
PROFESSIONAL ENGINEER

CONSULTANTS:
J.M. VEROSTKO, INC.
ELECTRICAL ENGINEERS
2195 ONLY EXPRESS ROAD
CUYAHOGA FALLS, OHIO 44221

MASSILLON CITY SCHOOLS
MASSILLON EAST ELEMENTARY PK-3
1 PAUL E BROWN DRIVE SE, MASSILLON, OHIO 44646
MASSILLON CITY SCHOOL DISTRICT MASSILLON, OHIO

MARK:	DATE:	DESCRIPTION:
	07/12/23	100% BID / PERMIT SET
ISSUED AS:		

PROJECT NO	2203-2
DRAWN BY	ADO
CHECKED BY	WMS
DATE	07/12/23

SANITARY ISOMETRICS - AREA - A

SCALE: 1/8" = 1'-0"

SHEET NO
P401