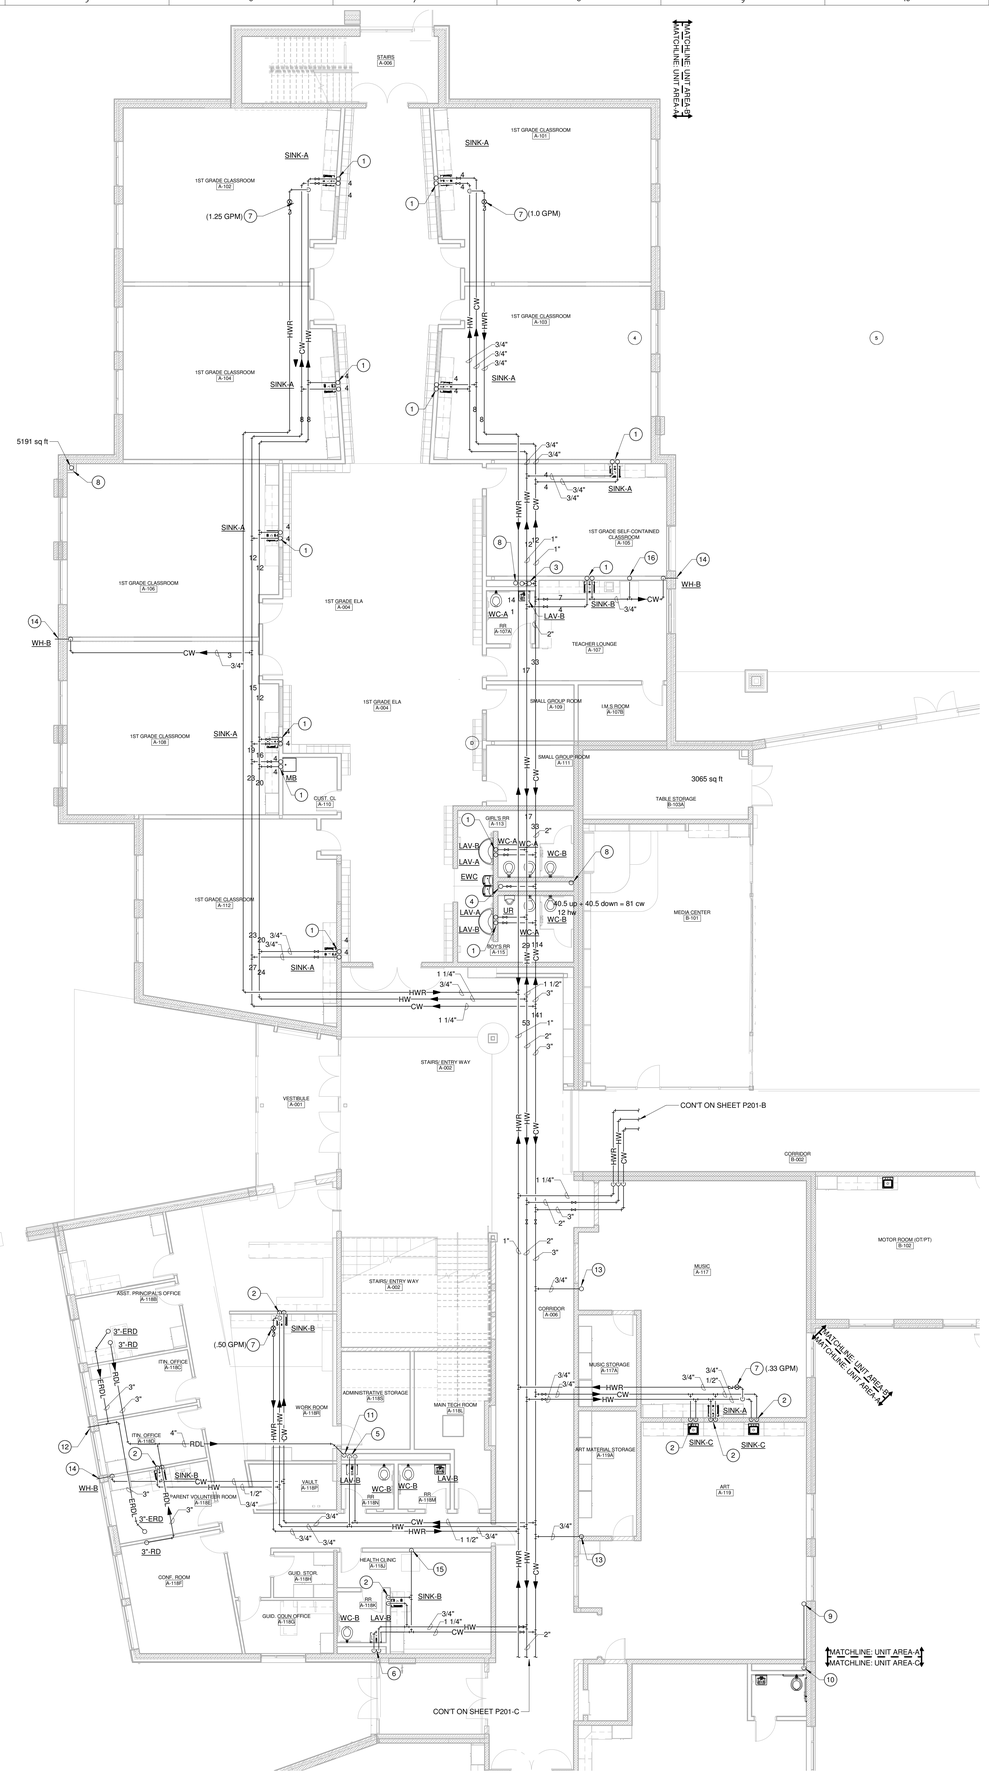

FIRST FLOOR PLAN - PLUMBING - AREA - A

SCALE: 1/8" = 1'-0"

CODED NOTES: SANITARY

1 1/2" CW AND HW LINE DOWN FOR CONNECTION TO FIXTURE AND 1/2" CW AND HW LINE UP.

2 1/2" CW AND HW LINE DOWN FOR CONNECTION TO FIXTURE.

3 1 1/4" CW AND 1/2" HW LINE DOWN IN CHASE AND HEADER FULL SIZE WITH J.R. SMITH 5010 CW AND 5005 HW WATER HAMMER ARRESTER. 1 1/4" CW AND 1/2" HW LINE UP.

4 2" CW LINE DOWN IN CHASE AND HEADER FULL SIZE WITH J.R. SMITH 5020 CW WATER HAMMER ARRESTER. 2" CW LINE UP.

5 1 1/2" CW AND 1/2" HW LINE DOWN IN CHASE AND HEADER FULL SIZE WITH J.R. SMITH 5010 CW AND 5005 HW WATER HAMMER ARRESTER.

6 1 1/4" CW AND 1/2" HW LINE DOWN IN CHASE AND HEADER FULL SIZE WITH J.R. SMITH 5010 CW AND 5005 HW WATER HAMMER ARRESTER.

7 BALANCE VALVE AND CHECK VALVE. SET BALANCE VALVE TO FLOW INDICATED ON DRAWING.

8 6" RDL FROM ABOVE AND DOWN. SEE SHEET P101-A FOR CON'T.

9 4" RDL FROM ABOVE. SEE SHEET P202-A FOR CON'T.

10 4" RDL DOWN. SEE SHEET P101-A FOR CON'T.

11 3" RDL DOWN. SEE SHEET P101-A FOR CON'T.

12 4" EMERGENCY ROOF DRAIN LEADER THRU WALL ABOVE CEILING WITH J.R. SMITH (WATTS OR ZURN) NO. 1770 DOWNSPOUT NOZZLE.

13 3/4" CW LINE UP.

14 3/4" CW LINE DOWN FOR CONNECTION TO WH AT 2'-0" A.F.F.

15 1/2" CW LINE DOWN TO WALL BOX AND SHUT OFF VALVE AT 4.0' A.F.F. FOR CONNECTION TO REFRIGERATOR.

16 1/2" CW LINE DOWN TO WALL BOX AND SHUT OFF VALVE AT 4.0' A.F.F. FOR CONNECTION TO REFRIGERATOR AND 1/2" CW LINE UP.

FOR REFERENCE ONLY

PROJECT NO 2203-2

ARCHITECTURAL VISION GROUP, LTD
ARCHITECTS ◦ PLANNERS
23850 SPERRY DRIVE CLEVELAND, OHIO 44145

PROFESSIONAL SEAL:
FOR PROGRESS ONLY

CONSULTANTS:
J.M.VEROSTKO,INC.
MECHANICAL ENGINEERS
2195 ONLY EXPRESS ROAD
CINCINNATI, OHIO 45233

MASSILLON CITY SCHOOLS
MASSILLON EAST ELEMENTARY PK-3
1 PAUL E BROWN DRIVE SE, MASSILLON, OHIO 44646
MASSILLON CITY SCHOOL DISTRICT MASSILLON, OHIO

MARK	DATE	DESCRIPTION
ISSUED AS:		

PROJECT NO	2203-2
DRAWN BY	ADO
CHECKED BY	CWH
DATE	

FIRST FLOOR PLAN - PLUMBING - AREA - A

SCALE: 1/8" = 1'-0"

SHEET NO
P201-A