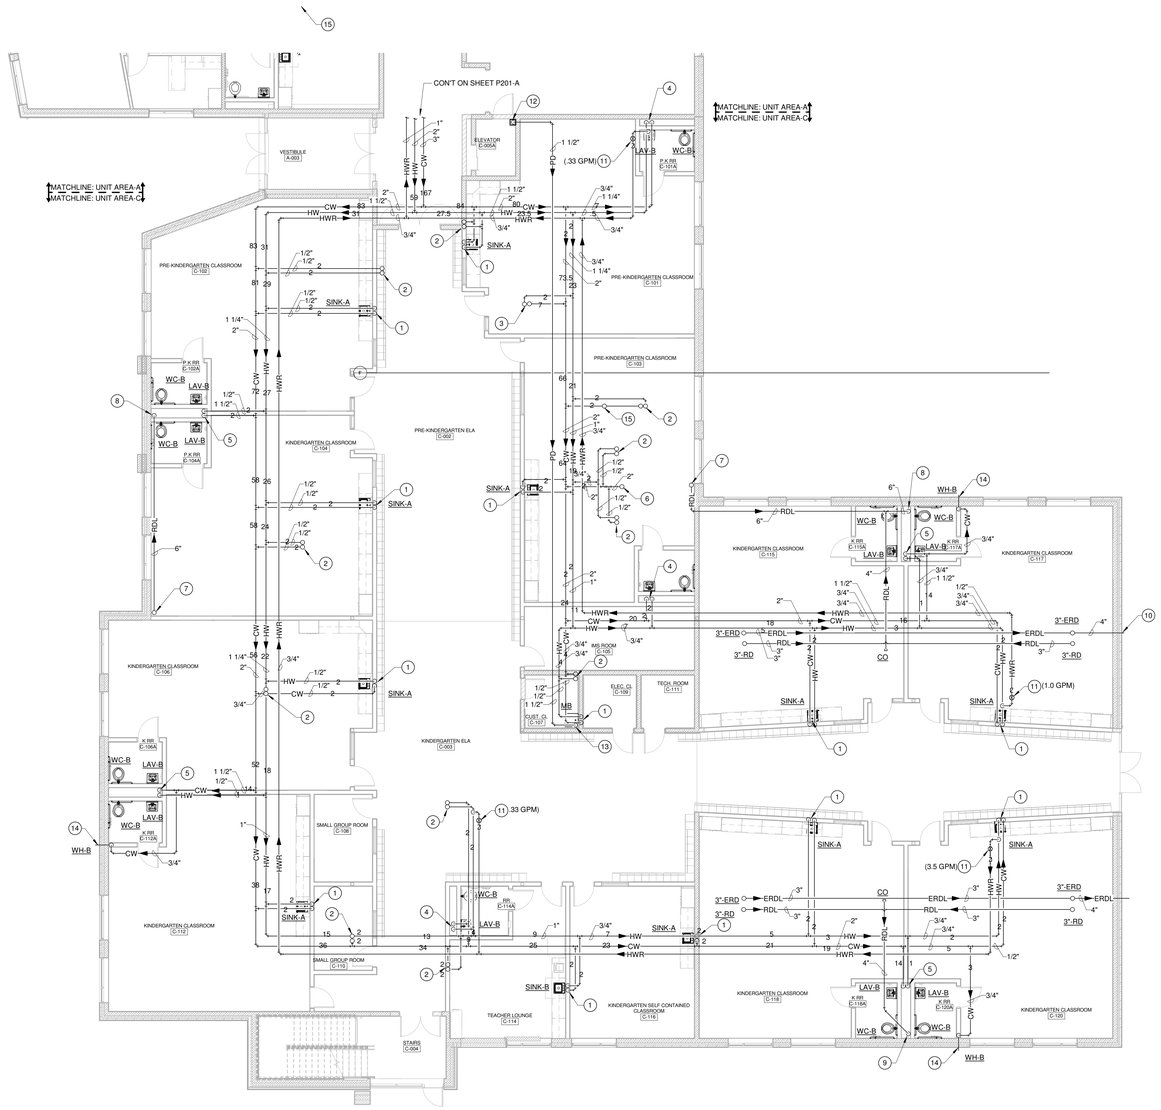

FIRST FLOOR PLAN - PLUMBING - AREA - C

SCALE: 1/8" = 1'-0"

CODED NOTES: SANITARY

1. 1/2" CW AND HW LINE DOWN FOR CONNECTION TO FIXTURE.
2. 1/2" CW AND HW LINE UP. SEE SHEET P202-C FOR CON'T.
3. 1 1/4" CW AND 1/2" HW LINE UP. SEE SHEET P202-C FOR CON'T.
4. 1 1/4" CW AND 1/2" HW LINE DOWN IN CHASE AND HEADER FULL SIZE WITH J.R. SMITH 5010 CW AND 5005 HW WATER HAMMER ARRESTER.
5. 1 1/2" CW AND 1/2" HW LINE DOWN IN CHASE AND HEADER FULL SIZE WITH J.R. SMITH 5010 CW AND 5005 HW WATER HAMMER ARRESTER.
6. 2" CW AND HW LINE UP. SEE SHEET P202-C FOR CON'T.
7. 6" RDL FORM ABOVE. SEE SHEET P202-C FOR CON'T.
8. 6" RDL DOWN. SEE SHEET P101-C FOR CON'T.
9. 4" RDL DOWN. SEE SHEET P101-C FOR CON'T.
10. EMERGENCY ROOF DRAIN LEADER THRU WALL ABOVE CEILING WITH J.R. SMITH (WATTS OR ZURN) NO. 1770 DOWNSPOUT NOZZLE.
11. BALANCE VALVE AND CHECK VALVE. SET BALANCE VALVE TO FLOW INDICATED ON DRAWING.
12. ELEVATOR SUMP PUMP TO DISCHARGE INTO MOP BASIN IN CUSTODIAL CLOSET. (SEE DETAIL ON P001
13. PUMP DISCHARGE INTO MOP BASIN.
14. 3/4" CW LINE DOWN FOR CONNECTION TO WH AT 2'-0" A.F.F.
15. 1/2" CW LINE UP.

FOR REFERENCE ONLY

PROJECT NO
2203-2

ARCHITECTURAL VISION GROUP, LTD
ARCHITECTS • PLANNERS
23850 SPERRY DRIVE CLEVELAND, OHIO 44145

PROFESSIONAL SEAL:
FOR PROGRESS ONLY

CONSULTANTS:
J.M.VEROSTKO,INC.
ELECTRICAL ENGINEERS
2195 ONLY EXPRESS ROAD
CUYAHOGA FALLS, OHIO 44223

MASSILLON CITY SCHOOLS
MASSILLON EAST ELEMENTARY PK-3
1 PAUL E BROWN DRIVE SE, MASSILLON, OHIO 44646
MASSILLON CITY SCHOOL DISTRICT MASSILLON, OHIO

MARK	DATE	DESCRIPTION

ISSUED AS:

PROJECT NO	2203-2
DRAWN BY	Author
CHECKED BY	Checker
DATE	

FIRST FLOOR PLAN - PLUMBING - AREA - C

SCALE: 1/8" = 1'-0"

SHEET NO
P201-C