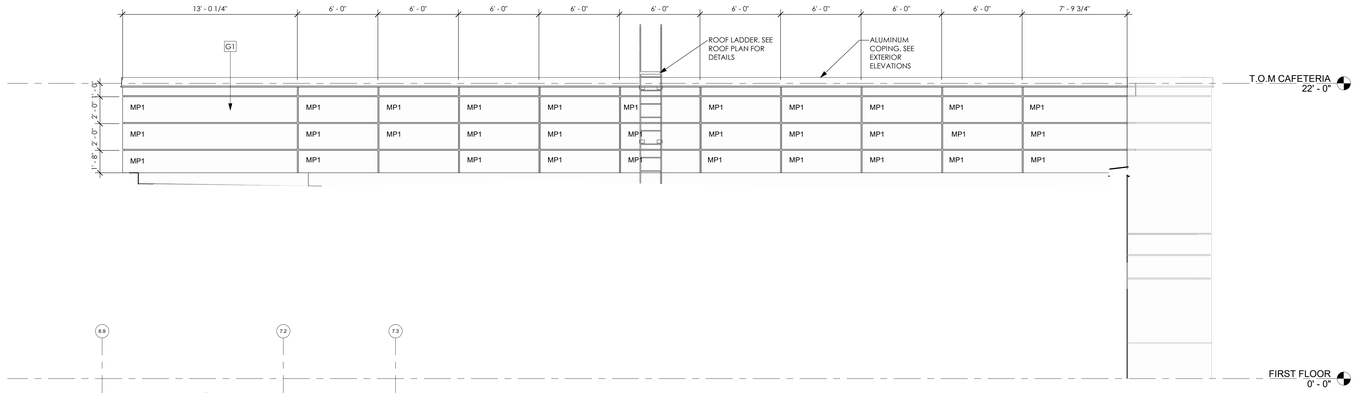

1 METAL PANEL ELEVATION B-4
1/4" = 1'-0"

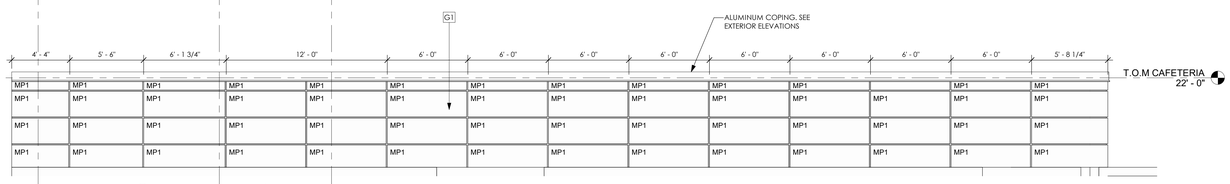

2 METAL PANEL ELEVATION B-5
1/4" = 1'-0"

METAL PANEL PROFILES LEGEND		
	METAL PANEL MANUFACTURER	
KEYNOTE	CENTRIA:	MORIN:
MP1	IW-10	F-12-0
MP2	IW-40	AA-12-0
MP3	CS-210	XB-12

METAL PANELS		
G1	FLAT CONCEALED FASTENER METAL PANELS	GOLD KYNAR FINISH
G2	FLAT CONCEALED FASTENER METAL PANELS	BLUE KYNAR FINISH
G3	FLAT CONCEALED FASTENER METAL PANELS	RED KYNAR FINISH

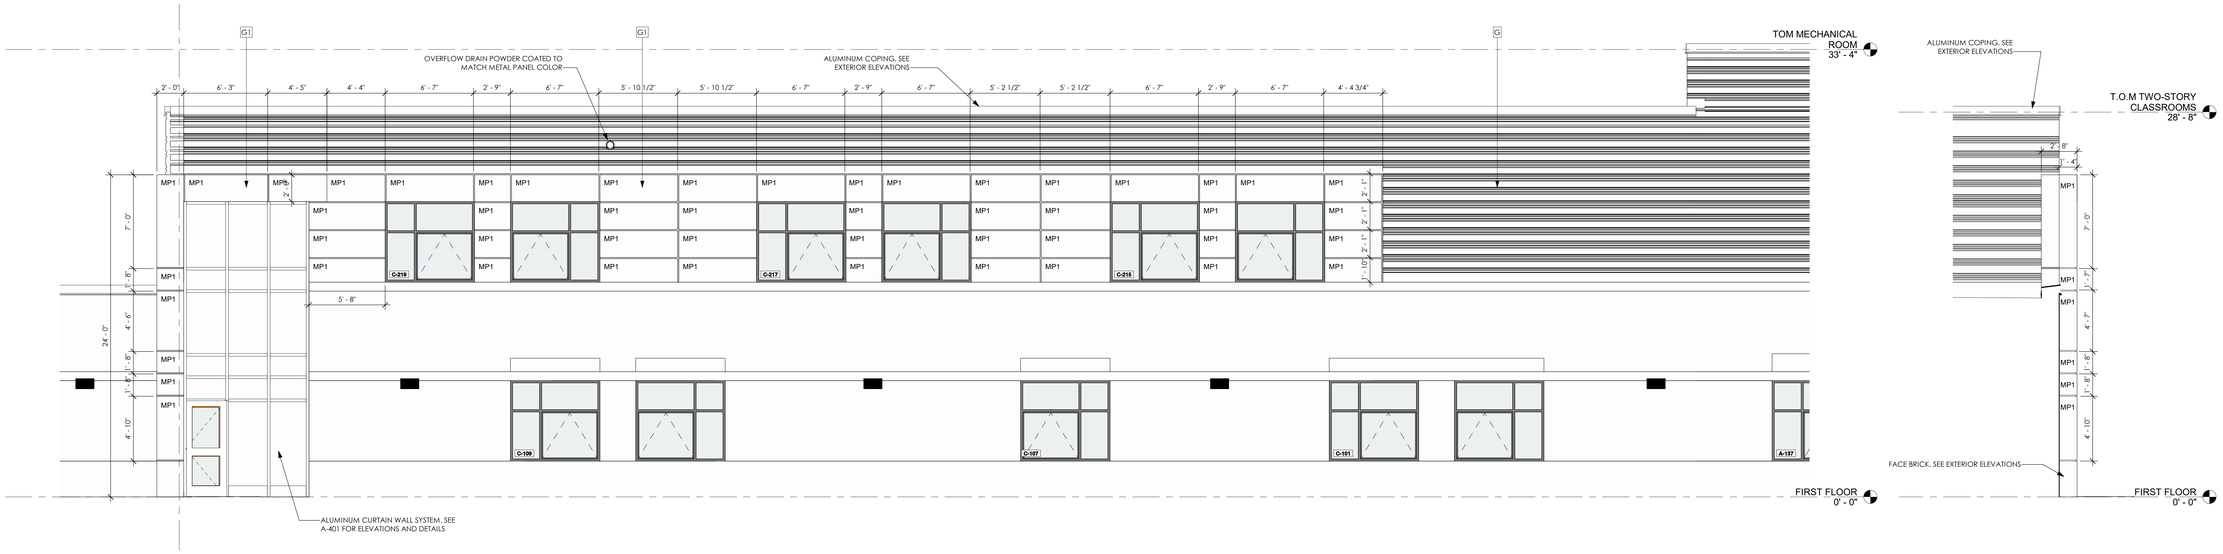

3 METAL PANEL ELEVATION C-1
1/4" = 1'-0"

KEY PLAN

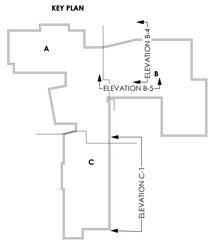

PROJECT NO
2203-1

ARCHITECTURAL VISION GROUP, LTD
ARCHITECTS ◦ PLANNERS
23850 SPERRY DRIVE CLEVELAND, OHIO 44145

PROFESSIONAL SEAL:

CONSULTANTS:

MASSILLON CITY SCHOOL
MASSILLON WEST ELEMENTARY
PK-3
250 29TH STREET NW, MASSILLON, OHIO 44646
MASSILLON CITY SCHOOL DISTRICT MASSILLON, OHIO

MARK	DATE	DESCRIPTION
ISSUED AS:		

PROJECT NO	2203-1
DRAWN BY	Author
CHECKED BY	Checker
DATE	

METAL PANEL ELEVATIONS AND SCHEDULE

SCALE: As indicated

SHEET NO
A-205