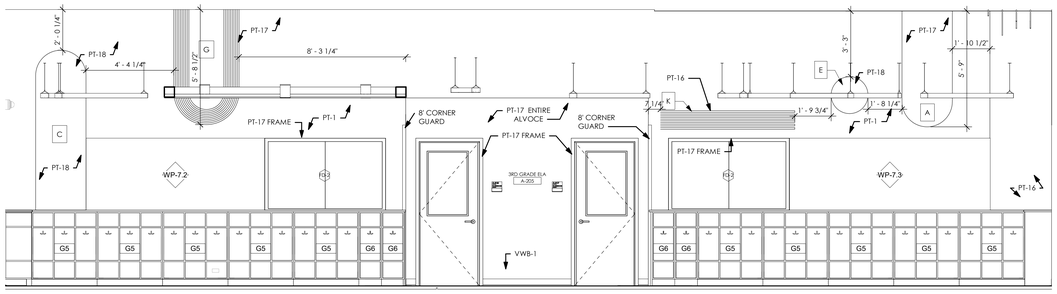

1 3RD GRADE ELA A-205 - NORTH ELEVATION
3/8" = 1'-0"

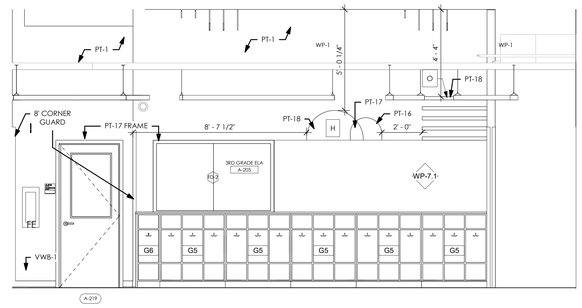

2 3RD GRADE ELA A-205 - NORTH ELEVATION 2
3/8" = 1'-0"

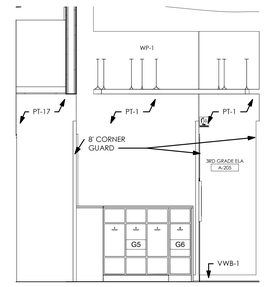

3 3RD GRADE ELA A-205 - EAST ELEVATION
3/8" = 1'-0"

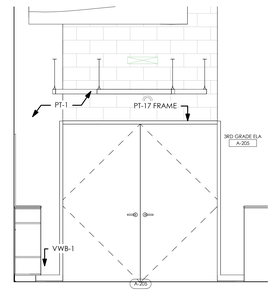

4 3RD GRADE ELA A-205 - EAST ELEVATION 2
3/8" = 1'-0"

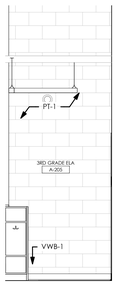

5 3RD GRADE ELA A-205 - EAST ELEVATION 3
3/8" = 1'-0"

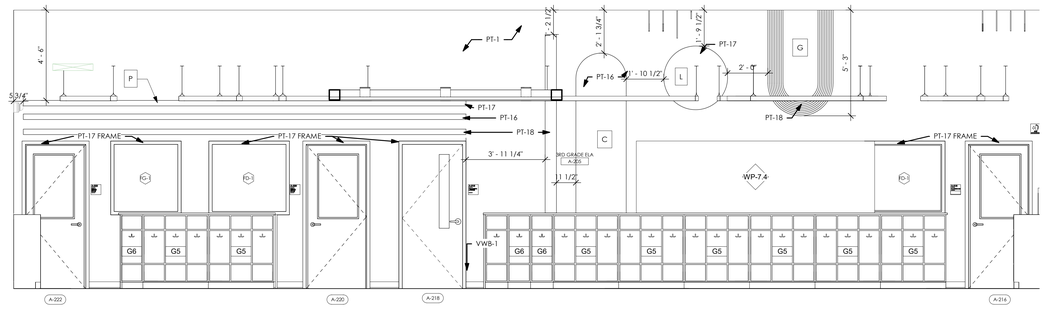

6 3RD GRADE ELA A-205 - SOUTH ELEVATION
3/8" = 1'-0"

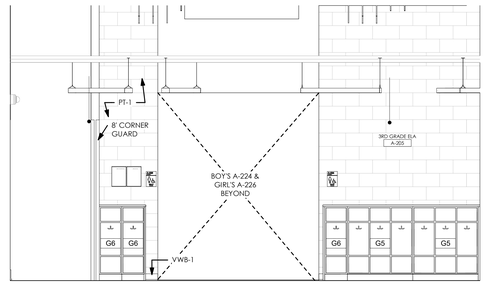

7 3RD GRADE ELA A-205 - SOUTH ELEVATION 2
3/8" = 1'-0"

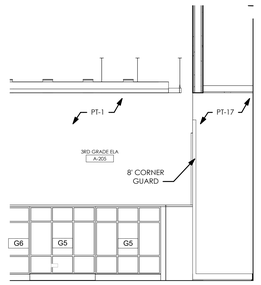

8 3RD GRADE ELA A-205 - WEST ELEVATION
3/8" = 1'-0"

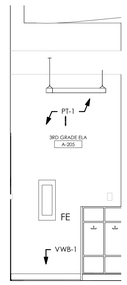

9 3RD GRADE ELA A-205 - WEST ELEVATION 2
3/8" = 1'-0"

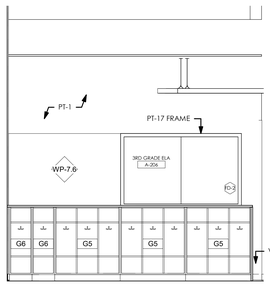

10 3RD GRADE ELA A-206 - NORTH ELEVATION
3/8" = 1'-0"

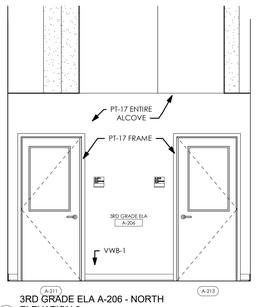

11 3RD GRADE ELA A-206 - NORTH ELEVATION 2
3/8" = 1'-0"

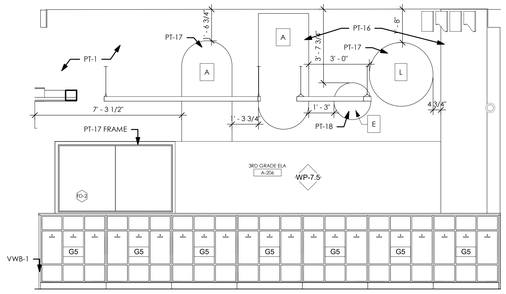

12 3RD GRADE ELA A-206 - NORTH ELEVATION 3
3/8" = 1'-0"

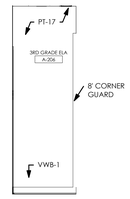

13 3RD GRADE ELA A-206 - EAST ELEVATION
3/8" = 1'-0"

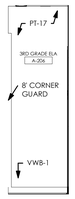

14 3RD GRADE ELA A-206 - EAST ELEVATION 2
3/8" = 1'-0"

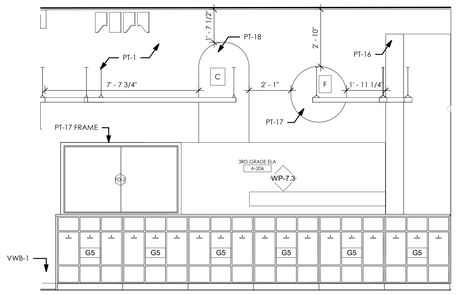

15 3RD GRADE ELA A-206 - SOUTH ELEVATION
3/8" = 1'-0"

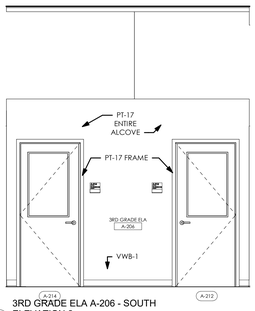

16 3RD GRADE ELA A-206 - SOUTH ELEVATION 2
3/8" = 1'-0"

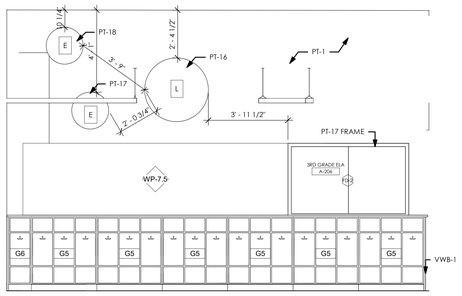

17 3RD GRADE ELA A-206 - SOUTH ELEVATION 3
3/8" = 1'-0"

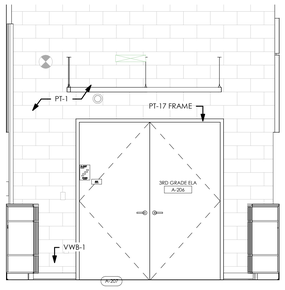

18 3RD GRADE ELA A-206 - WEST ELEVATION
3/8" = 1'-0"

19 3RD GRADE ELA A-206 - WEST ELEVATION 2
3/8" = 1'-0"

20 3RD GRADE ELA A-206 - WEST ELEVATION 3
3/8" = 1'-0"

SEE A-283 FOR PAINT GRAPHIC DIMENIONS

INTERIOR ELEVATION GENERAL NOTES

1. SEE A-652 FOR FINISH DETAILS
2. SEE A-653 FOR ACOUSTICAL PANEL DETAILS
3. SEE E-550 FOR LOCKER AND CUBBIE DETAILS
4. PAINT 8" ABOVE CEILING, TYP.

PROJECT NO
2203-1

ARCHITECTURAL VISION GROUP, LTD
ARCHITECTS • PLANNERS
23850 SPERRY DRIVE CLEVELAND, OHIO 44145

PROFESSIONAL SEAL:
SYED S. ABBAS 9319276

SYED ABBAS, LICENSE #ARC 9319276
EXPIRATION DATE 12/31/2023

CONSULTANT:

MASSILLON CITY SCHOOL
MASSILLON WEST ELEMENTARY
PK-3
250 29TH STREET NW, MASSILLON, OHIO 44646
MASSILLON CITY SCHOOL DISTRICT MASSILLON, OHIO

MARK	DATE	DESCRIPTION
F-2.23		100% BID / PERMIT SET

ISSUED AS:

PROJECT NO	2203-1
DRAWN BY	
CHECKED BY	
DATE	

INTERIOR ELEVATIONS

SCALE: As indicated

SHEET NO
A-281