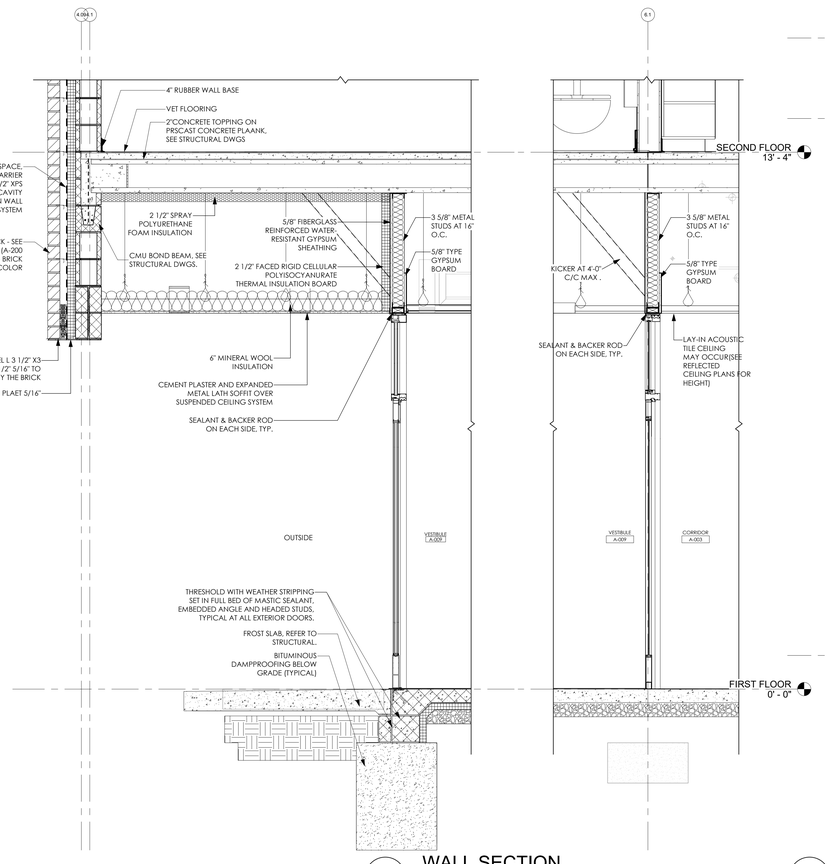

27 WALL SECTION

SCALE: 3/4" = 1'-0"

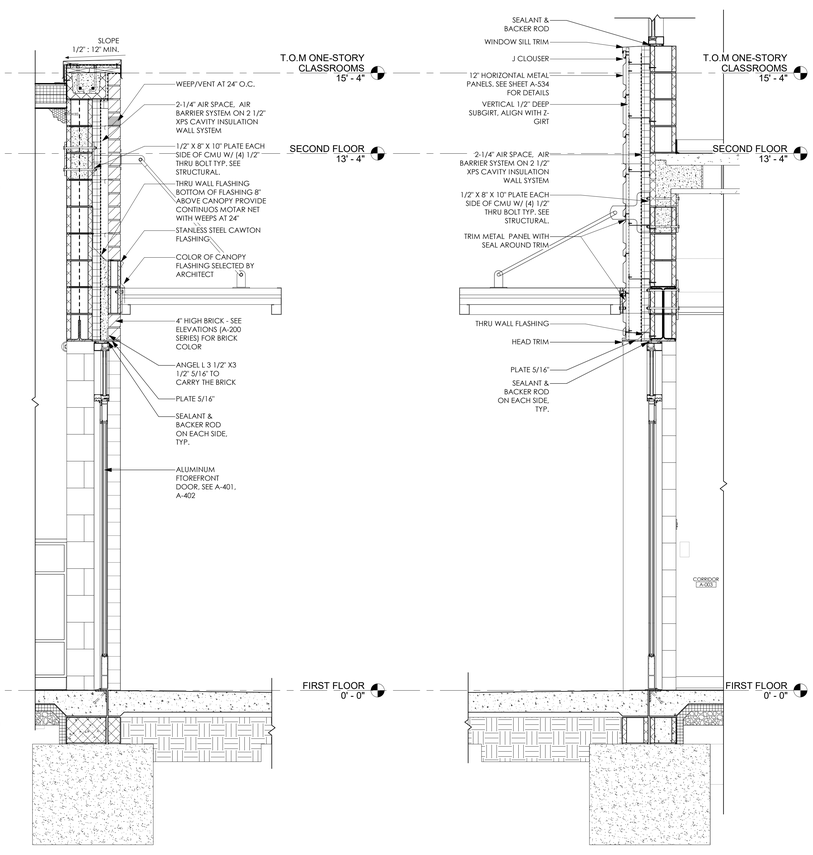

28 WALL SECTION

SCALE: 3/4" = 1'-0"

29 WALL SECTION

SCALE: 3/4" = 1'-0"

PROJECT NO
2203-1

ARCHITECTURAL VISION GROUP, LTD
ARCHITECTS ◦ PLANNERS
23850 SPERRY DRIVE CLEVELAND, OHIO 44145

PROFESSIONAL SEAL:

CONSULTANT:

MASSILLON CITY SCHOOL
MASSILLON WEST ELEMENTARY
PK-3
250 29TH STREET NW, MASSILLON, OHIO 44646
MASSILLON CITY SCHOOL DISTRICT MASSILLON, OHIO

MARK	DATE	DESCRIPTION
ISSUED AS:		

PROJECT NO	2203-1
DRAWN BY	Author
CHECKED BY	Checker
DATE	

WALL SECTIONS

SCALE: 3/4" = 1'-0"

SHEET NO
A-358