


1 A-541 TYPICAL ACOUSTICAL LAY-IN TILE DETAIL

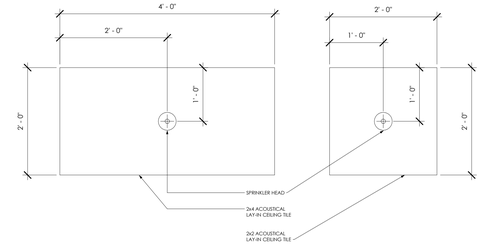


2 A-541 GYP. BULKHEAD DETAIL




3 A-541 GYP. BULKHEAD DETAIL 2

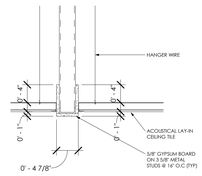


4 GYP. BULKHEAD DETAIL 3
1" = 1'-0"

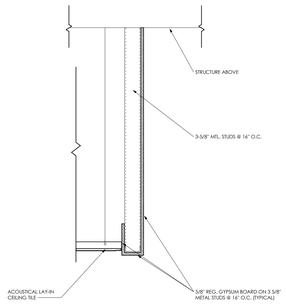


5 GYP. BULKHEAD DETAIL 4
1" = 1'-0"

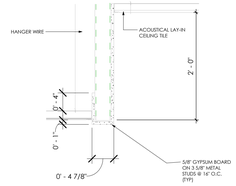


6 GYP. BULKHEAD DETAIL 5
1" = 1'-0"

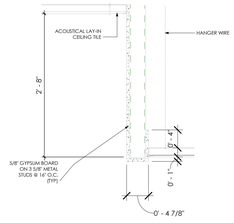


7 GYP. BULKHEAD DETAIL 6
1" = 1'-0"

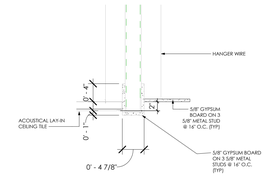


8 A-541 SOFFIT DETAIL

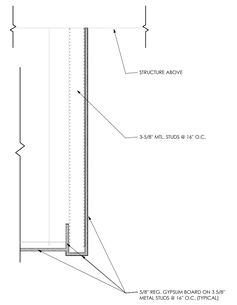


9 A-541 SOFFIT DETAIL 2

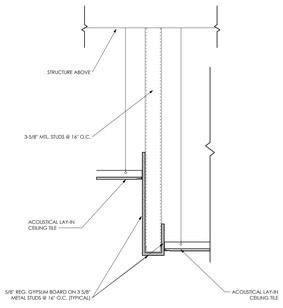


10 A-541 TYPICAL CEILING TO WALL EXPANSION JOINT DETAIL

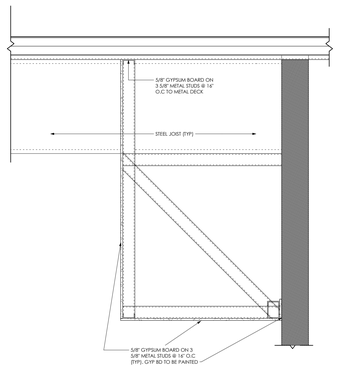


12 A-541 ALUMINUM CUBICLE CURTAIN TRACK DETAIL

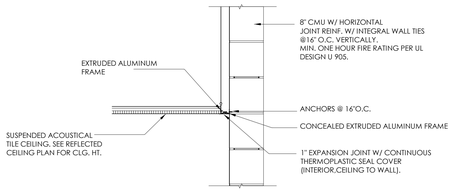


14 CEILING GRID TO GARAGE DOOR PLAN DETAIL
3/4" = 1'-0"

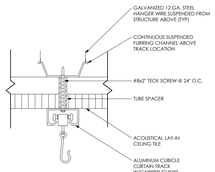


11 A-541 TYPICAL CEILING EXPANSION JOINT DETAIL

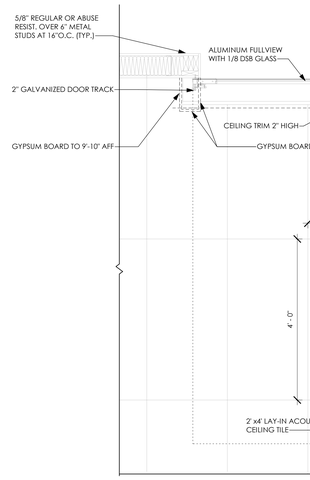


13 A-541 TYPICAL ACT. CEILING CLOUD EDGE TRIM DETAIL

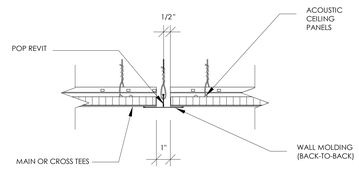


15 A-541 AUTEX DUNE PANEL KEY

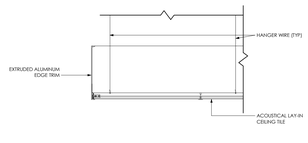


16 A-541 AUTEX DUNE PANEL DETAIL

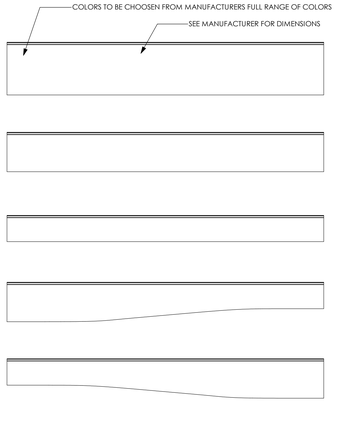


17 A-541 AUTEX DUNE PANEL DETAIL 2

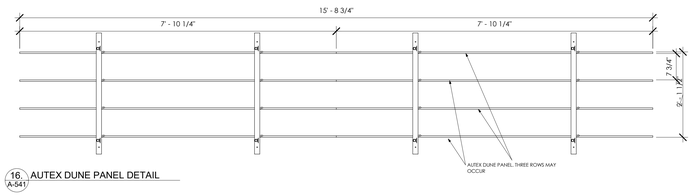


18 A-541 AUTEX DUNE PANEL DETAIL 3

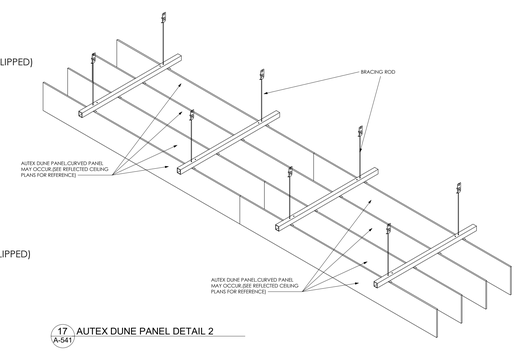


21 A-541 CLOUD TRIM DETAIL




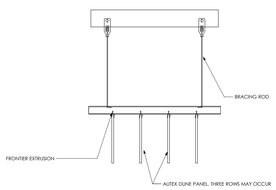


16 USG COLORTEX PANEL DETAIL
1" = 1'-0"

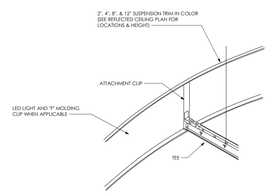





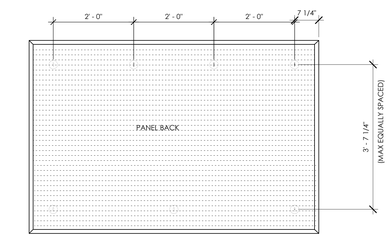


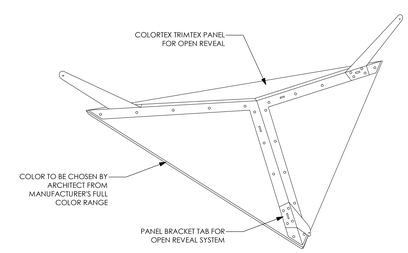22 A-541 AUTEX APA CLOUD SUSPENSION SYSTEM DETAIL
1" = 1'-0"

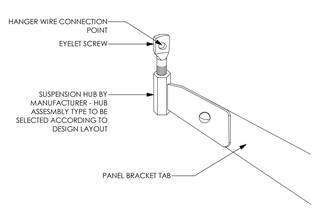


23 A-541 HEADSIDE ACOUSTICAL CLOUD SUSPENSION SYSTEM DETAIL
1" = 1'-0"

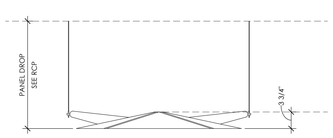


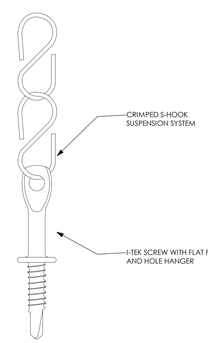24 AUTEX APA CLOUD / HARDSIDE ACOUSTICAL CLOUD SUSPENSION SYSTEM DETAIL
3/4" = 1'-0"

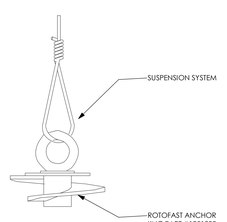


19 A-541 CEILING CLOUD TRIM DETAIL




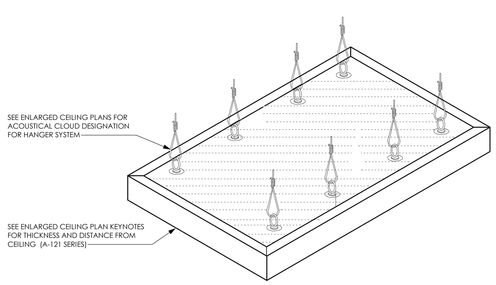


20 A-541 CEILING CLOUD TRIM DETAIL 2

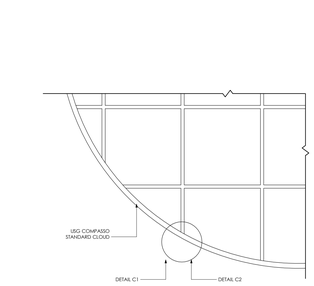PROJECT NO 2203-1

ARCHITECTURAL VISION GROUP, LTD
ARCHITECTS ○ PLANNERS
23850 SPERRY DRIVE CLEVELAND, OHIO 44145

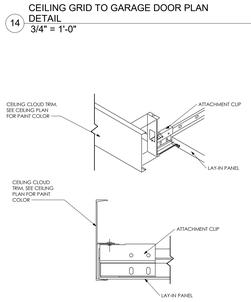PROFESSIONAL SEAL:
SYED S. ABBAS 9193576 REGISTERED ARCHITECT
SYED ABBAS, LICENSE # ARC 9193576
EXPIRATION DATE 10/31/2023

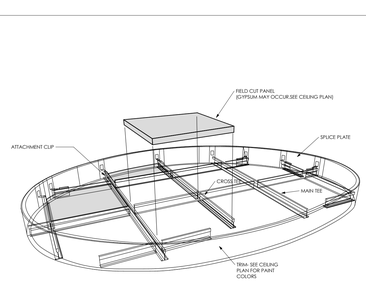CONSULTANT:

MASSILLON CITY SCHOOL
MASSILLON WEST ELEMENTARY
PK-3
250 29TH STREET NW, MASSILLON, OHIO 44646
MASSILLON CITY SCHOOL DISTRICT MASSILLON, OHIO

| MARK | DATE | DESCRIPTION |
|---|---|---|
| 1 | 7.12.23 | 100% BID PERMIT SET |
| | | ISSUED AS: |

| | |
|---|---|
| PROJECT NO | 2203-1 |
| DRAWN BY | |
| CHECKED BY | |
| DATE | |

ENLARGED CEILING DETAILS

SCALE: As indicated

SHEET NO
A-541