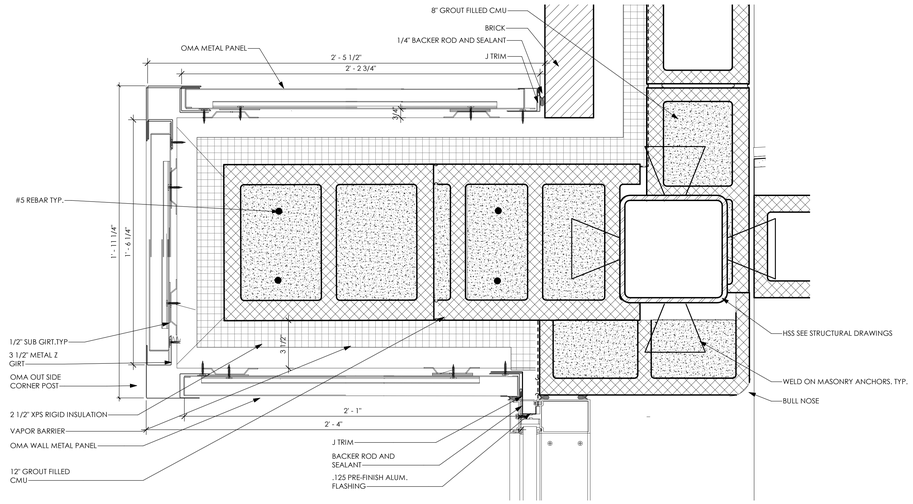

7 ENLARGED UNIT-A STAIRS PLAN - 2ND FLOOR - Callout 3
3" = 1'-0"

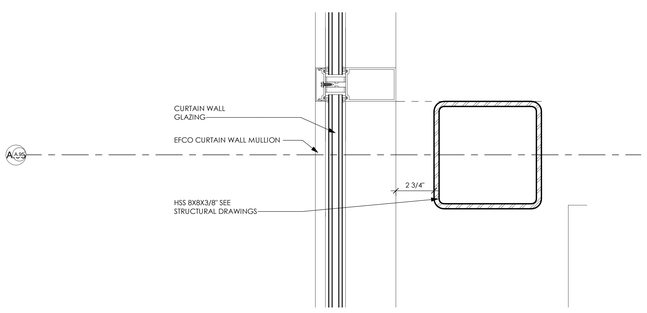

8 ENLARGED UNIT-A STAIRS PLAN - 2ND FLOOR - Callout 2
3" = 1'-0"

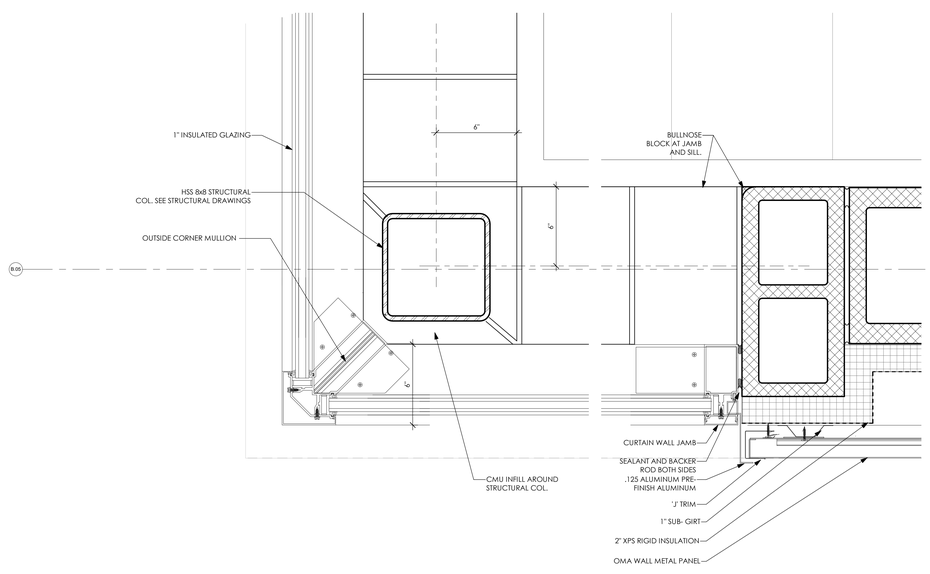

9 ENLARGED UNIT-A STAIRS PLAN - 2ND FLOOR - Callout 1
3" = 1'-0"

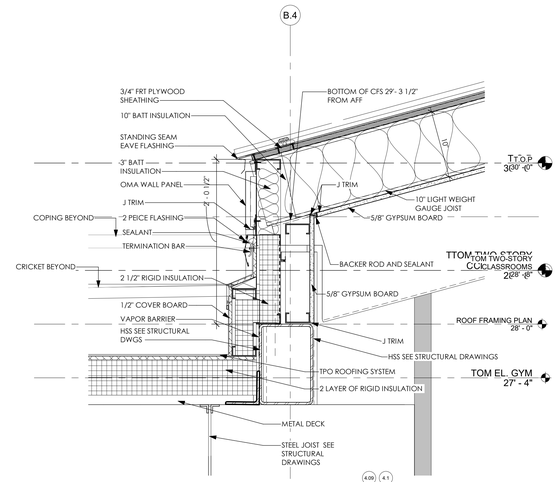

4 CLERESTORY GABLE DETAIL
1 1/2" = 1'-0"

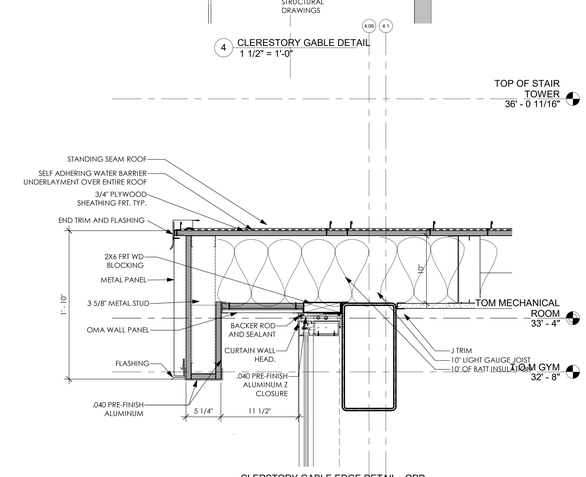

5 CLERSTORY GABLE EDGE DETAIL - OPP OCCURS
1 1/2" = 1'-0"

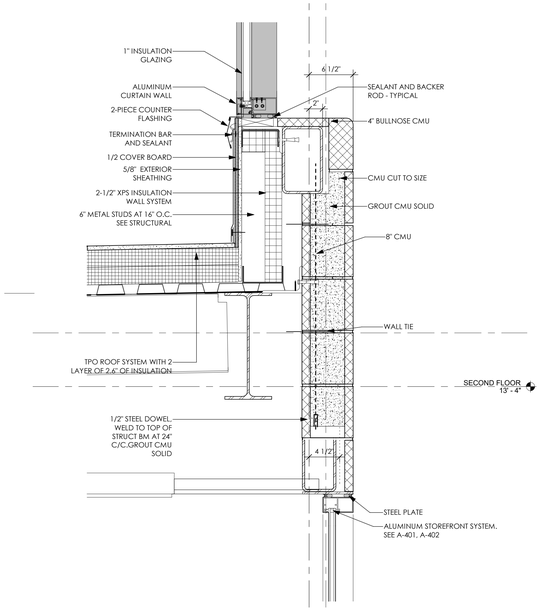

6 MAIN ENTRY CANOPY DETAIL 1
1 1/2" = 1'-0"

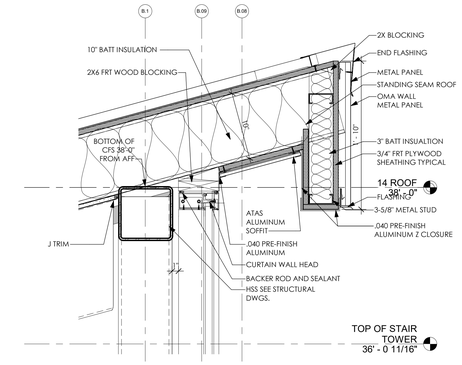

1 CLERESTORY RIDGE DETAIL
1 1/2" = 1'-0"

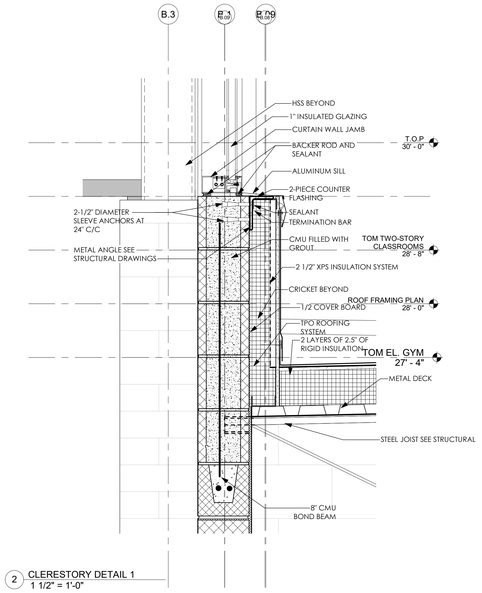

2 CLERESTORY DETAIL 1
1 1/2" = 1'-0"

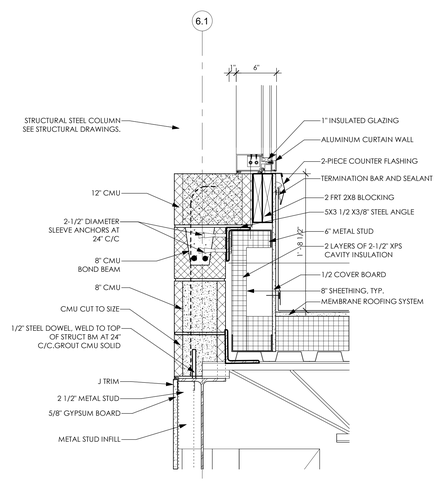

3 CLERESTORY DETAIL 2
1 1/2" = 1'-0"

PROJECT NO
2203-1

ARCHITECTURAL VISION GROUP, LTD
ARCHITECTS ◦ PLANNERS
23850 SPERRY DRIVE CLEVELAND, OHIO 44145

PROFESSIONAL SEAL:
SYED S. ABBAS
LICENSE
9310376
STATE OF OHIO
SYED ABBAS, LICENSE #ARC 9310376
EXPIRATION DATE 1/12/31/2023

CONSULTANT:

MASSILLON CITY SCHOOL
MASSILLON WEST ELEMENTARY
PK-3
250 29TH STREET NW, MASSILLON, OHIO 44646
MASSILLON CITY SCHOOL DISTRICT MASSILLON, OHIO

MARK	DATE	DESCRIPTION
2	2.2.8	HOUSE BID FORMAT SET
		ISSUED AS:

PROJECT NO	2203-1
DRAWN BY	Author
CHECKED BY	Checker
DATE	

ENLARGED DETAIL

SCALE: As indicated

SHEET NO
A-542