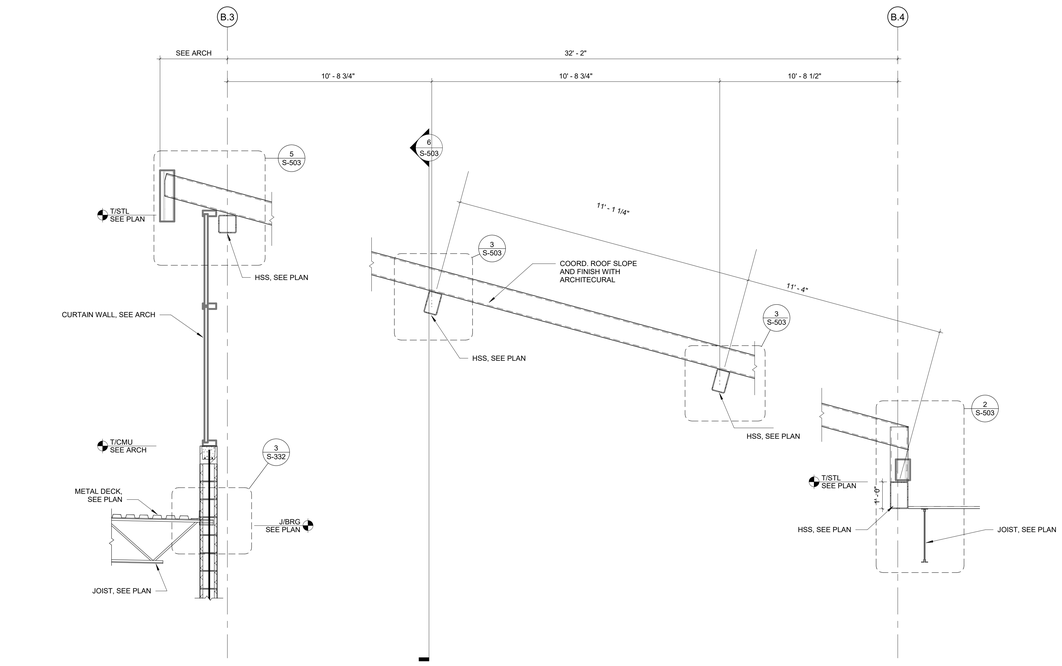

1 SECTION
SCALE: 1/2" = 1'-0"

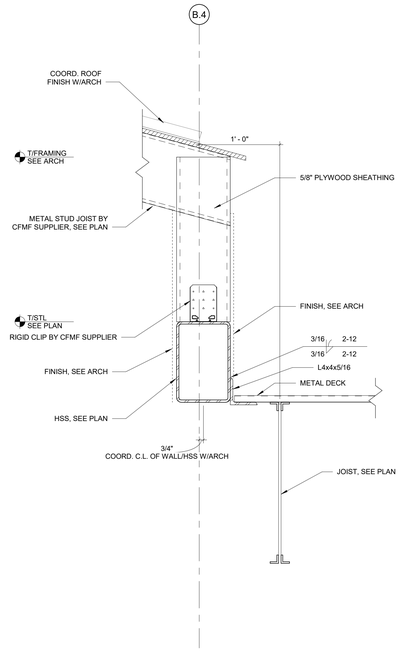

2 SECTION
SCALE: 1 1/2" = 1'-0"

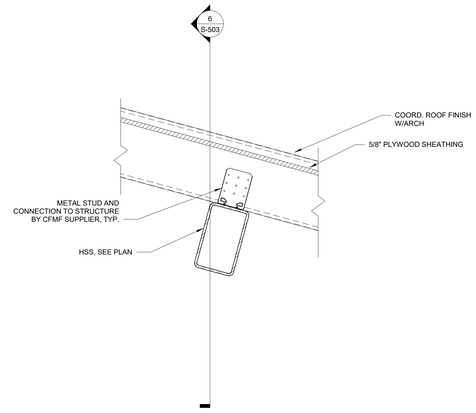

3 SECTION
SCALE: 1 1/2" = 1'-0"

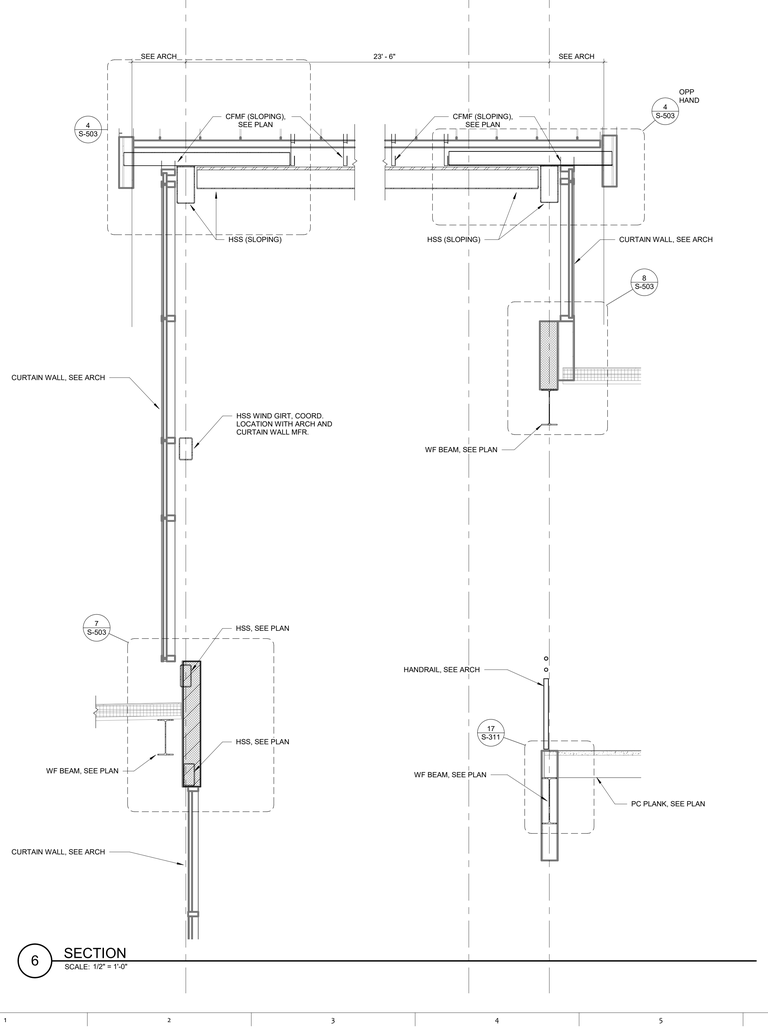

6 SECTION
SCALE: 1/2" = 1'-0"

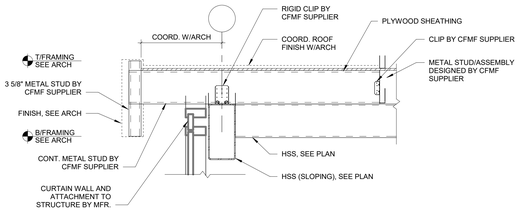

4 SECTION
SCALE: 3/4" = 1'-0"

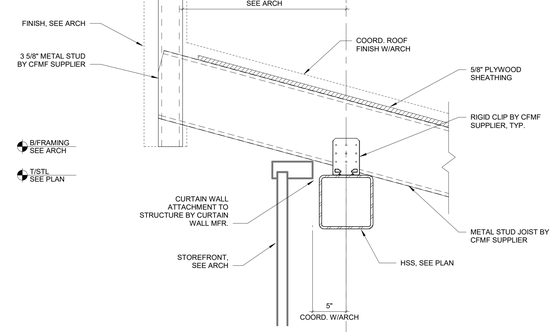

5 SECTION
SCALE: 1 1/2" = 1'-0"

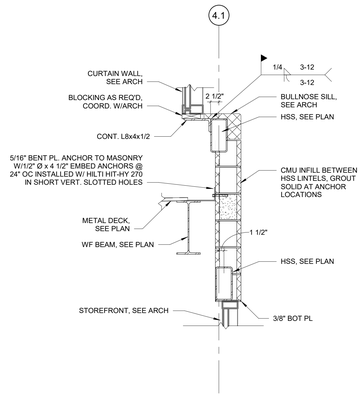

7 SECTION
SCALE: 3/4" = 1'-0"

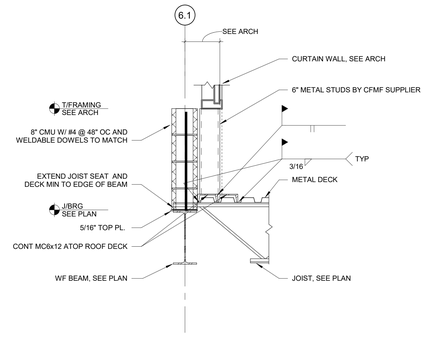

8 SECTION
SCALE: 3/4" = 1'-0"

PROJECT NO
2203-1

ARCHITECTURAL VISION GROUP, LTD
ARCHITECTS · PLANNERS
23850 SPERRY DRIVE · CLEVELAND, OHIO 44145

PROFESSIONAL SEAL:
STATE OF OHIO
MICHAEL G. LINDAWAN
PE.82391
REGISTERED
PROFESSIONAL ENGINEER

CONSULTANT:
OSBORN ENGINEERING
1100 Superior Avenue · Suite 300 · Cleveland, OH 44114
(216) 861-2020
www.osborn-eng.com

MASSILLON CITY SCHOOL
MASSILLON WEST ELEMENTARY
PK-3
250 29TH STREET NW, MASSILLON, OHIO 44646
MASSILLON CITY SCHOOL DISTRICT · MASSILLON, OHIO

MARK	DATE	ISSUED AS:
	2-12-21	HOUSE BID PERMIT SET

DESCRIPTION

PROJECT NO	2203-1
DRAWN BY	Author
CHECKED BY	Checker
DATE	

SECTIONS & DETAILS

SCALE: As indicated

SHEET NO
S-503