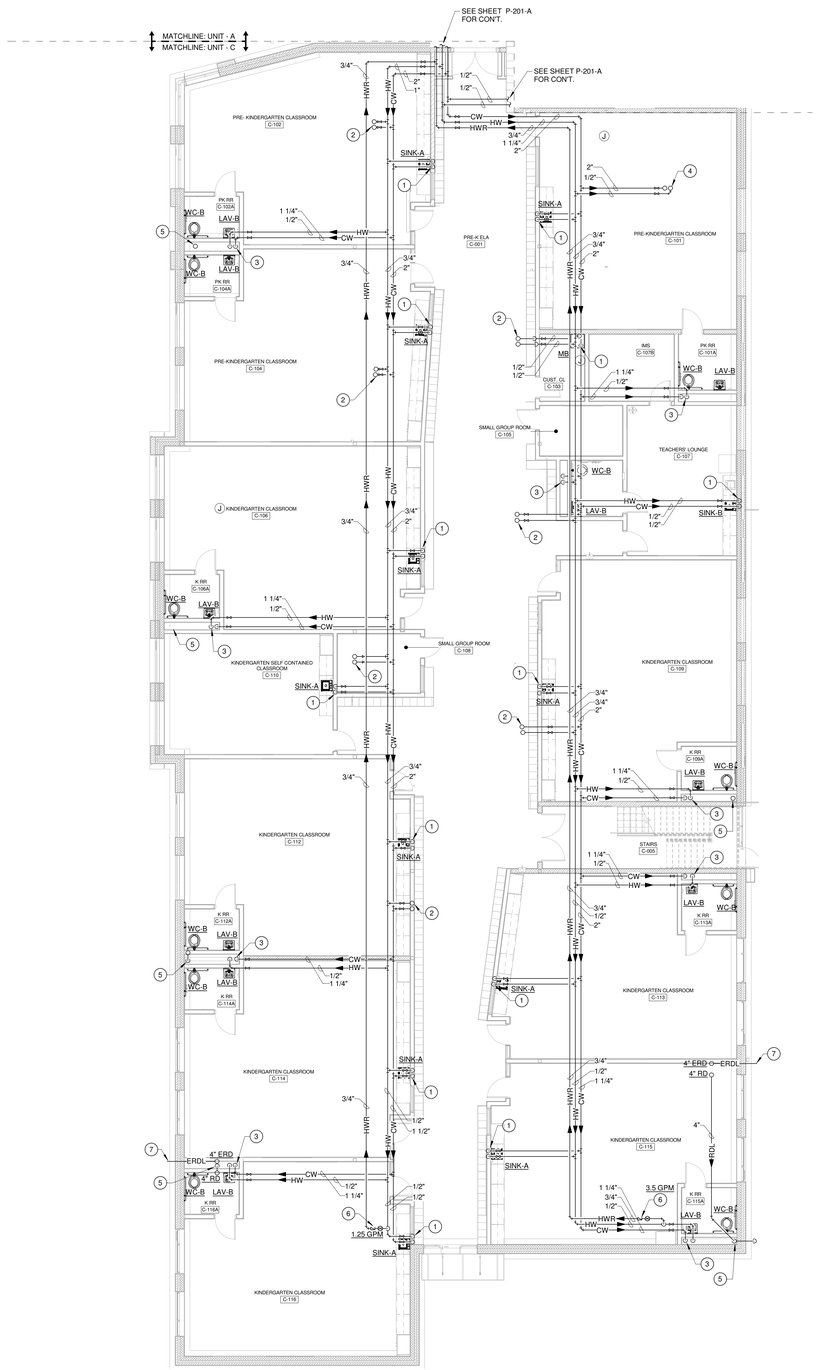

FIRST FLOOR PLAN - DOMESTIC PLUMBING PLAN - UNIT C

SCALE: 1/8" = 1'-0"

CODED NOTES:

1. 1/2" CW AND HW LINES DOWN FOR CONNECTION TO FIXTURE.
2. 1/2" CW AND HW UP TO FLOOR ABOVE. SEE SHEET P-202-C FOR CON'T.
3. 1 1/4" CW AND 1/2" HW LINES DOWN INTO CHASE AND HEADER FULL SIZE WITH J.R. SMITH 5010 CW AND 5005 HW WATER HAMMER ARRESTERS.
4. 2" CW AND 1/2" HW LINES UP. SEE P-202-C FOR CON'T.
5. 4" RDL DOWN TO BELOW GRADE. PROVIDE CLEANOUT AT BASE OF STACK. SEE SHEET P-101-C FOR CON'T.
6. BALANCE VALVE AND CHECK VALVE. SET BALANCE VALVE TO FLOW INDICATED ON DRAWING.
7. 4" EMERGENCY ROOF DRAIN LEADER THRU WALL ABOVE CEILING WITH J.R. SMITH (WATTS OR ZURN) NO. 1770 DOWNSPOUT NOZZLE.

KEY PLAN

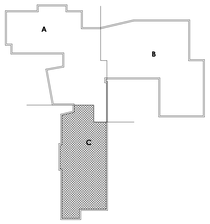

PROJECT NO
2203-1

ARCHITECTURAL VISION GROUP, LTD
ARCHITECTS ◦ PLANNERS
23850 SPERRY DRIVE CLEVELAND, OHIO 44145

PROFESSIONAL SEAL:
STATE OF OHIO
JOZEF W. VEROSTKO
REGISTERED
PROFESSIONAL ENGINEER

CONSULTANTS:
J.M. VEROSTKO, INC.
MECHANICAL ENGINEERS
2195 SOUTHWEST BLVD
CLEVELAND, OHIO 44113

MASSILLON CITY SCHOOL
MASSILLON WEST ELEMENTARY
PK-3
250 29TH STREET NW, MASSILLON, OHIO 44646

MARK	DATE	DESCRIPTION
ISSUED AS:		

PROJECT NO	2203-1
DRAWN BY	JRS
CHECKED BY	Checker
DATE	07/12/23

FIRST FLOOR PLAN - PLUMBING - UNIT C

SCALE: 1/8" = 1'-0"

SHEET NO
P-201-C