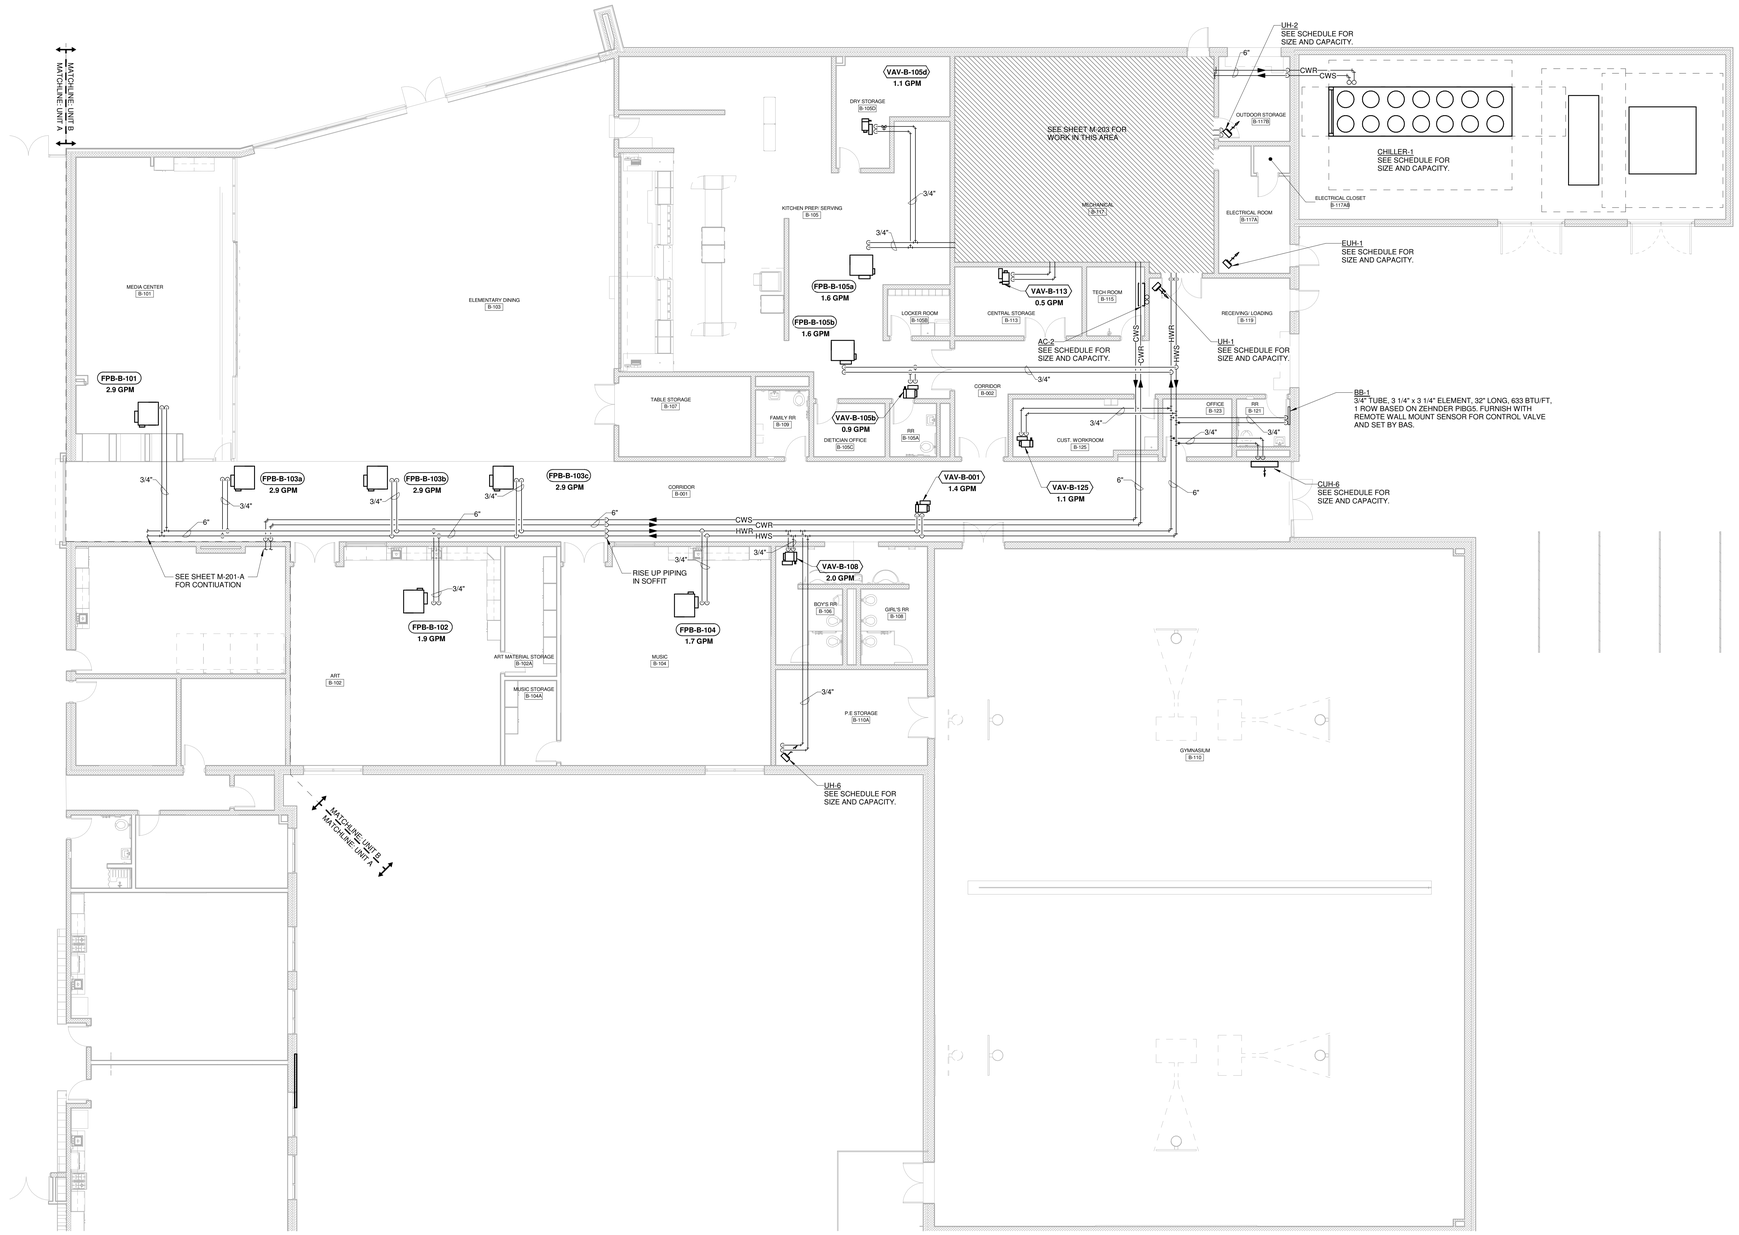

FIRST FLOOR PLAN - HVAC PIPING - UNIT B

SCALE: 1/8" = 1'-0"

KEY PLAN

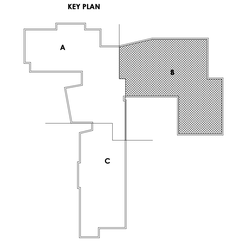

PROJECT NO
2203-1

ARCHITECTURAL VISION GROUP, LTD
ARCHITECTS ◦ PLANNERS
23850 SPERRY DRIVE CLEVELAND, OHIO 44145

PROFESSIONAL SEAL:
STATE OF OHIO ★ ANDREW W. MORGENTHALER ★ E-54644 REGISTERED PROFESSIONAL ENGINEER

CONSULTANT:
J.M. VERDSTIKO, INC.
MECHANICAL ENGINEERS
2700 SILLY SPRINGS ROAD
TRUSSVILLE, AL 35235

MASSILLON CITY SCHOOL
MASSILLON WEST ELEMENTARY
PK-3
250 29TH STREET NW, MASSILLON, OHIO 44646

MARK	DATE	DESCRIPTION
	07/07/23	100% - BID / PERMIT SET

ISSUED AS:

PROJECT NO	2203-1
DRAWN BY	MAR
CHECKED BY	ARB
DATE	

FIRST FLOOR PLAN - HVAC PIPING - UNIT B

SCALE: 1/8" = 1'-0"

SHEET NO
M-201-B