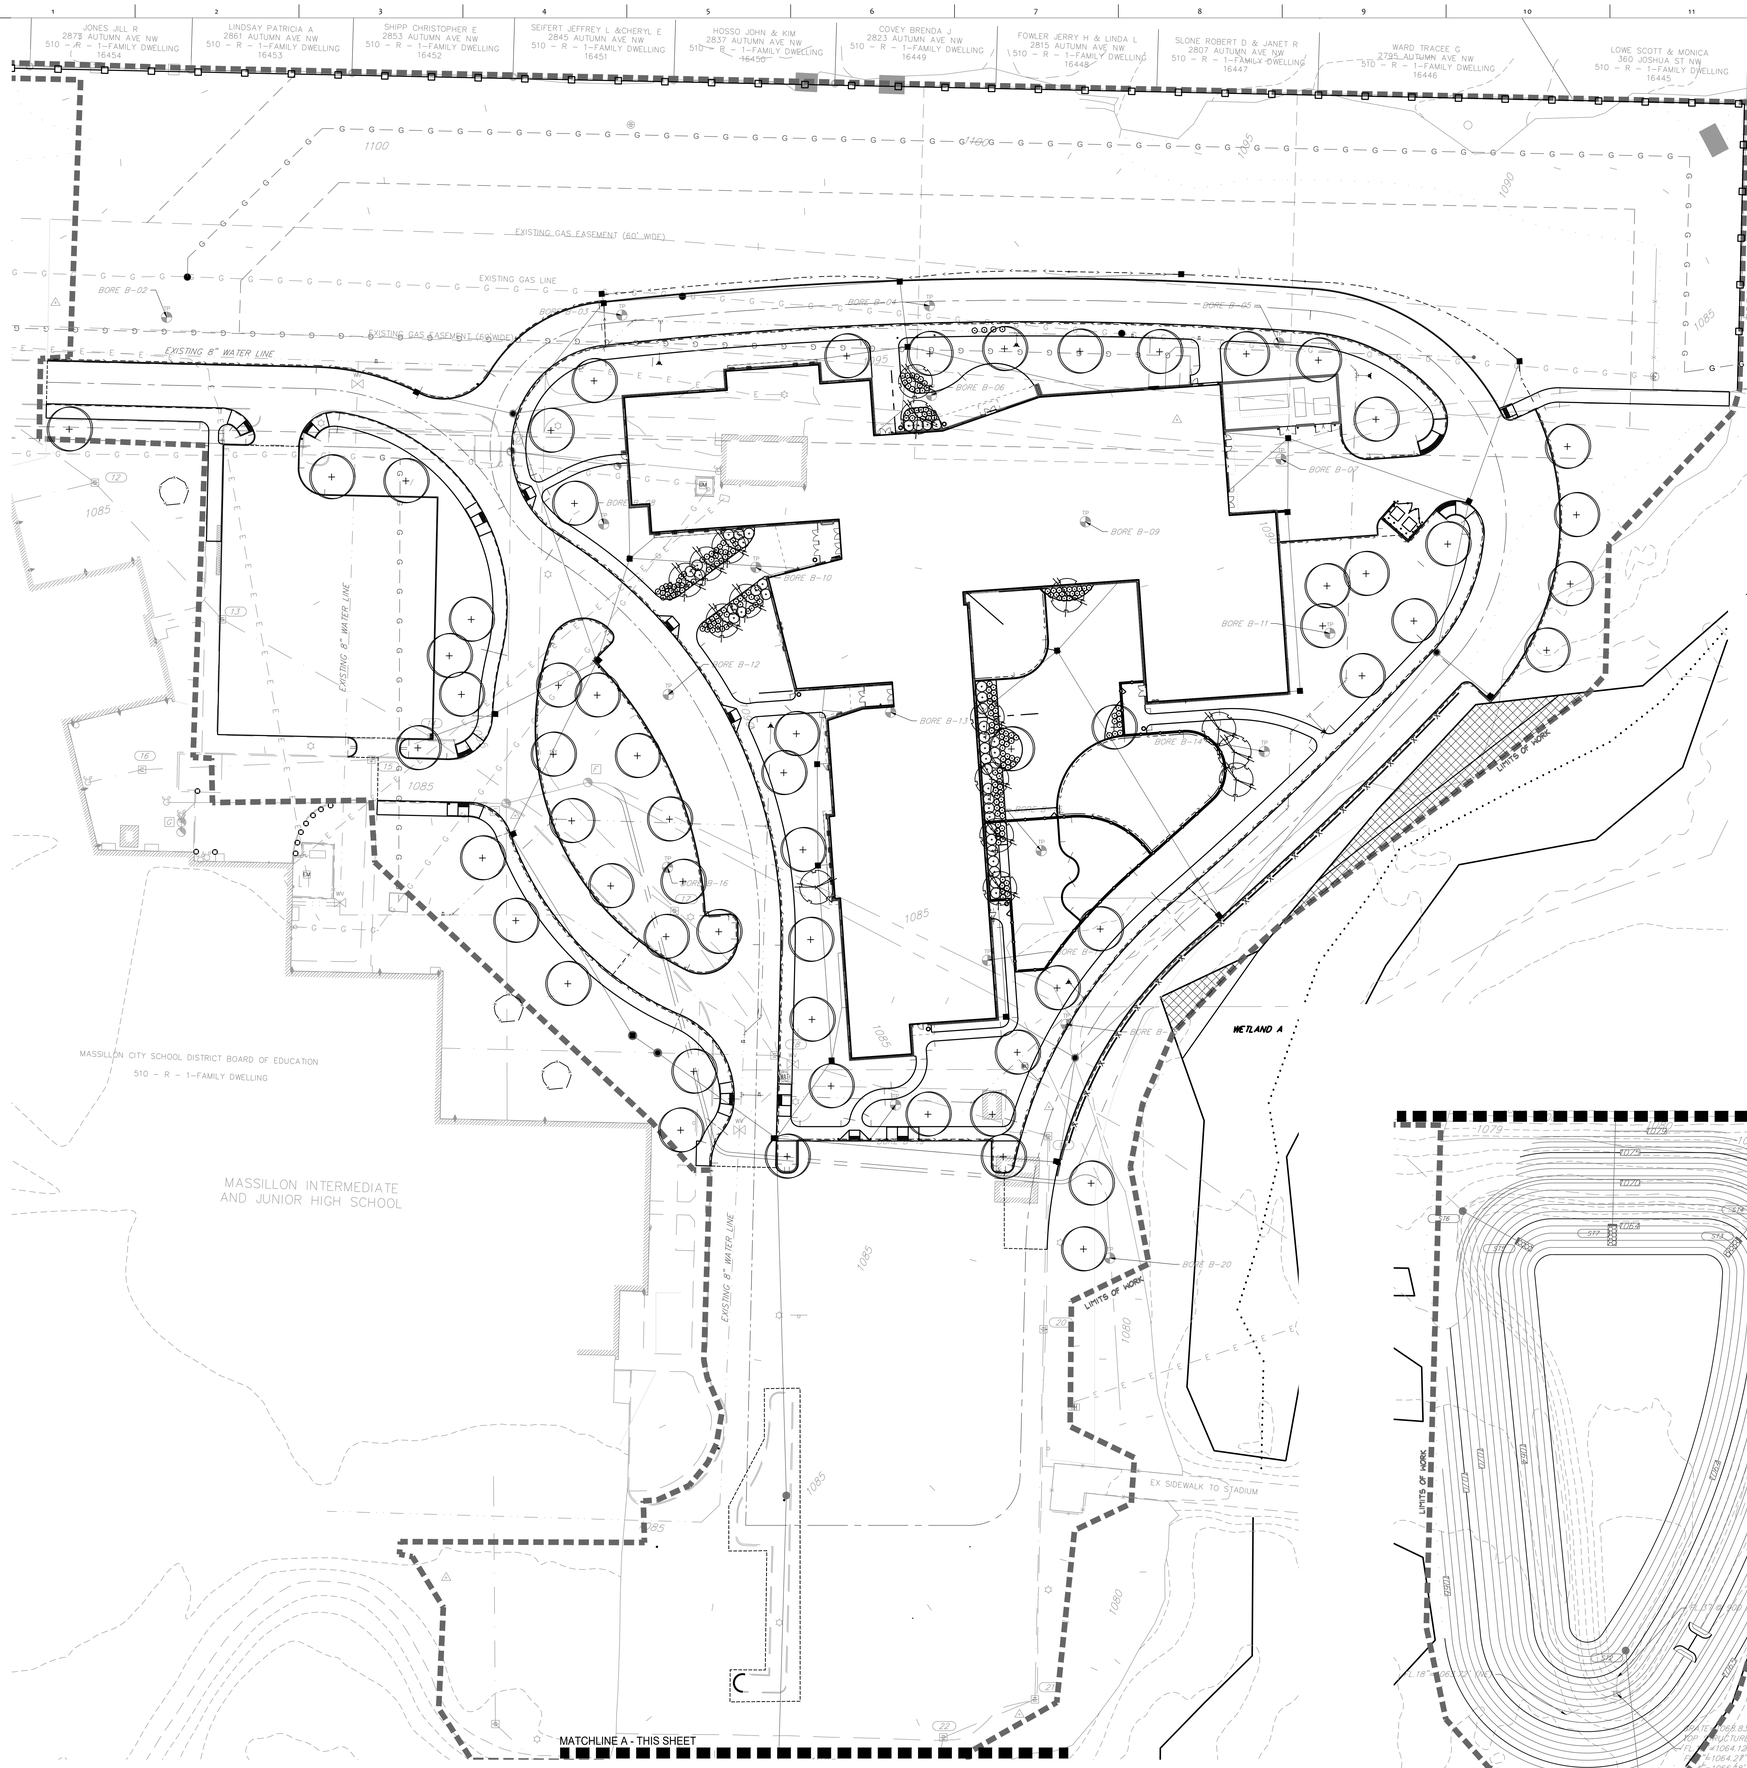

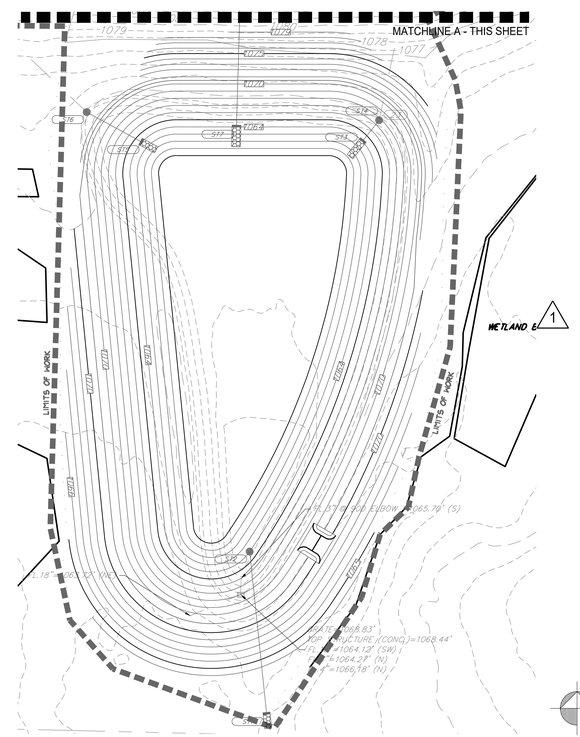

LEGEND:

- DECIDUOUS SHADE TREE - SEE DET. 1/L-501
- ORNAMENTAL TREE - SEE DET. 1/L-501
- SHRUB PLANTING - SEE DET. 4/L-501
- PROPERTY LINE / LIMITS OF WORK

GENERAL NOTES:

1. THIS SHEET IS FOR PLANTING AND TURF INSTALLATION PURPOSES ONLY.
2. PROVIDE AND INSTALL 12" PLANTING SOIL IN ALL SHRUB, ORNAMENTAL GRASS, GROUNDCOVER AND PERENNIAL BEDS.
3. PROVIDE AND INSTALL 6" MIN. AMENDED TOPSOIL AND SEED ON ALL DISTURBED, NON-PLANTING BED MIX AREAS.
4. SEED WITH TURF MIX ALL DISTURBED AREAS.
5. THE CONTRACTOR IS RESPONSIBLE FOR INSTALLING ALL PLANTS, AS SHOWN ON THE PLANTING PLAN. QUANTITIES PROVIDED ON THE PLANT LIST AND LANDSCAPE MATERIAL SUMMARY ARE FOR ESTIMATION PURPOSES ONLY.
6. ALL SITE UTILITIES ARE SHOWN FOR COORDINATION ONLY; SEE SITE UTILITY PLANS AND SITE ELECTRICAL PLAN. NOTIFY ARCHITECT OF UNFORESEEN CONFLICTS BETWEEN PROPOSED TREE LOCATIONS AND UTILITIES PRIOR TO INSTALLATION.

POTENTIAL PLANT LIST

QTY	KEY	BOTANICAL NAME	COMMON NAME	SIZE	ROOTS	NOTES
SHADE TREES						
##	AC-AB	ACER X. F. 'AUTUMN BLAZE'	AUTUMN BLAZE MAPLE	2" CAL.	B & B	
##	PL-EX	PLATANUS X. A. 'EXCLAMATION'	EXCLAMATION LONDON PLANE	2" CAL.	B & B	
##	AC-CE	ACER X. F. 'CELEBRATION'	CELEBRATION MAPLE	2" CAL.	B & B	
##	UL-VA	ULMUS A. 'VALLEY FORGE'	VALLEY FORGE ELM	2" CAL.	B & B	
##	GL-TR	GLEDITSIA TR. 'SHADEMASTER'	SHADEMASTER HONEYLOCUST	2" CAL.	B & B	
##	ZE-WI	ZELKOVA S. 'WIRELESS'	WIRELESS ZELKOVA	2" CAL.	B & B	
ORNAMENTAL TREES						
##	AM-GR	AMELANCHIER X. GRANDIFLORA 'AUTUMN BRILLIANCE'	AUTUMN BRILLIANCE SERVICEBERRY	5' HGT.	B & B	MULTI STEM
##	MA-SG	MALUS 'SPRING SNOW'	SPRING SNOW CRAB	2" CAL.	B & B	
EVERGREEN TREES						
##	PI-GL	PICEA GLAUCA	WHITE SPRUCE	6' HGT.	B & B	
SHRUBS						
##	IL-GL	ILEX GLABRA 'DENSA'	DENSE COMPACT INKBERRY	18"	B & B	
##	BU-LO	BUDDLEIA X. 'BLUE CHIP'	LO & BEHOLD BLUE CHIP BUTTERFLY BUSH	18"	NO. 1 CONT.	
##	CO-IW	CORNUS A. 'IVORY HALO'	IVORY HALO DOGWOOD	18"	NO. 3 CONT.	
##	HY-QU	HYDRANGEA QUERCIFOLIA 'ALICE'	ALICE OAK LEAF HYDRANGEA	24"	NO. 5 CONT.	
##	HY-LL	HYDRANGEA PANICULATA 'LITTLE LIME'	LITTLE LIME HYDRANGEA	24"	NO. 3 CONT.	
##	BU-GR	BUXUS 'GREEN VELVET'	GREEN VELVET BOXWOOD	24"	NO. 3 CONT.	
GROUNDCOVER						
##	RH-AR	RHUS AROMATICA 'GRO-LOW'	GRO-LOW FRAGRANT SUMAC	18"	NO. 3 CONT.	3' O.C.
PERENNIALS & ORNAMENTAL GRASSES						
##	LI-MU	LIRIOPE MUSCARI	LILY TURF		NO. 1 CONT.	
##	PE-AL	PENNISETUM ALOPECUROIDES 'HAMELN'	FOUNTAIN GRASS		NO. 2 CONT.	
##	SE-AJ	SEDUM 'AUTUMN JOY'	AUTUMN JOY SEDUM		NO. 1 CONT.	
##	HE-GO	HEMEROCALLIS 'GOING BANANAS'	GOING BANANAS DAYLILY		NO. 1 CONT.	

Scale: 0 15' 30' 45'

OHIO Utilities Protection SERVICE
Call Before You Dig
1-800-362-2764
CALL TWO WORKING DAYS BEFORE YOU DIG
(NON MEMBERS MUST BE CALLED DIRECTLY)

PROJECT NO
2203-1

ARCHITECTURAL VISION GROUP, LTD
ARCHITECTS • PLANNERS
23850 SPERRY DRIVE CLEVELAND, OHIO 44145

PROFESSIONAL SEAL:

CONSULTANTS:
behnke
LANDSCAPE ARCHITECTURE
26055 Emmon Road, Suite 2
Cleveland, Ohio 44145-1505
P: 216.289.9100 F: 216.289.8500
www.behnke-inc.com
E: info@behnke-inc.com

MASSILON CITY SCHOOL
WEST SIDE CAMPUS
250 29th St NW, Massillon, OH 44647

MARK	DATE	DESCRIPTION
1	6/-/2023	ADDENDUM #2
2	4/24/2023	ADDENDUM #1
3	3/30/2023	EARLY SITE PACKAGE

ISSUED AS:

PROJECT NO	2203-1
DRAWN BY	
CHECKED BY	
DATE	-

SITE
PLANTING

SHEET NO
L-400