




SCALE: 1/8" = 1'-0"

OT. FIRE EXTINGUISHERS TO
BE FURNISHED BY OWNER.





RECEIVED
JUL 1967

* REV. No. 2 - FIELD NOTE - 6-9-67


NO. 1 - PROJECT BOOK - 5-9-67

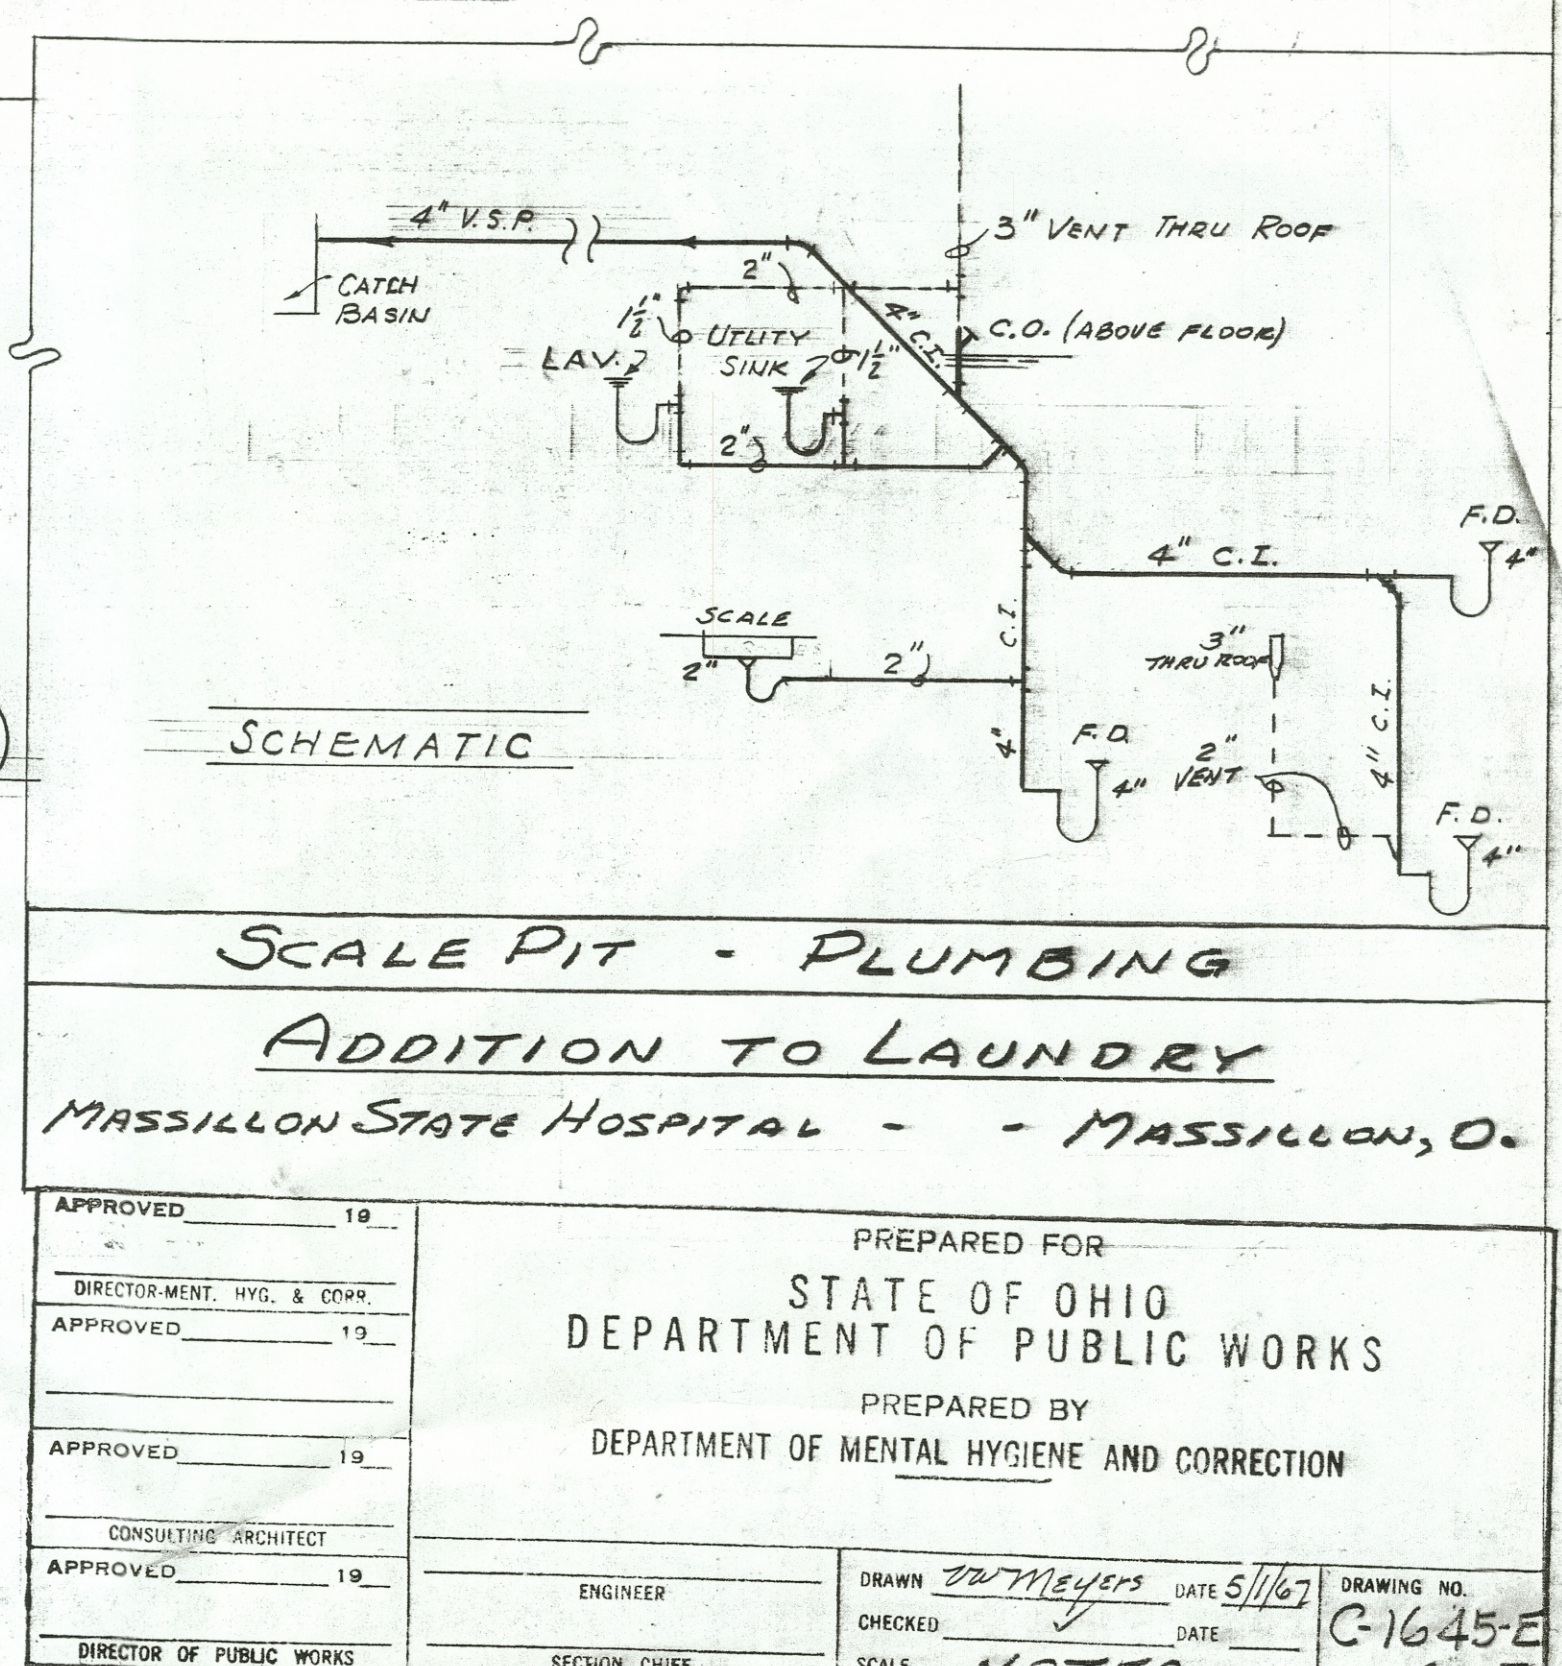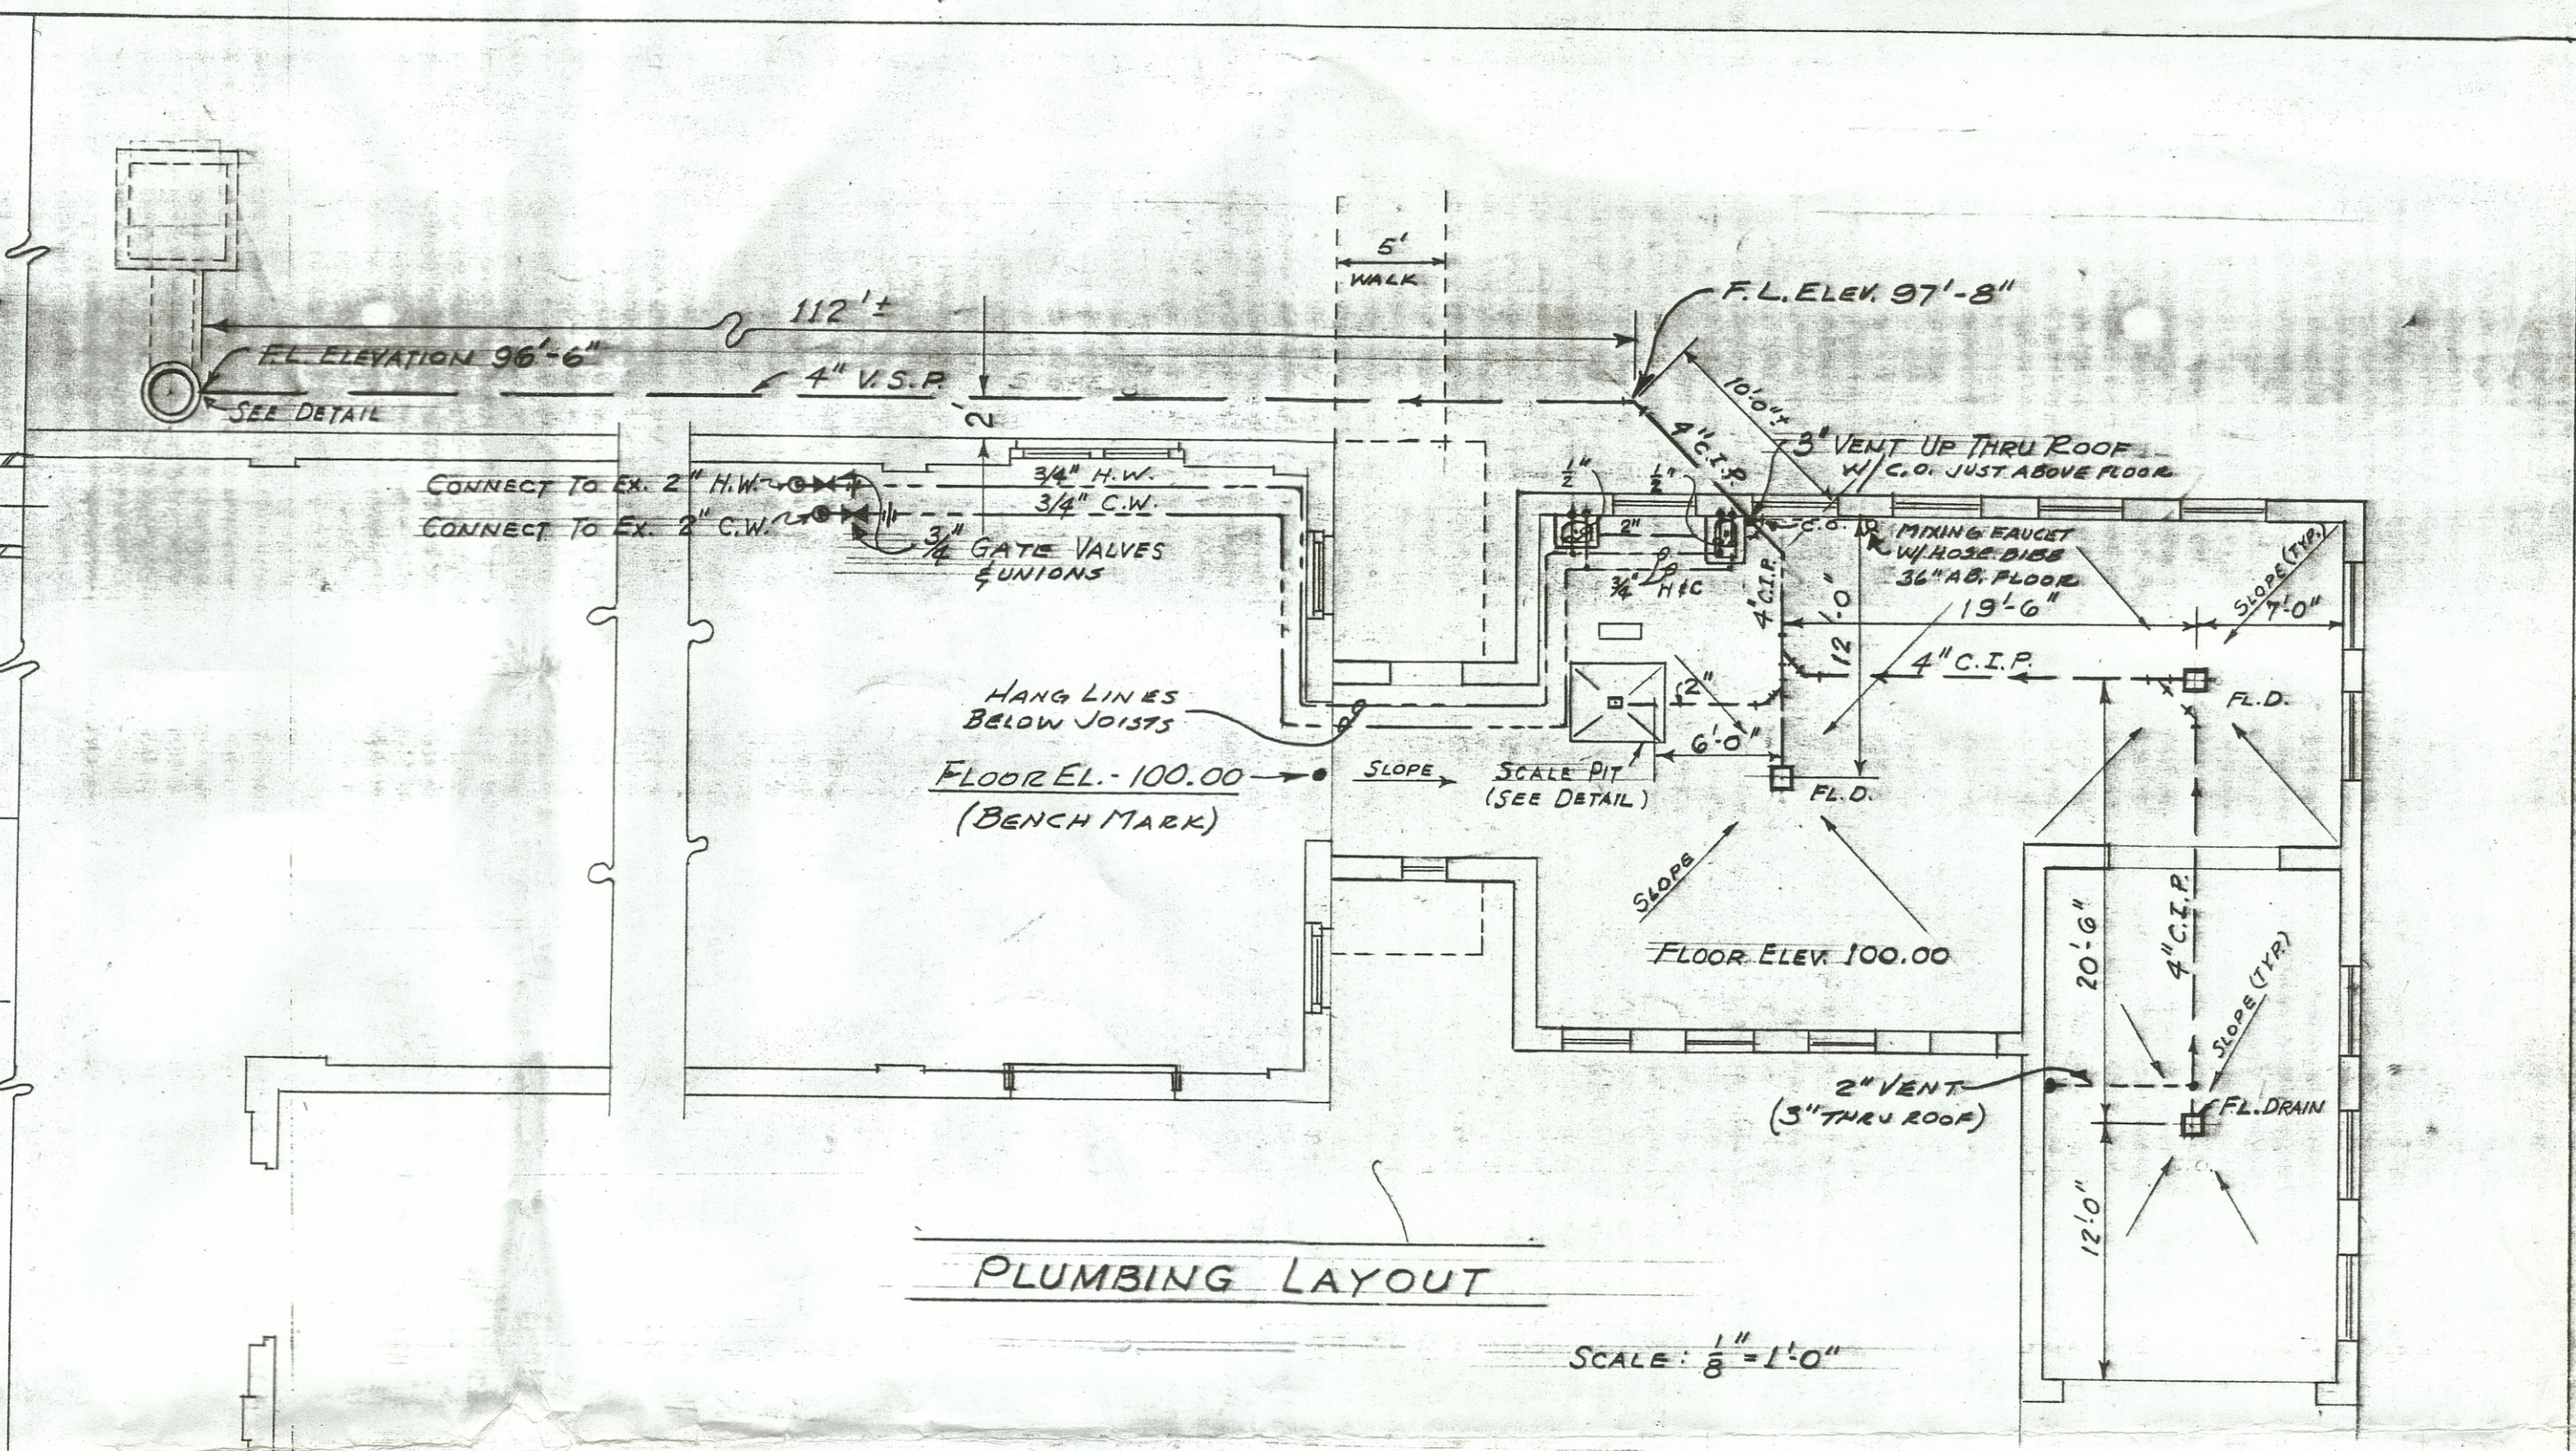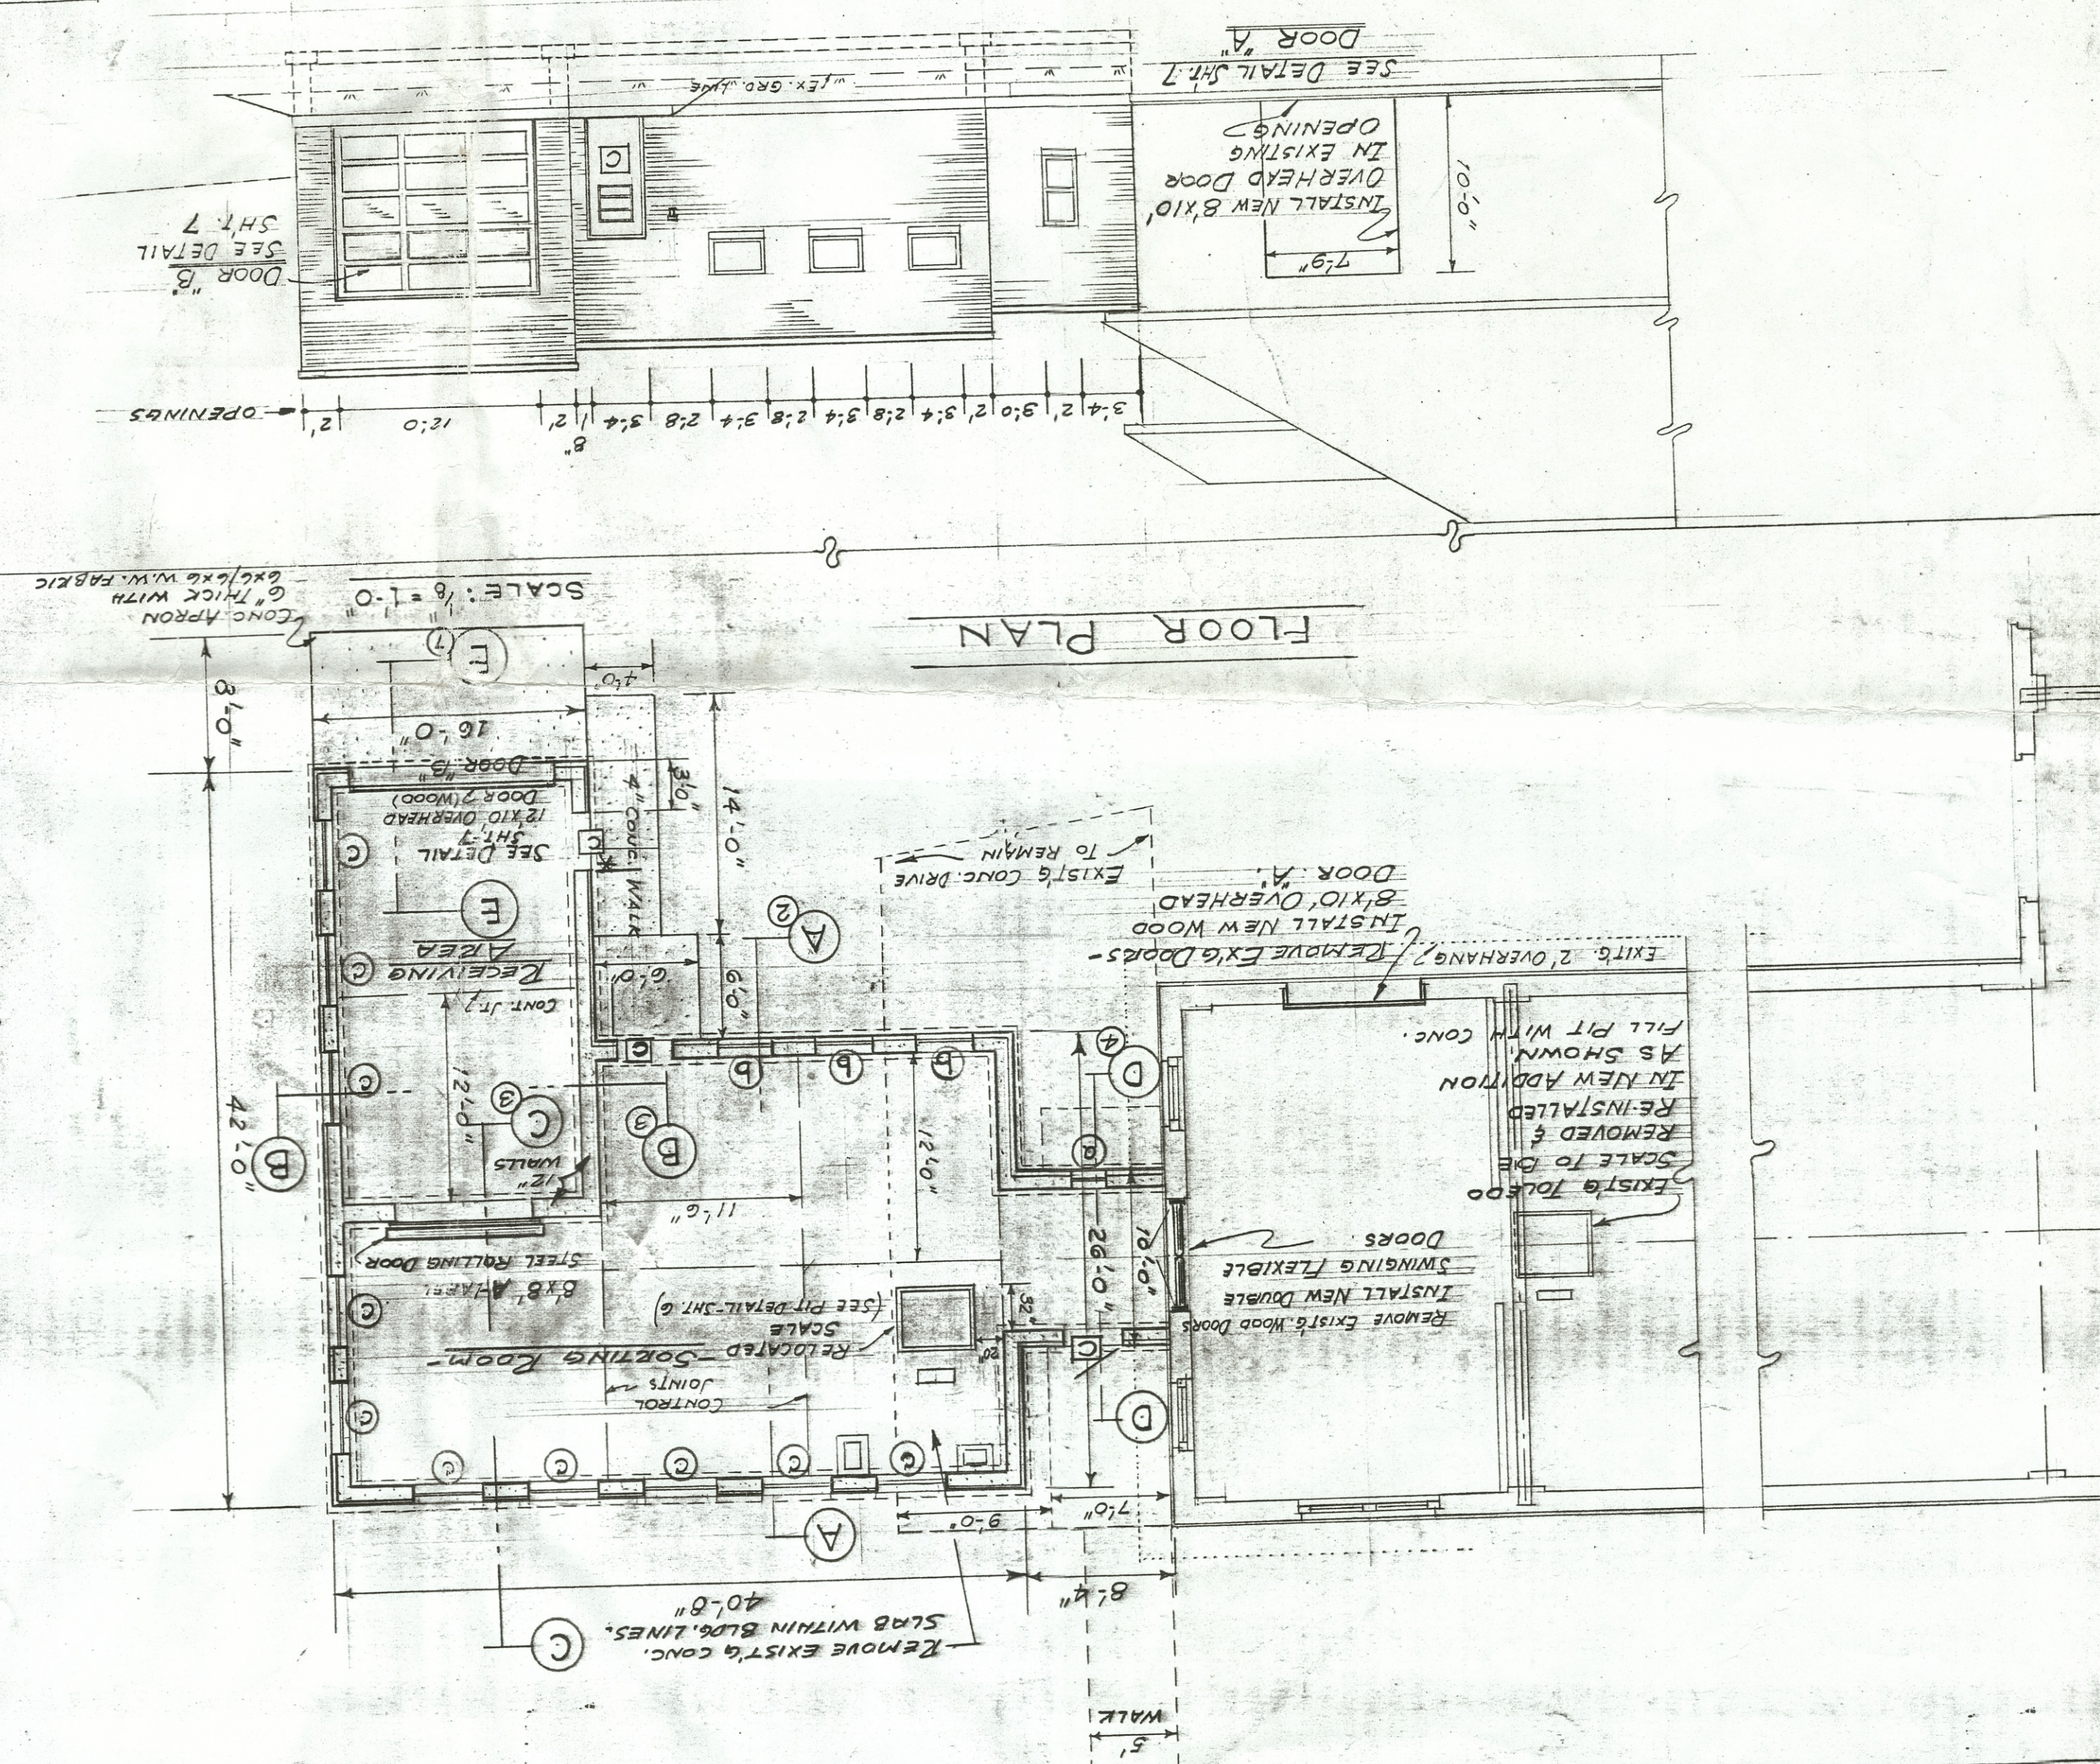



SA-112

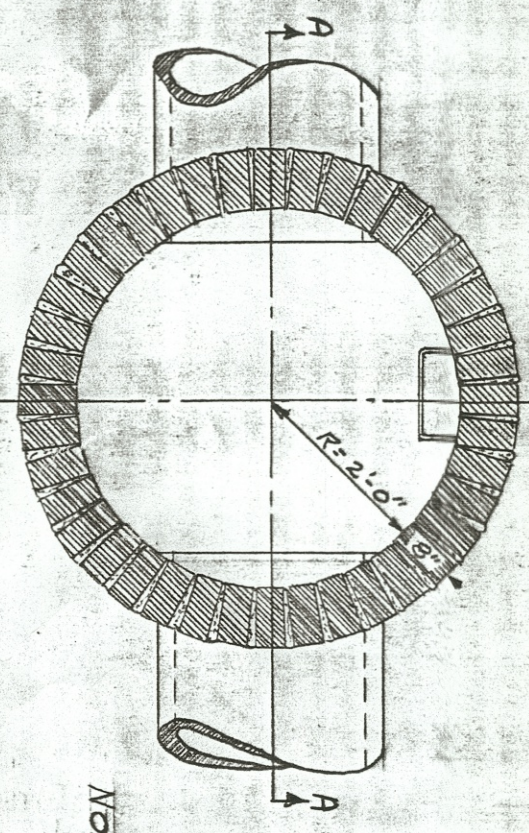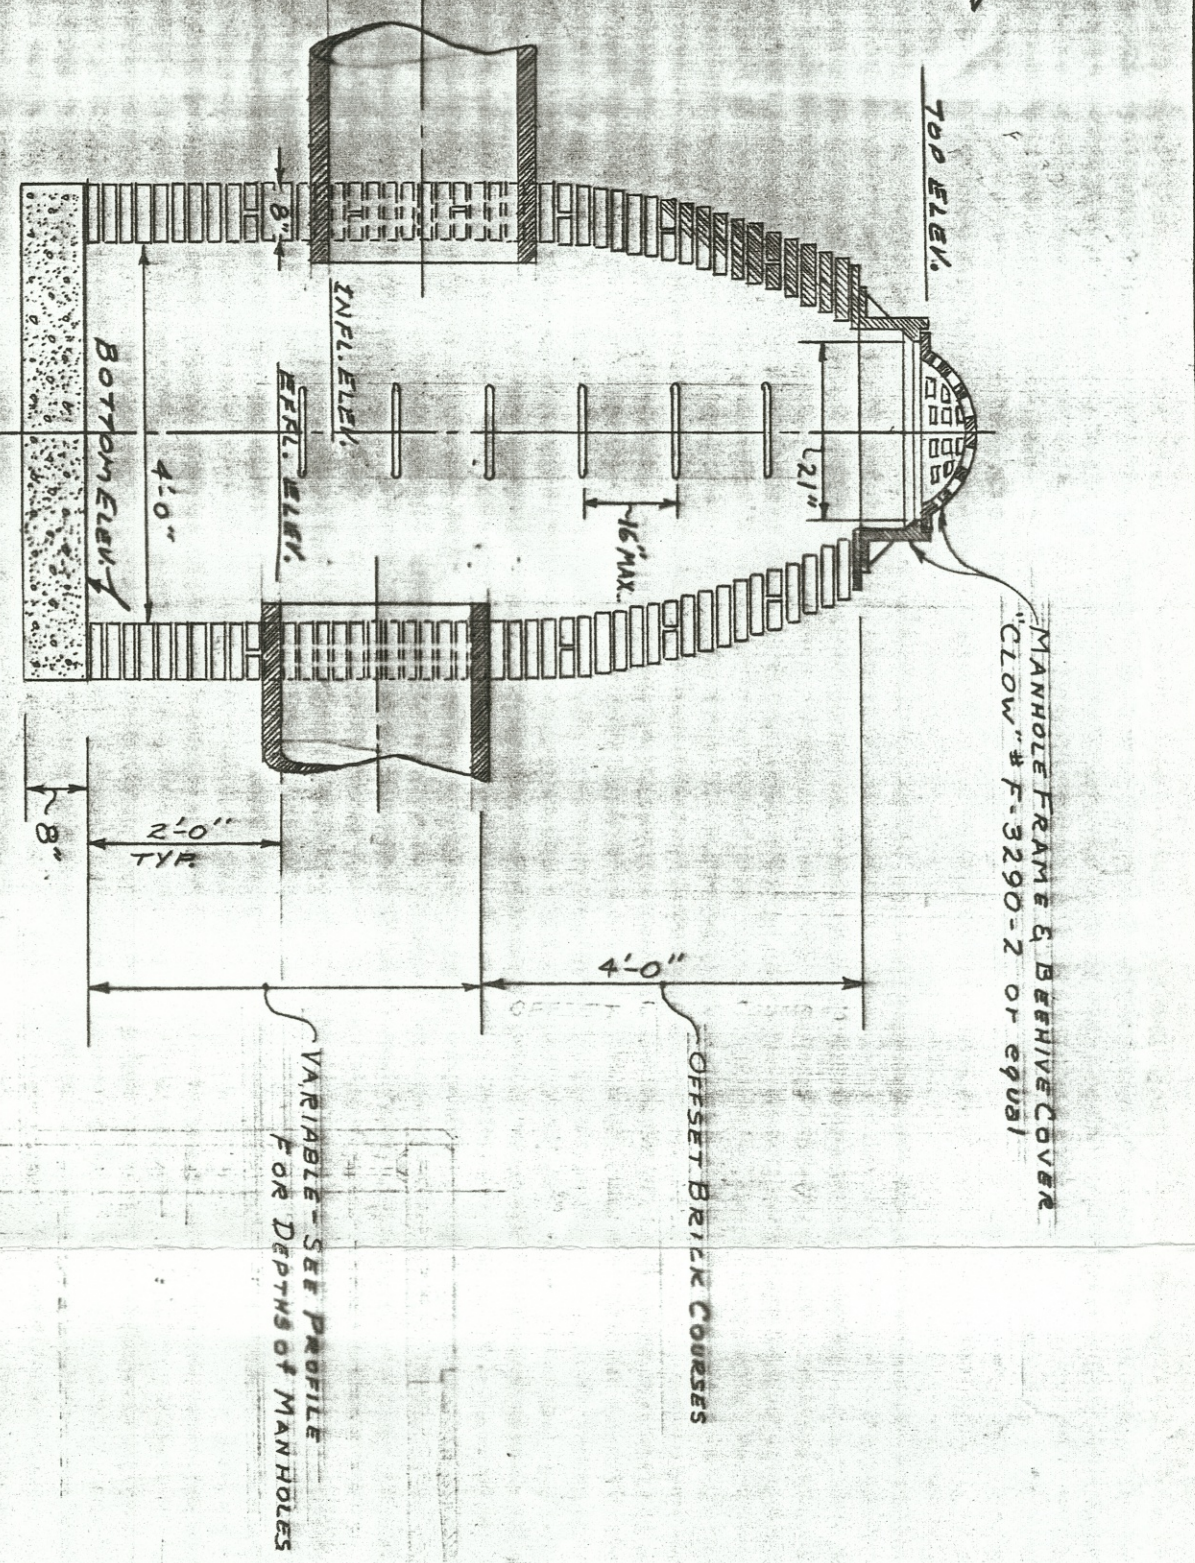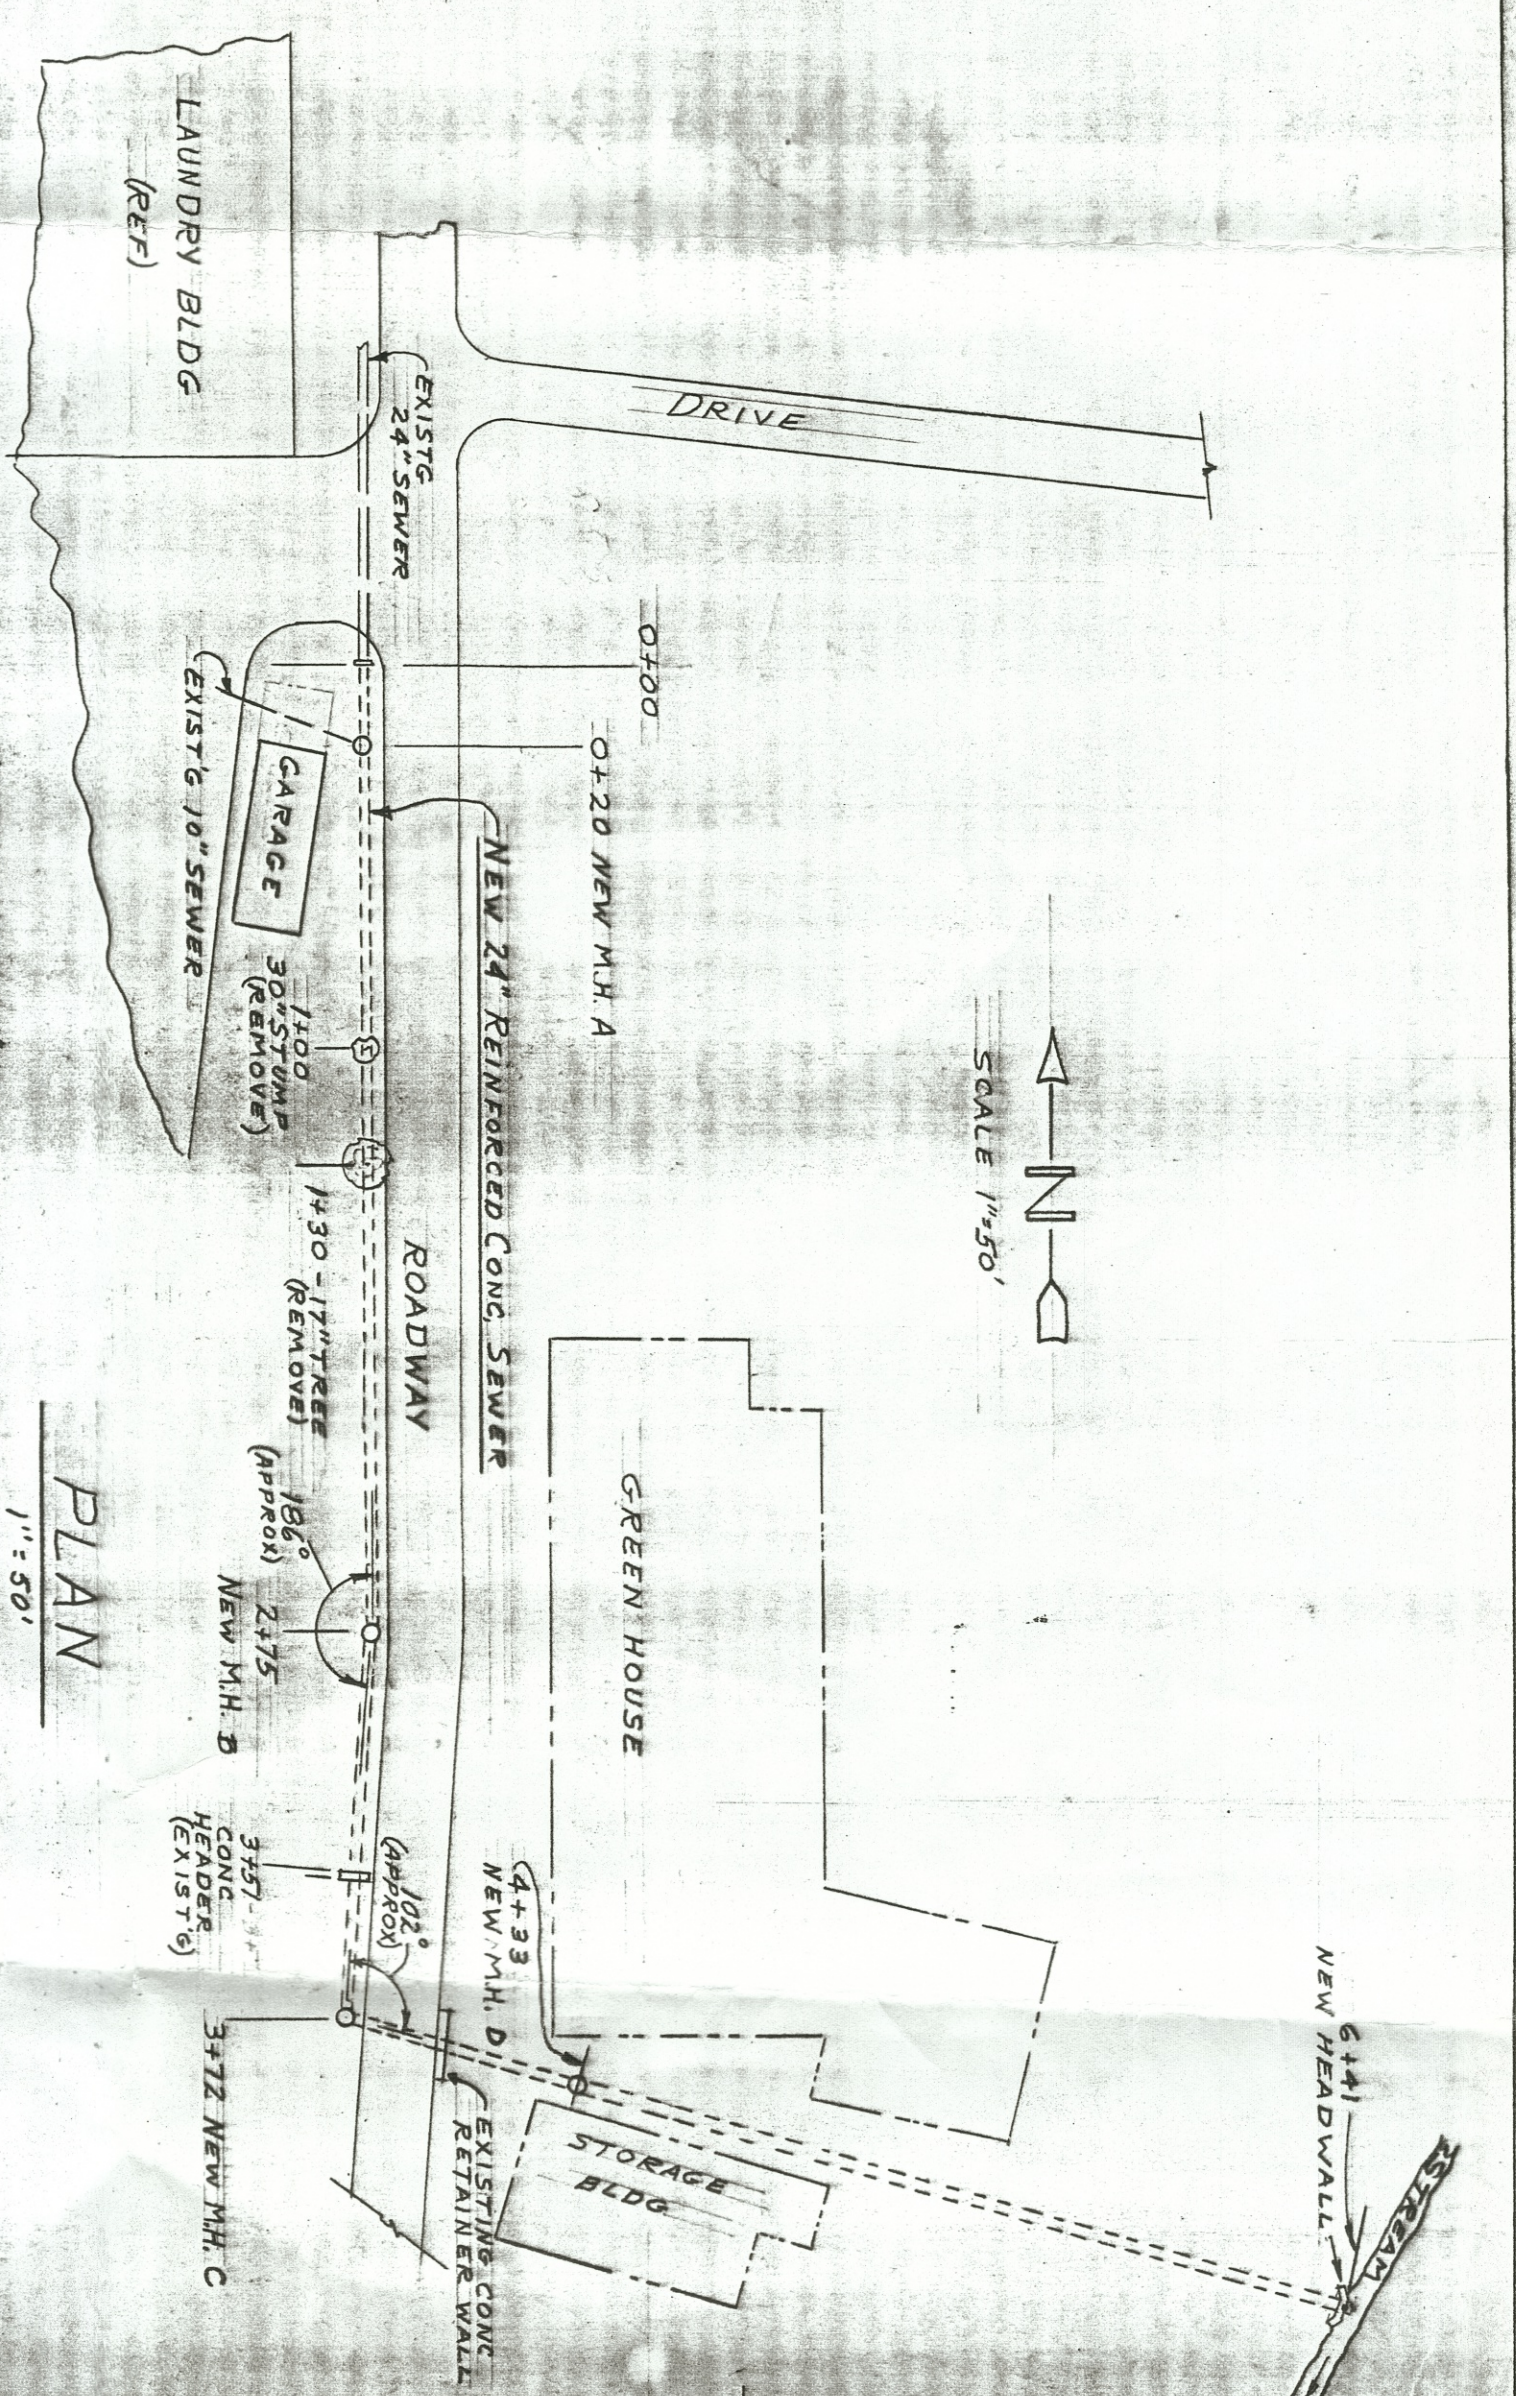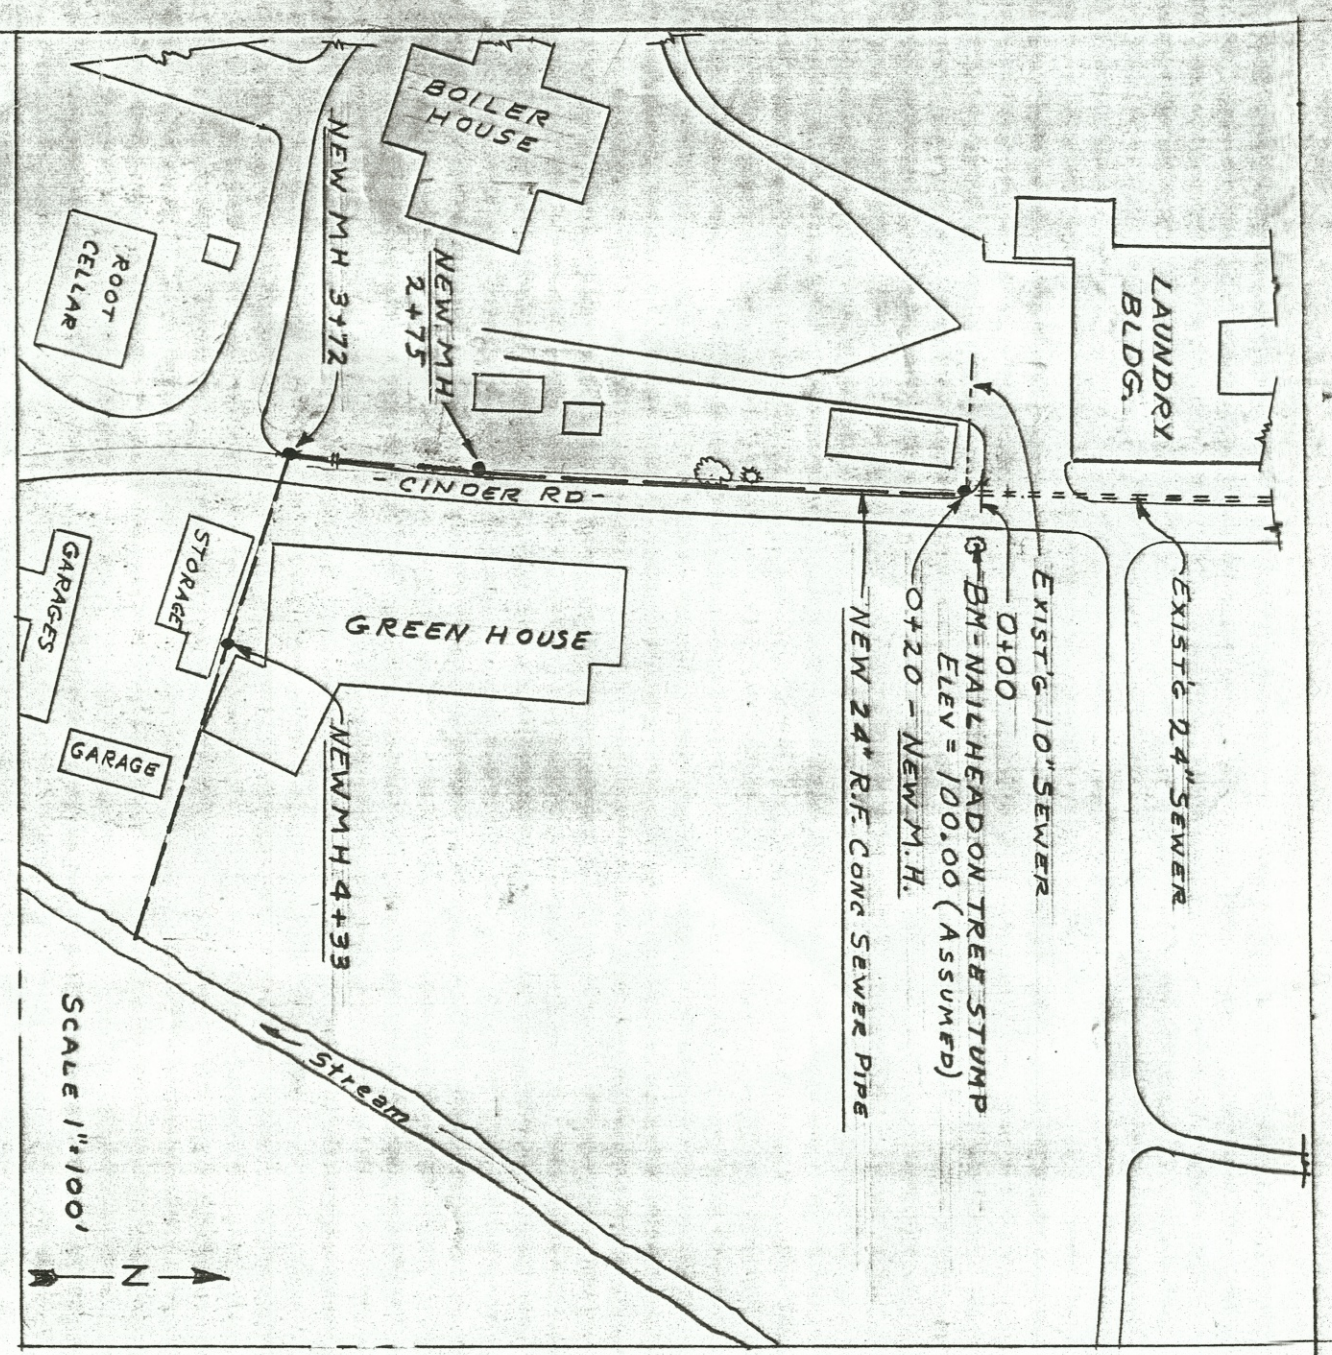


NOTE:
TYPICAL MANHOLE per Ohio Dept.
Highway Construction
Drawing 1-B, M.H. N.E.L.

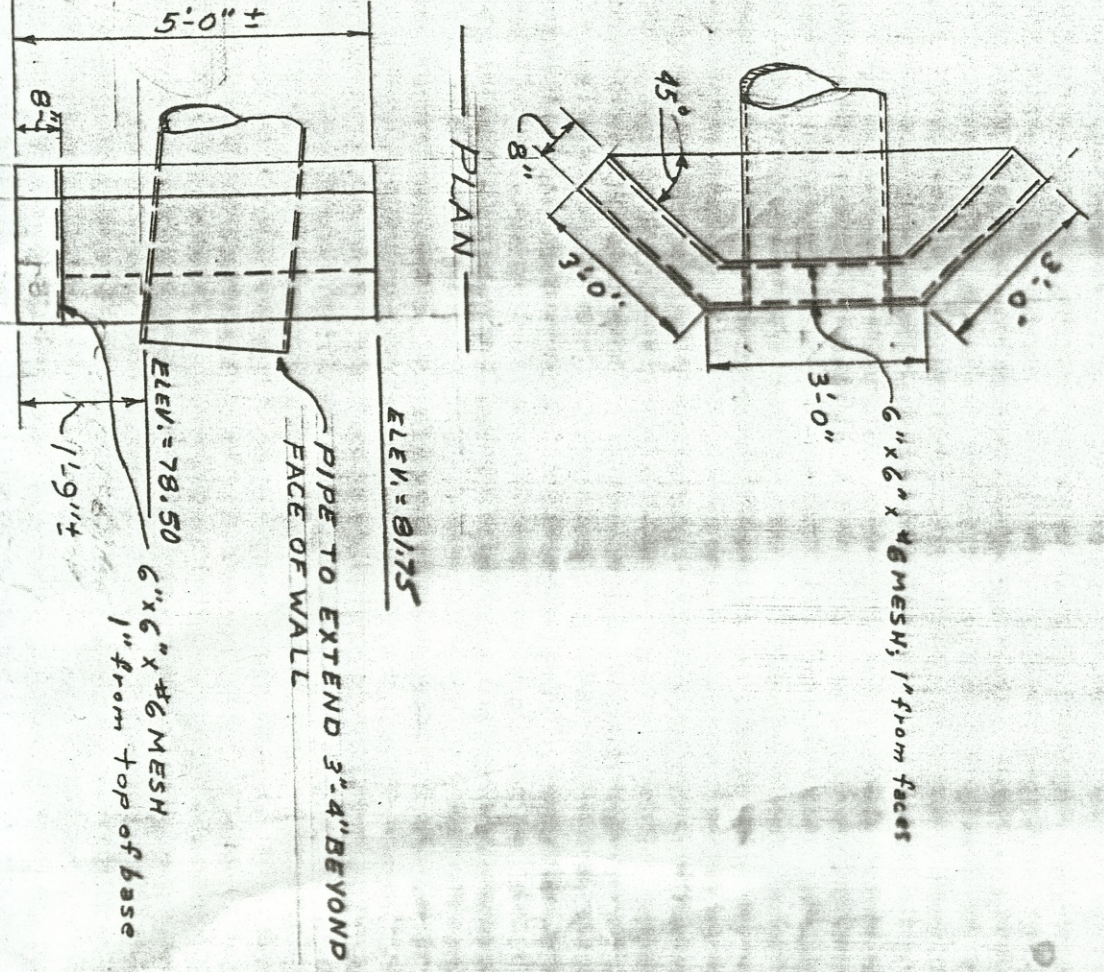

DETAIL OF HEADWALL
Scale 3/8"=1'-0"

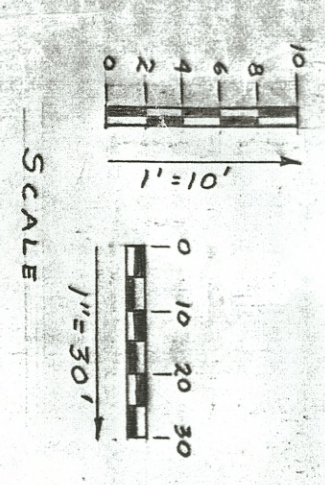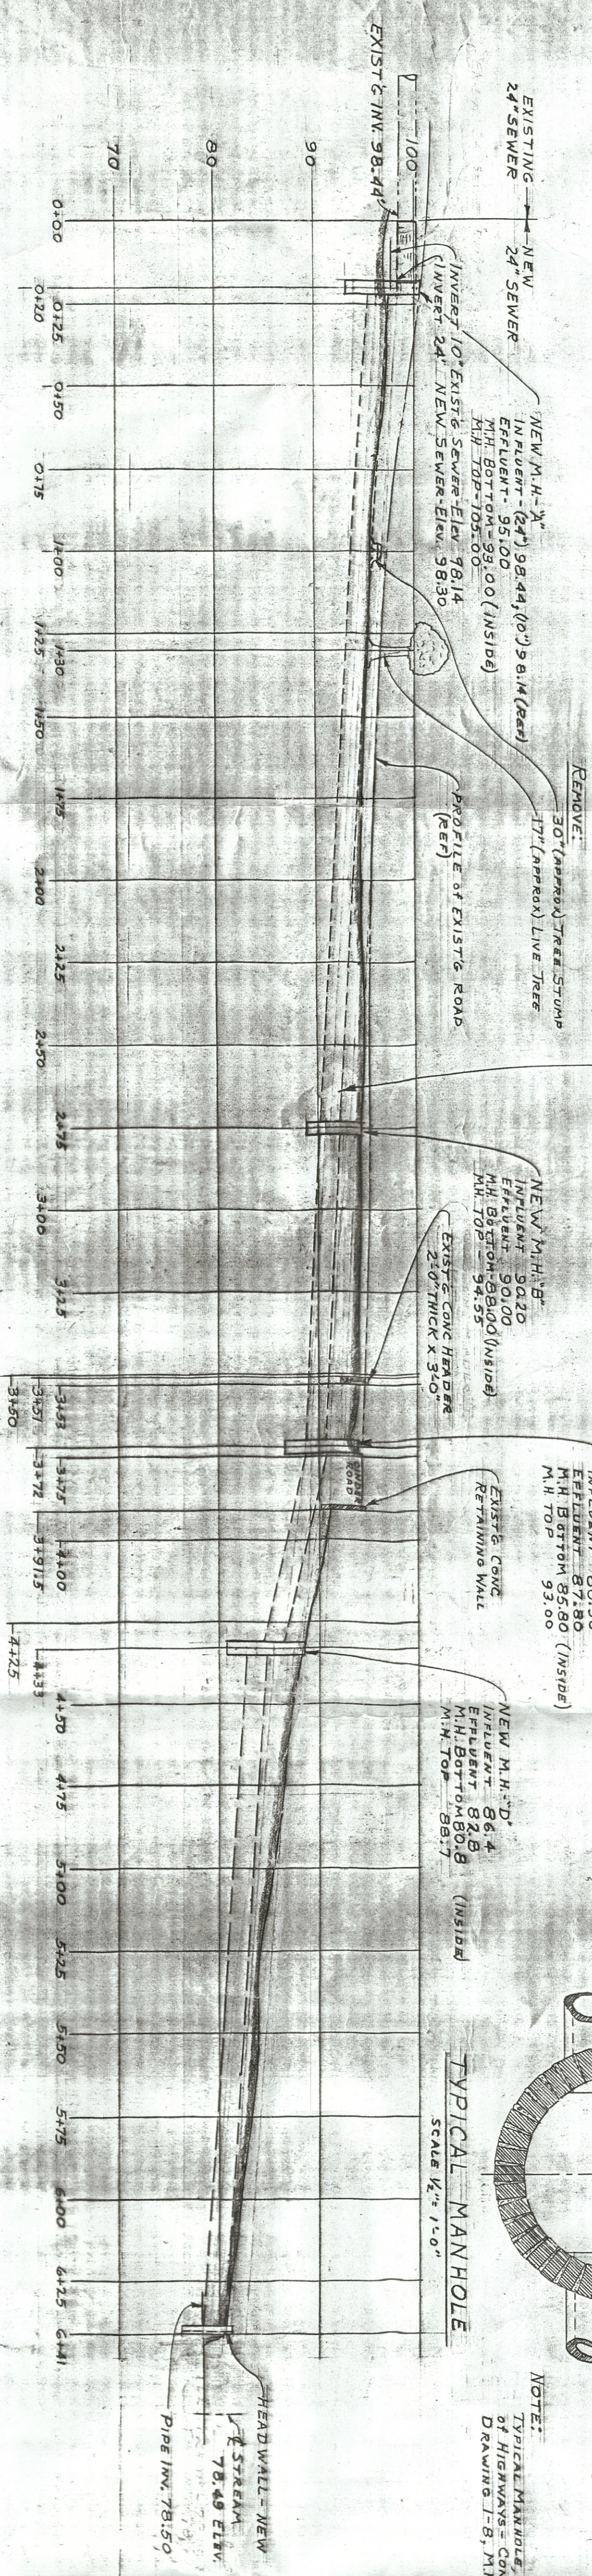

LEGEND:
CONTAINS OF ELEVATIONS - EXIST'G
Road Elevation Profile
NEW 24" REINFORCED CONCRETE SEWER.

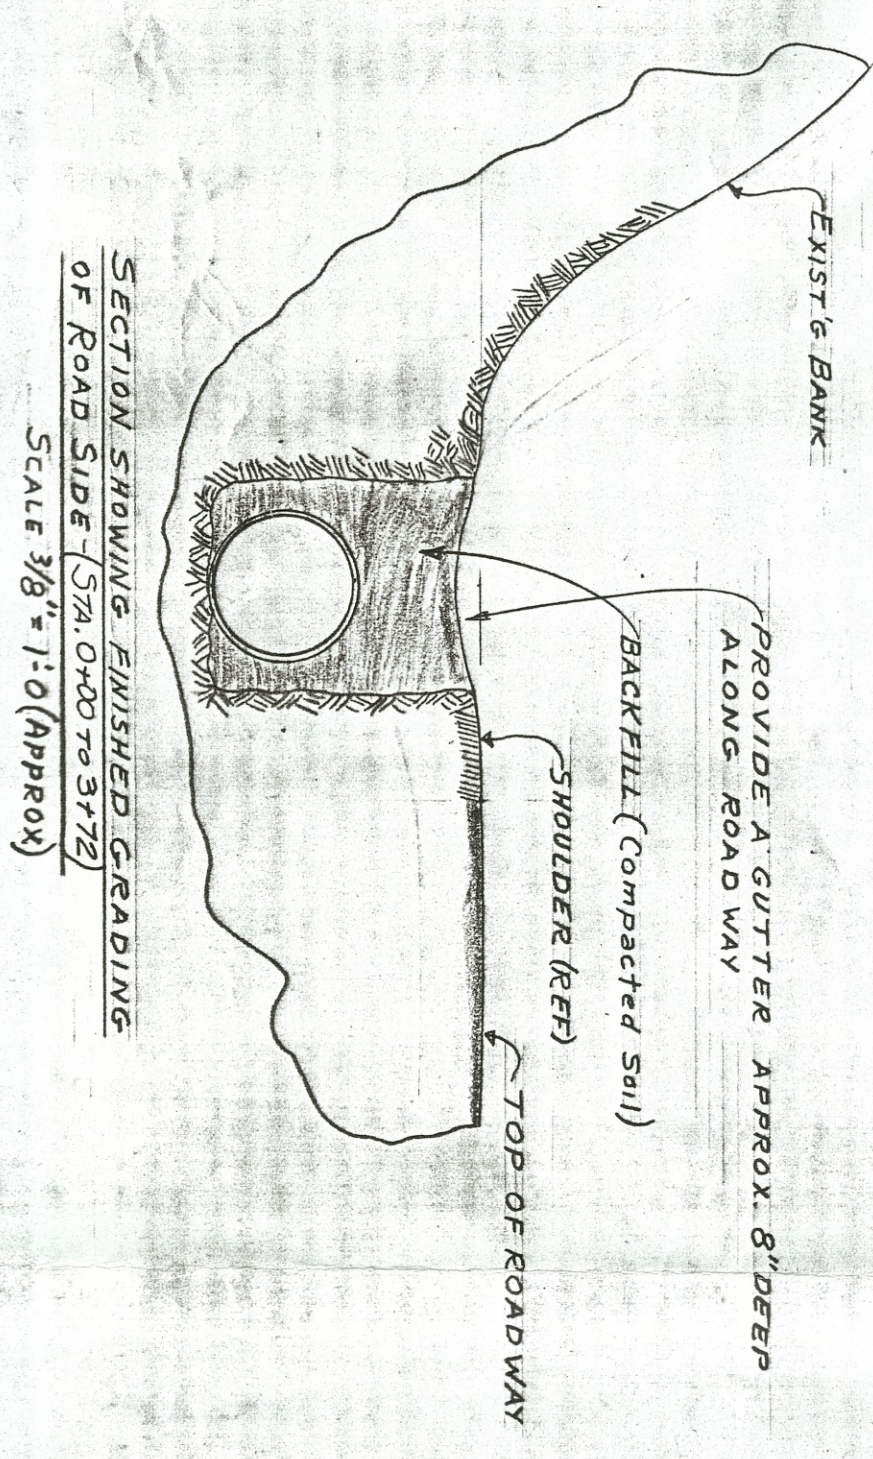

COMBINATION STORM AND BACK-
WASH WATER SEWER FOR LAUNDRY
MASSILLON STATE HOSPITAL
OHIO

PREPARED FOR
STATE OF OHIO
DEPARTMENT OF MENTAL HYGIENE & CORRECTION
BY
MARTIN A. JAVIS - DIRECTOR

ENGINEERING SECTION
DESIGNED BY
D.A. JAVIS
CHECKED BY
J. L. JAVIS
DATE
MAY 1961

COLUMBUS 19, OHIO
B1609-E

DO NOT REMOVE