


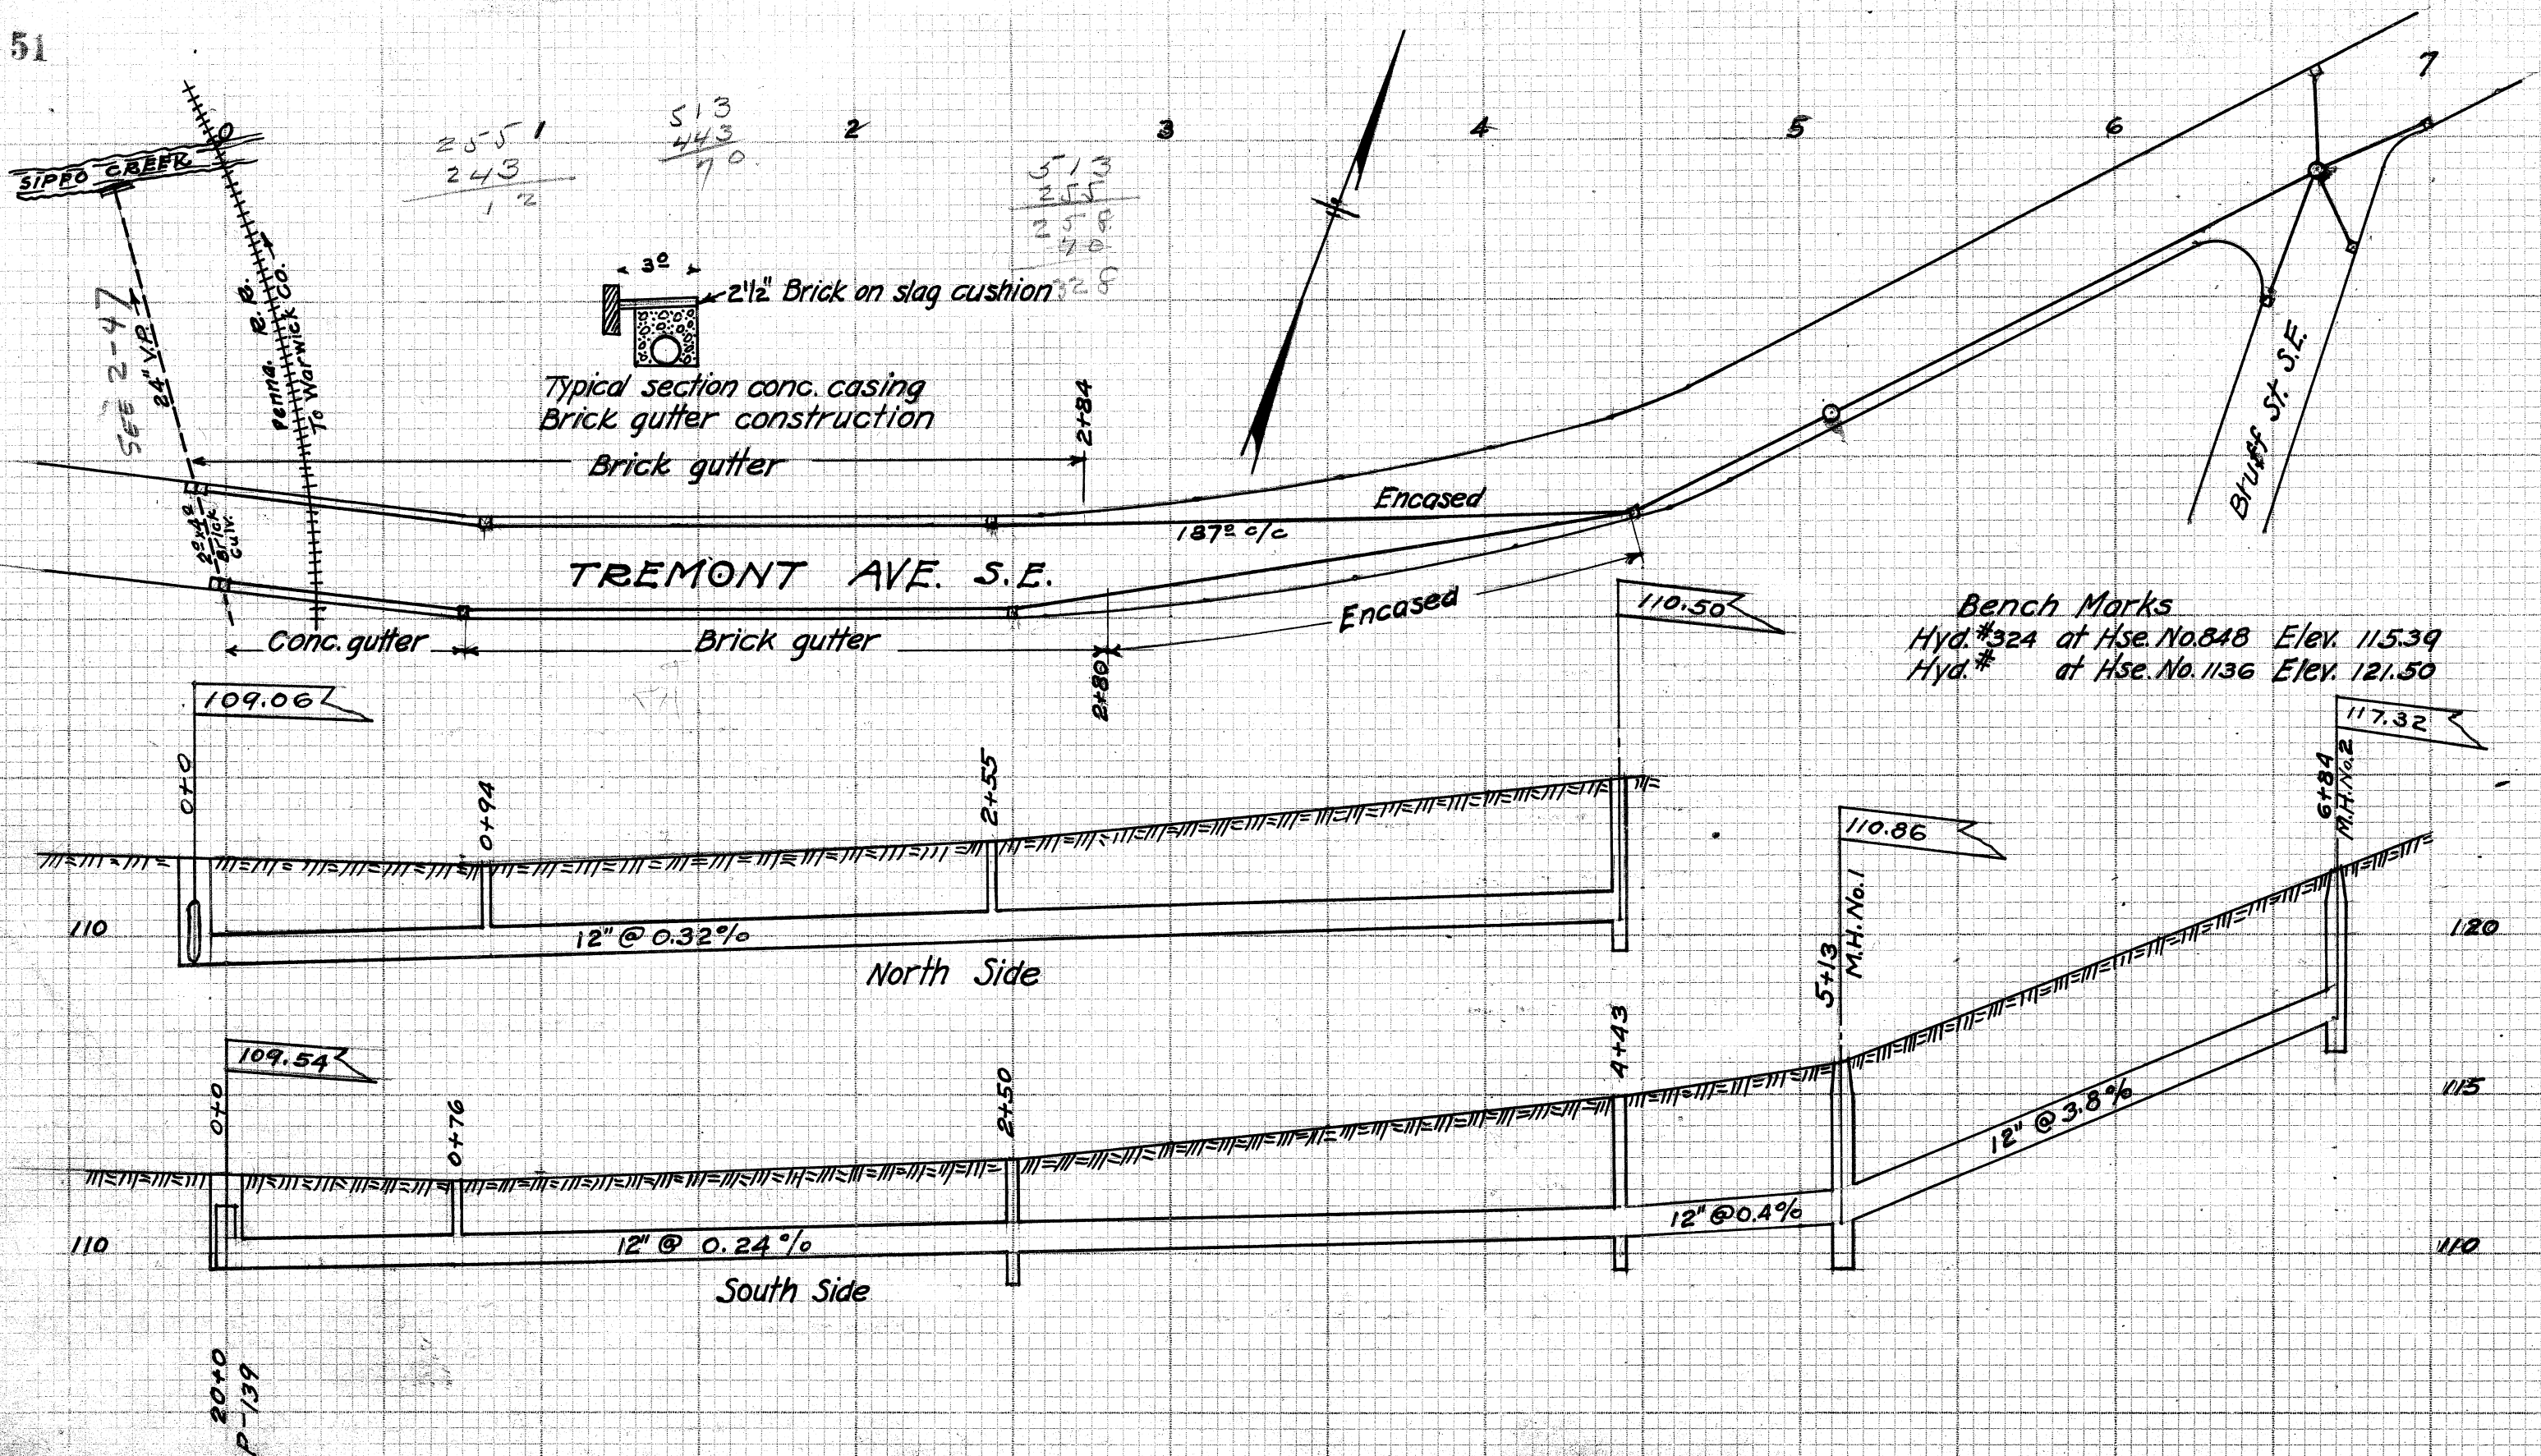

TREMONT AVE. S.E.

BUILT IN FEBRUARY 1932, BY CITY LABOR.

C. E. RICE, CITY ENGINEER.

SAMUEL JONES, CONSTRUCTION ENGINEER.

JOHN EHMER, INSPECTOR-FOREMAN.

PRELIMINARY NOTES, N.B. 101

CONSTRUCTION NOTES, N.B. 106, Pg. 25, 30, 33.

FINAL NOTES, N.B. 102, Pg. 70.

PLOTTED APRIL 8, 1932, BY S. JONES.

SCALES:— HOR. 1"=50 FT. VER. 1"=5 FT.

JOB No. GC 318 FILE No. P-139 Acc. No. 1134