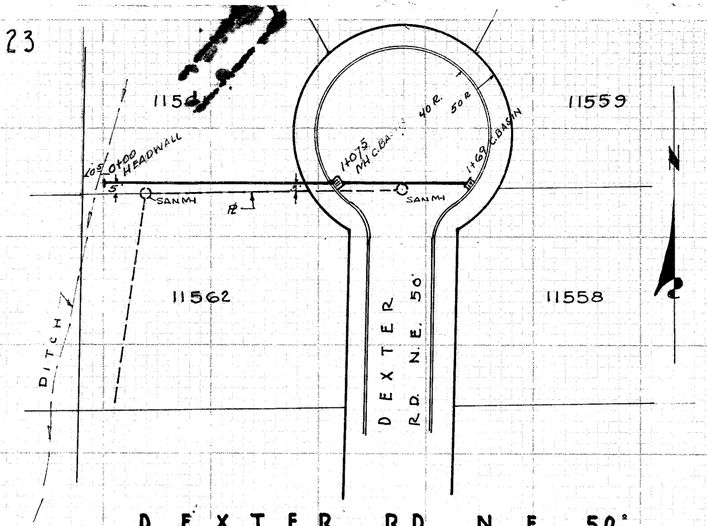

DEXTER RD. N.E. 50'

STM. SEWER @ CIRCLE

CONTR. BY A.J. DIANA FOR CHARITY ROTCH UNDER CITY SUPERVISION, H.M. PIPER ENG.

DR. 1957 BY R. WAGONER — FINIAL 186-37

SCALE 1" = 50 HOR. — CONST. 190-120

1" = 5' VER.

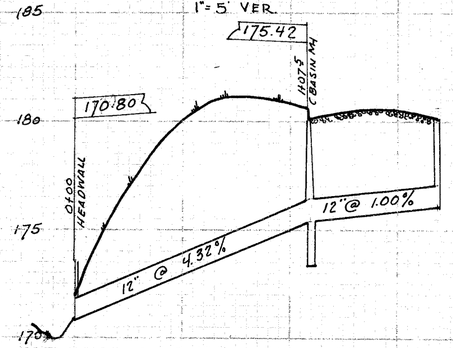

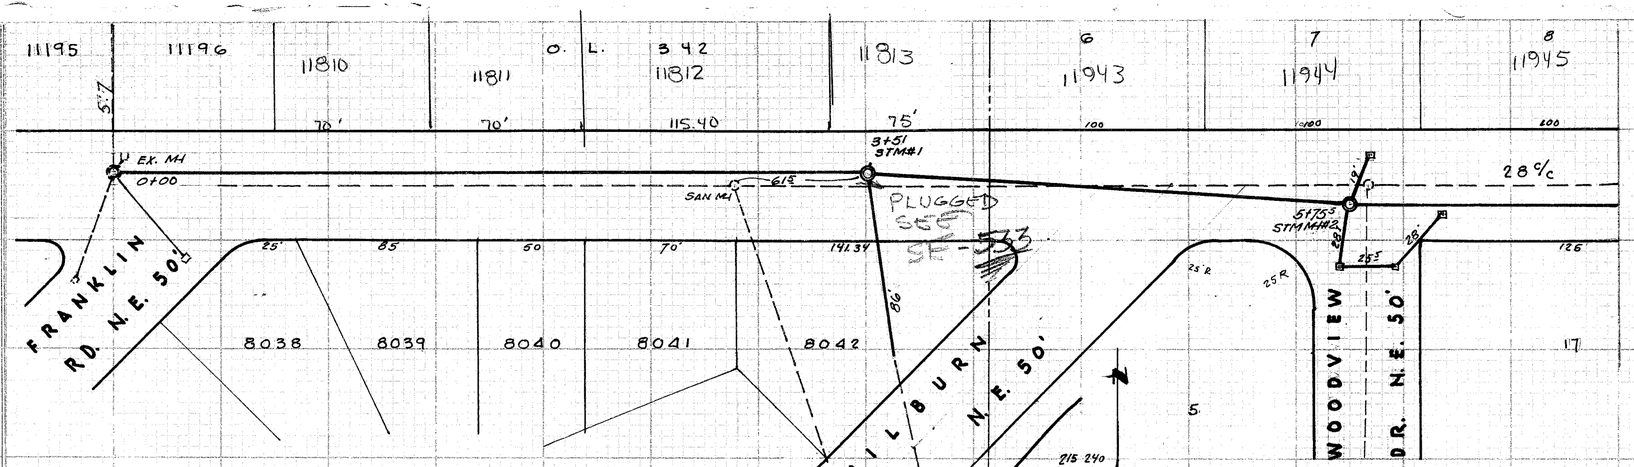

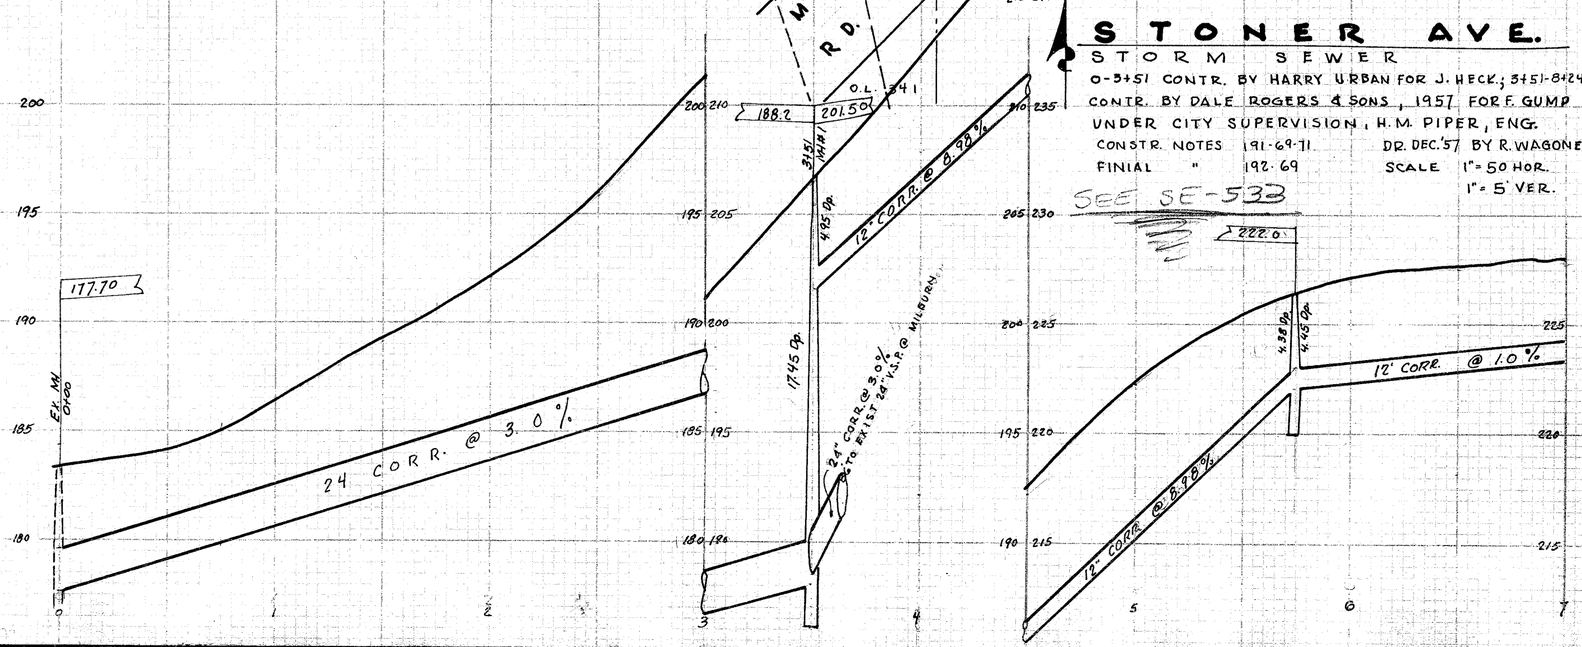

STONER AVE.

STORM SEWER

0-3+51 CONTR. BY HARRY URBAN FOR J. HECK; 3+51-8+24.5 CONTR. BY DALE ROGERS & SONS, 1957 FOR F. GUMP UNDER CITY SUPERVISION, H.M. PIPER, ENG.

CONSTR. NOTES 191-69-71 — DR. DEC. '57 BY R. WAGONER

FINIAL " 192-69 — SCALE 1" = 50 HOR.

1" = 5' VER.

SEE SE-532